
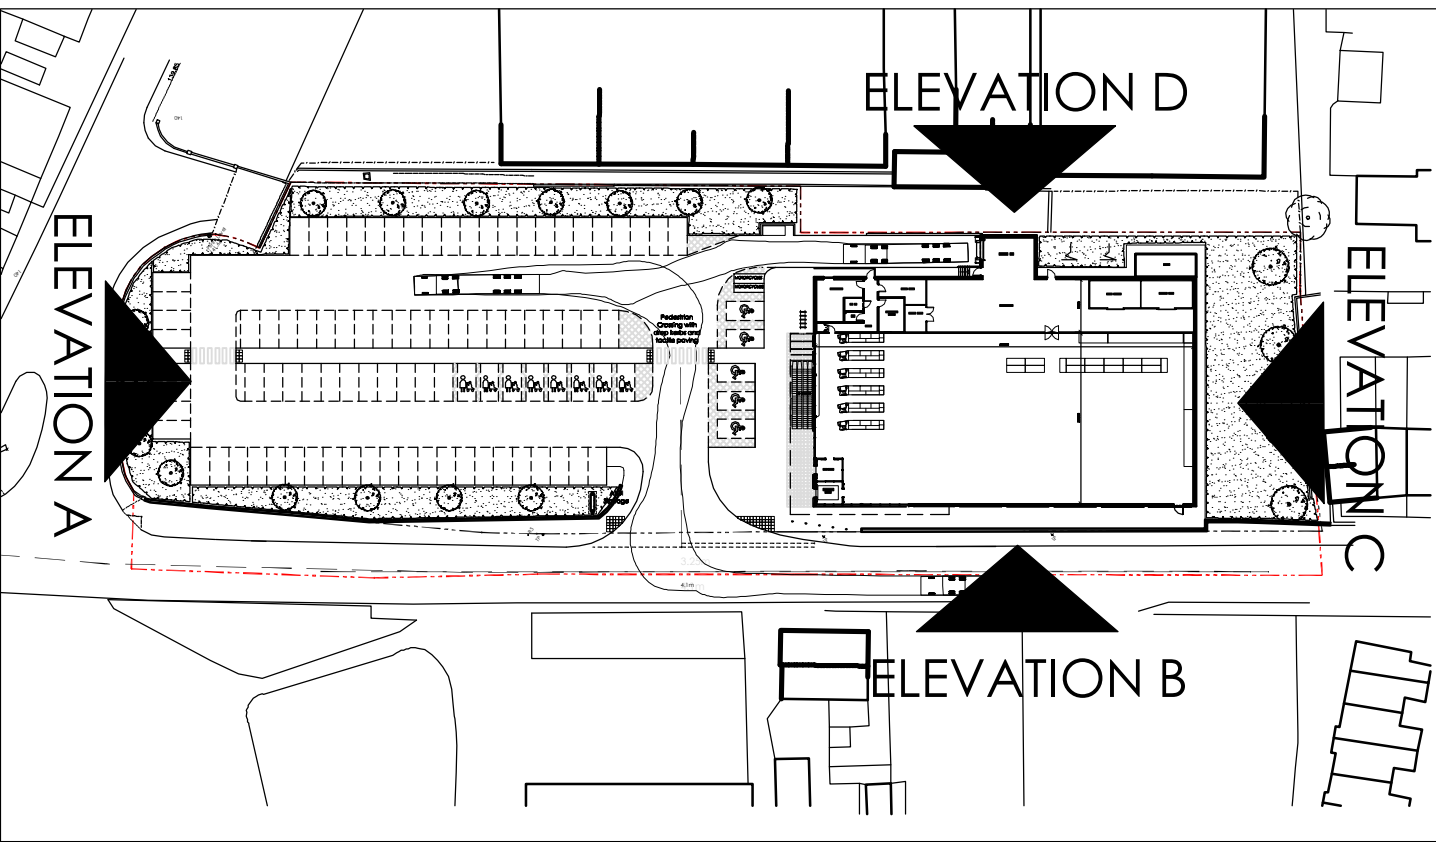


Rev	Date	Description	Rev	By	CHK'd
A	26.09.13	Window to rear extended to planning comments	JDB	NUC	

Project Title	Proposed Foodstore Development		Drawing Title	Proposed Elevations	
	Sheffield Road		Job-Dwg No	0705-102	Rev A
Client	ALDI Stores Ltd		☒ THE HARRIS PARTNERSHIP WAKEFIELD 2 St. John's North, Wakefield, WF1 3QA t. 01924 291 800 f. 01924 290 072		
Status	PLANNING		☐ THE HARRIS PARTNERSHIP MANCHESTER 2nd Floor, Corners Warehouse, 77 Dale Street, Manchester, M1 2HG t. 0161 238 8555 f. 0161 244 5809		
Scale	1:250	Drawing Size	A1	☐ THE HARRIS PARTNERSHIP MILTON KEYNES The Old Rectory, 79 High Street Newport Pagnall, MK15 6AS t. 01908 211 577 f. 01908 211 722	
Drawn By	LH	Checked By	JDB	Date	06/13
				☐ THE HARRIS PARTNERSHIP READING 101 London Road, Reading, RG1 5BY t. 0118 950 7700 f. 0118 956 8642	

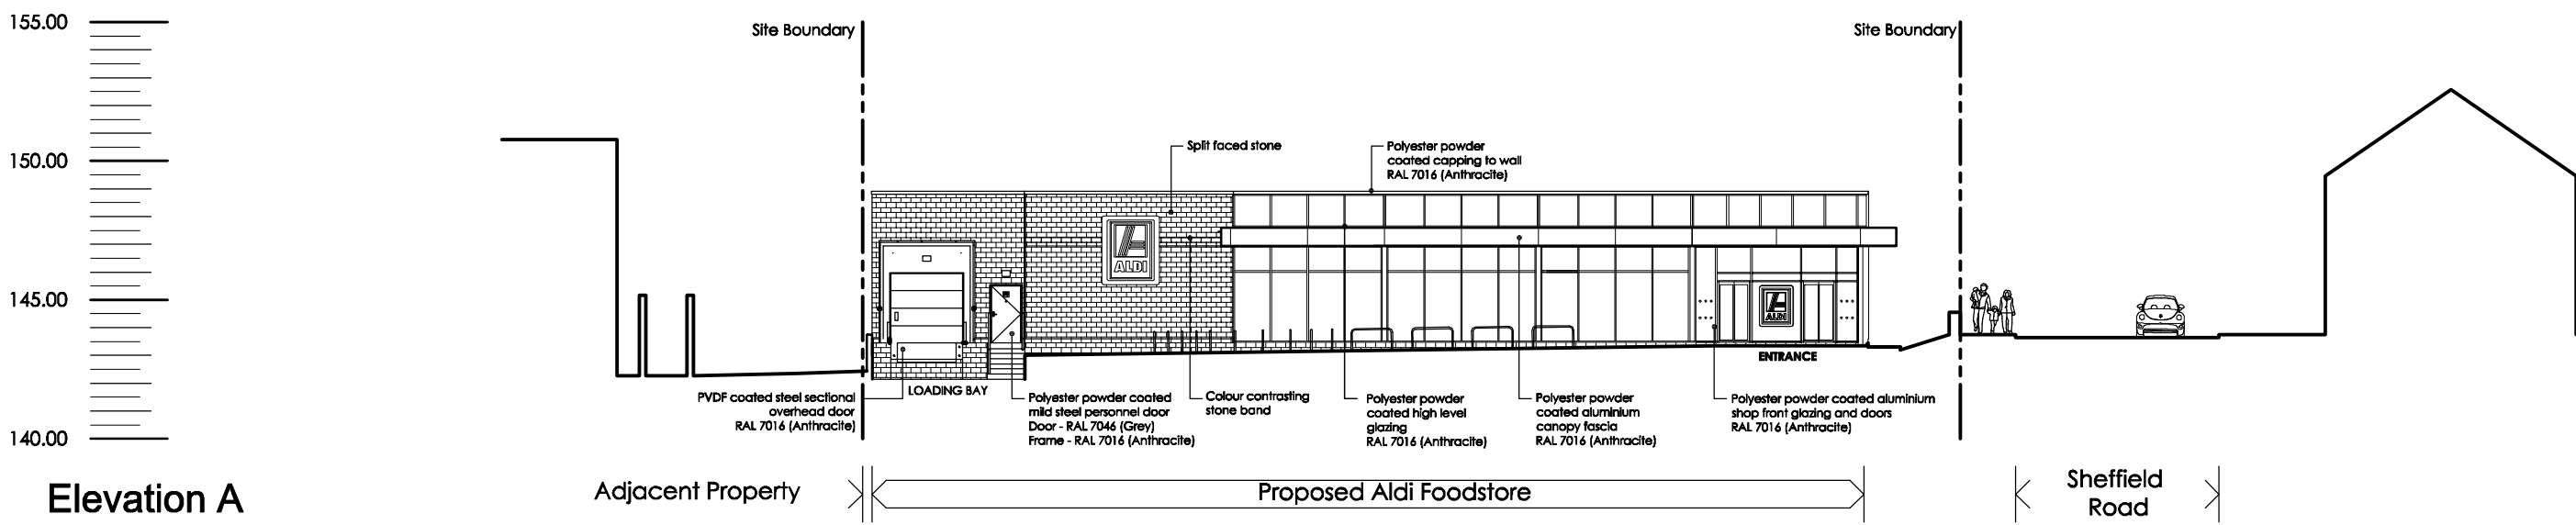