

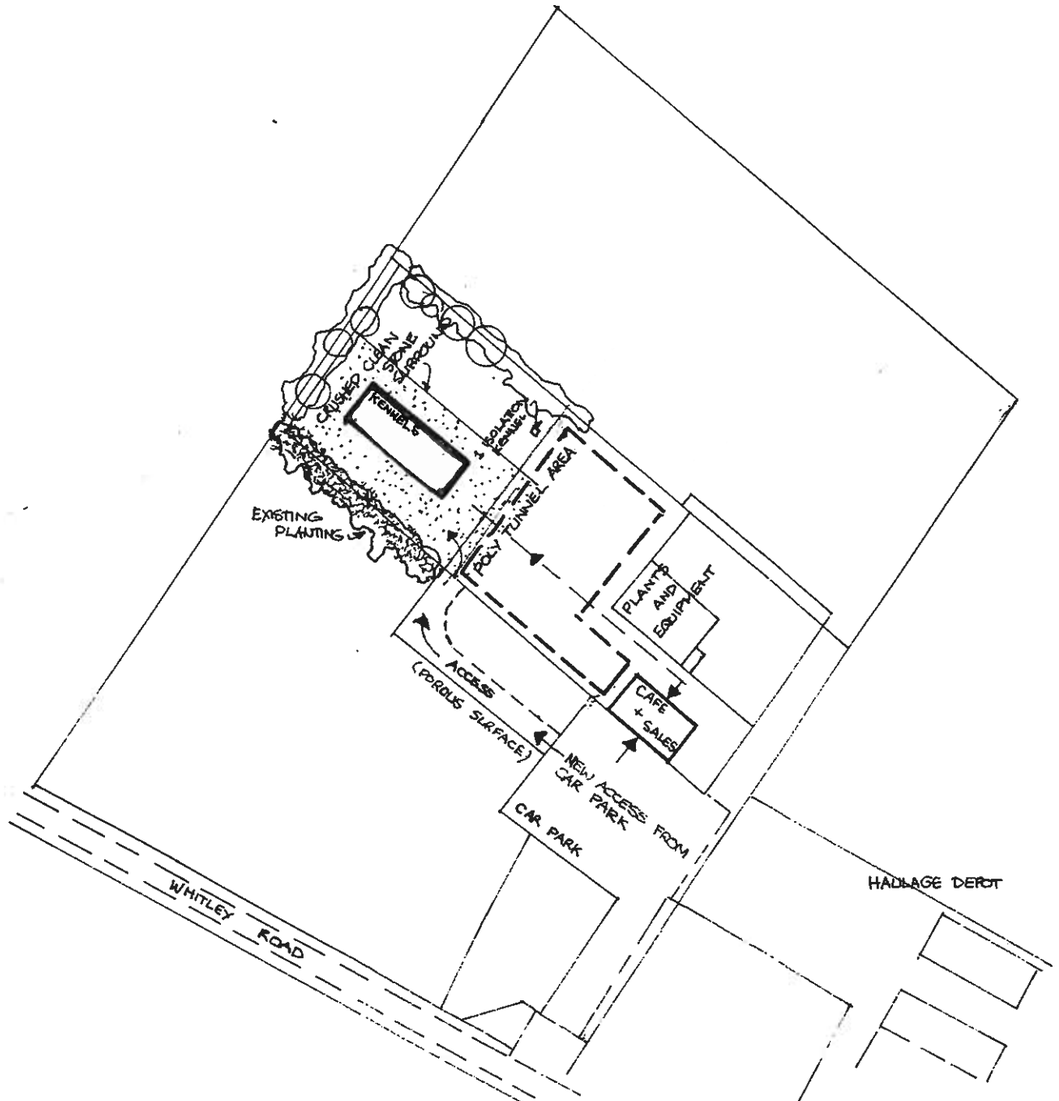


PROPOSED DOG KENNELS AT WINDMILL NURSERY MILLHOUSE GREEN SITE LAYOUT 1:1250 DRG A1 7/2010


MICHAEL A CLYNCH
Dip. Arch. Dip. T. P. A.R.I.B.A.
Architect & Town Planner
14 Huddersfield Road, Ingbirchworth
Sheffield S36 7GF Tel: 01226 766308

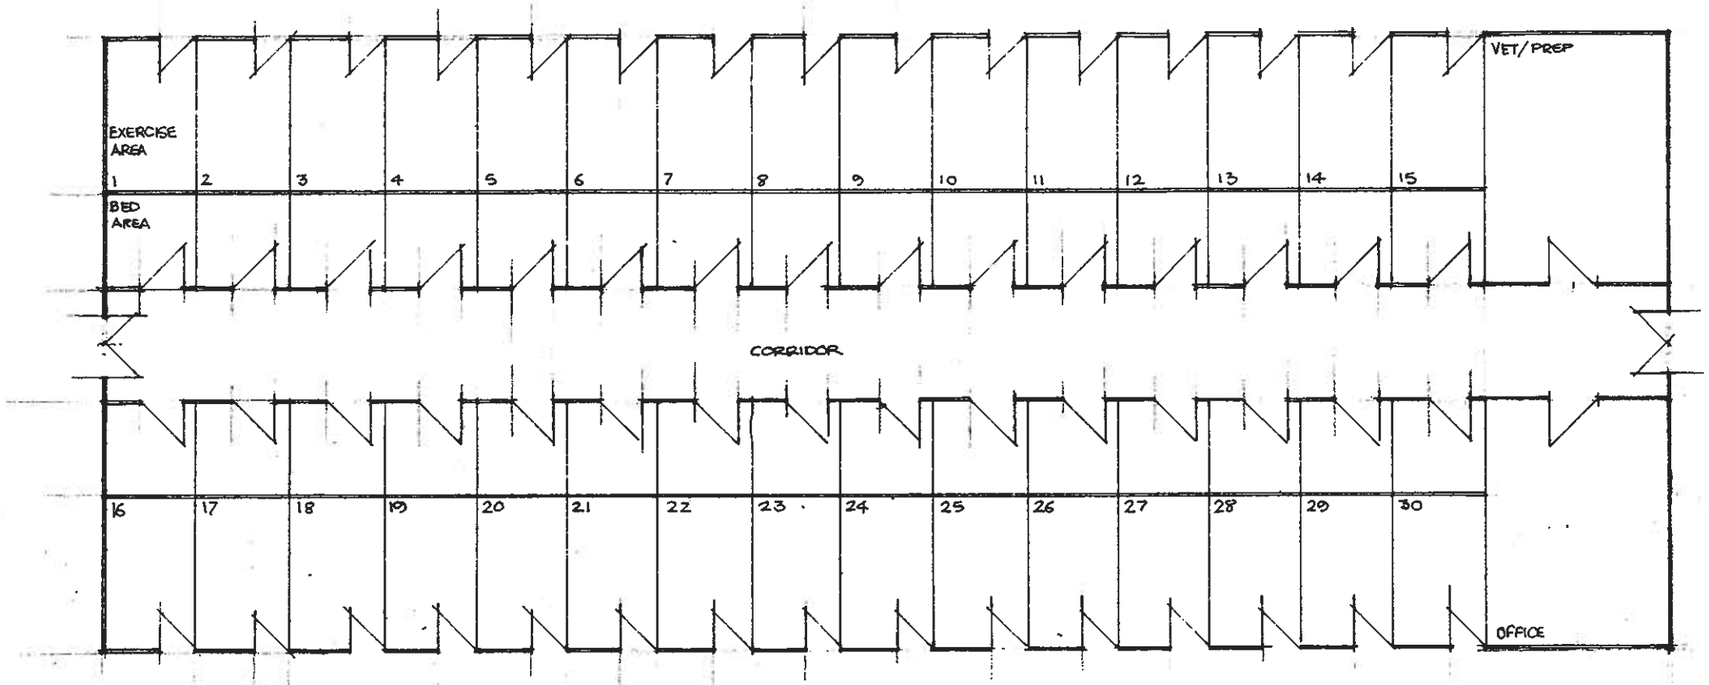

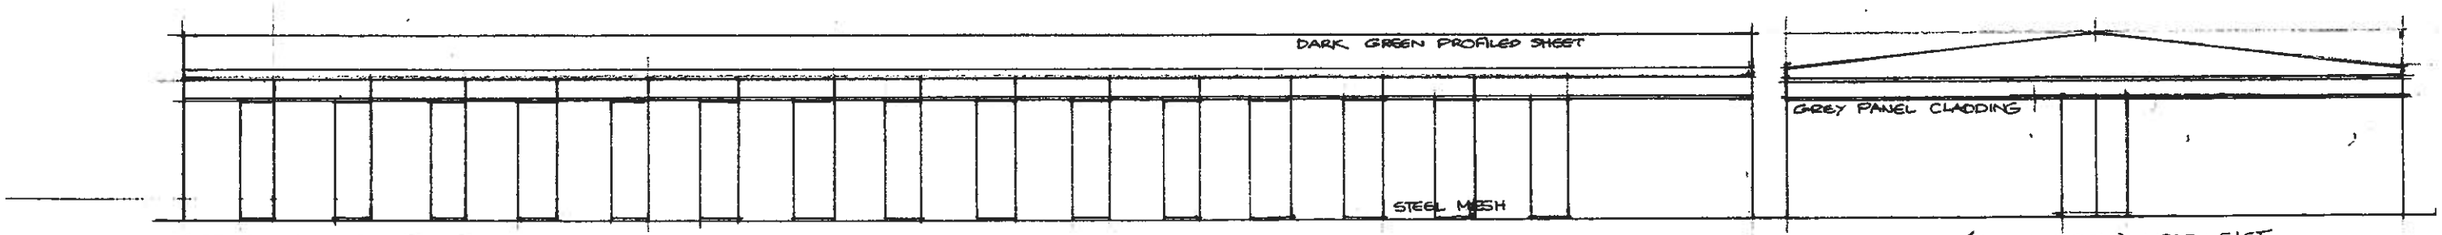

SIDE ELEVATIONS. SOUTH

END ELEVATIONS (BOTH IDENTICAL) WEST + EAST

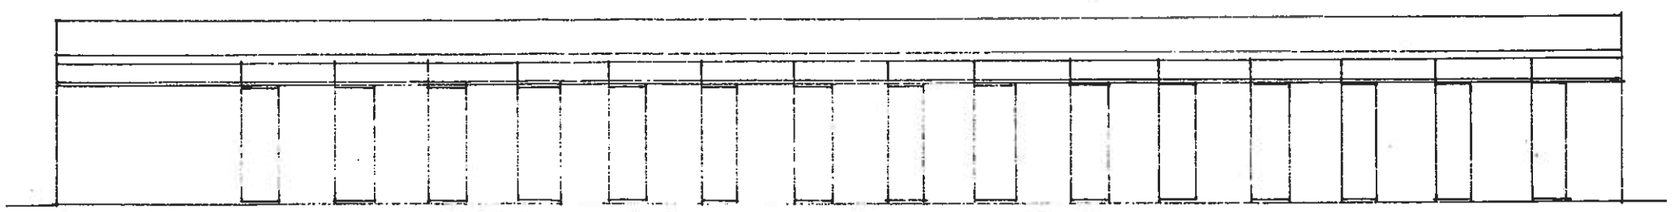

PROPOSED DOG KENNELS AT WINDMILL NURSERY MILLHOUSE GREEN PLAN + ELEVATIONS 1:100 DRG A2 7/2010

MICHAEL A CLYNCH
Dip. Arch. Dip. T. P. A.R.I.B.A.
Architect & Town Planner
14 Huddersfield Road, Ingbirchworth
Sheffield S36 7GF Tel: 01226 766308