
A1

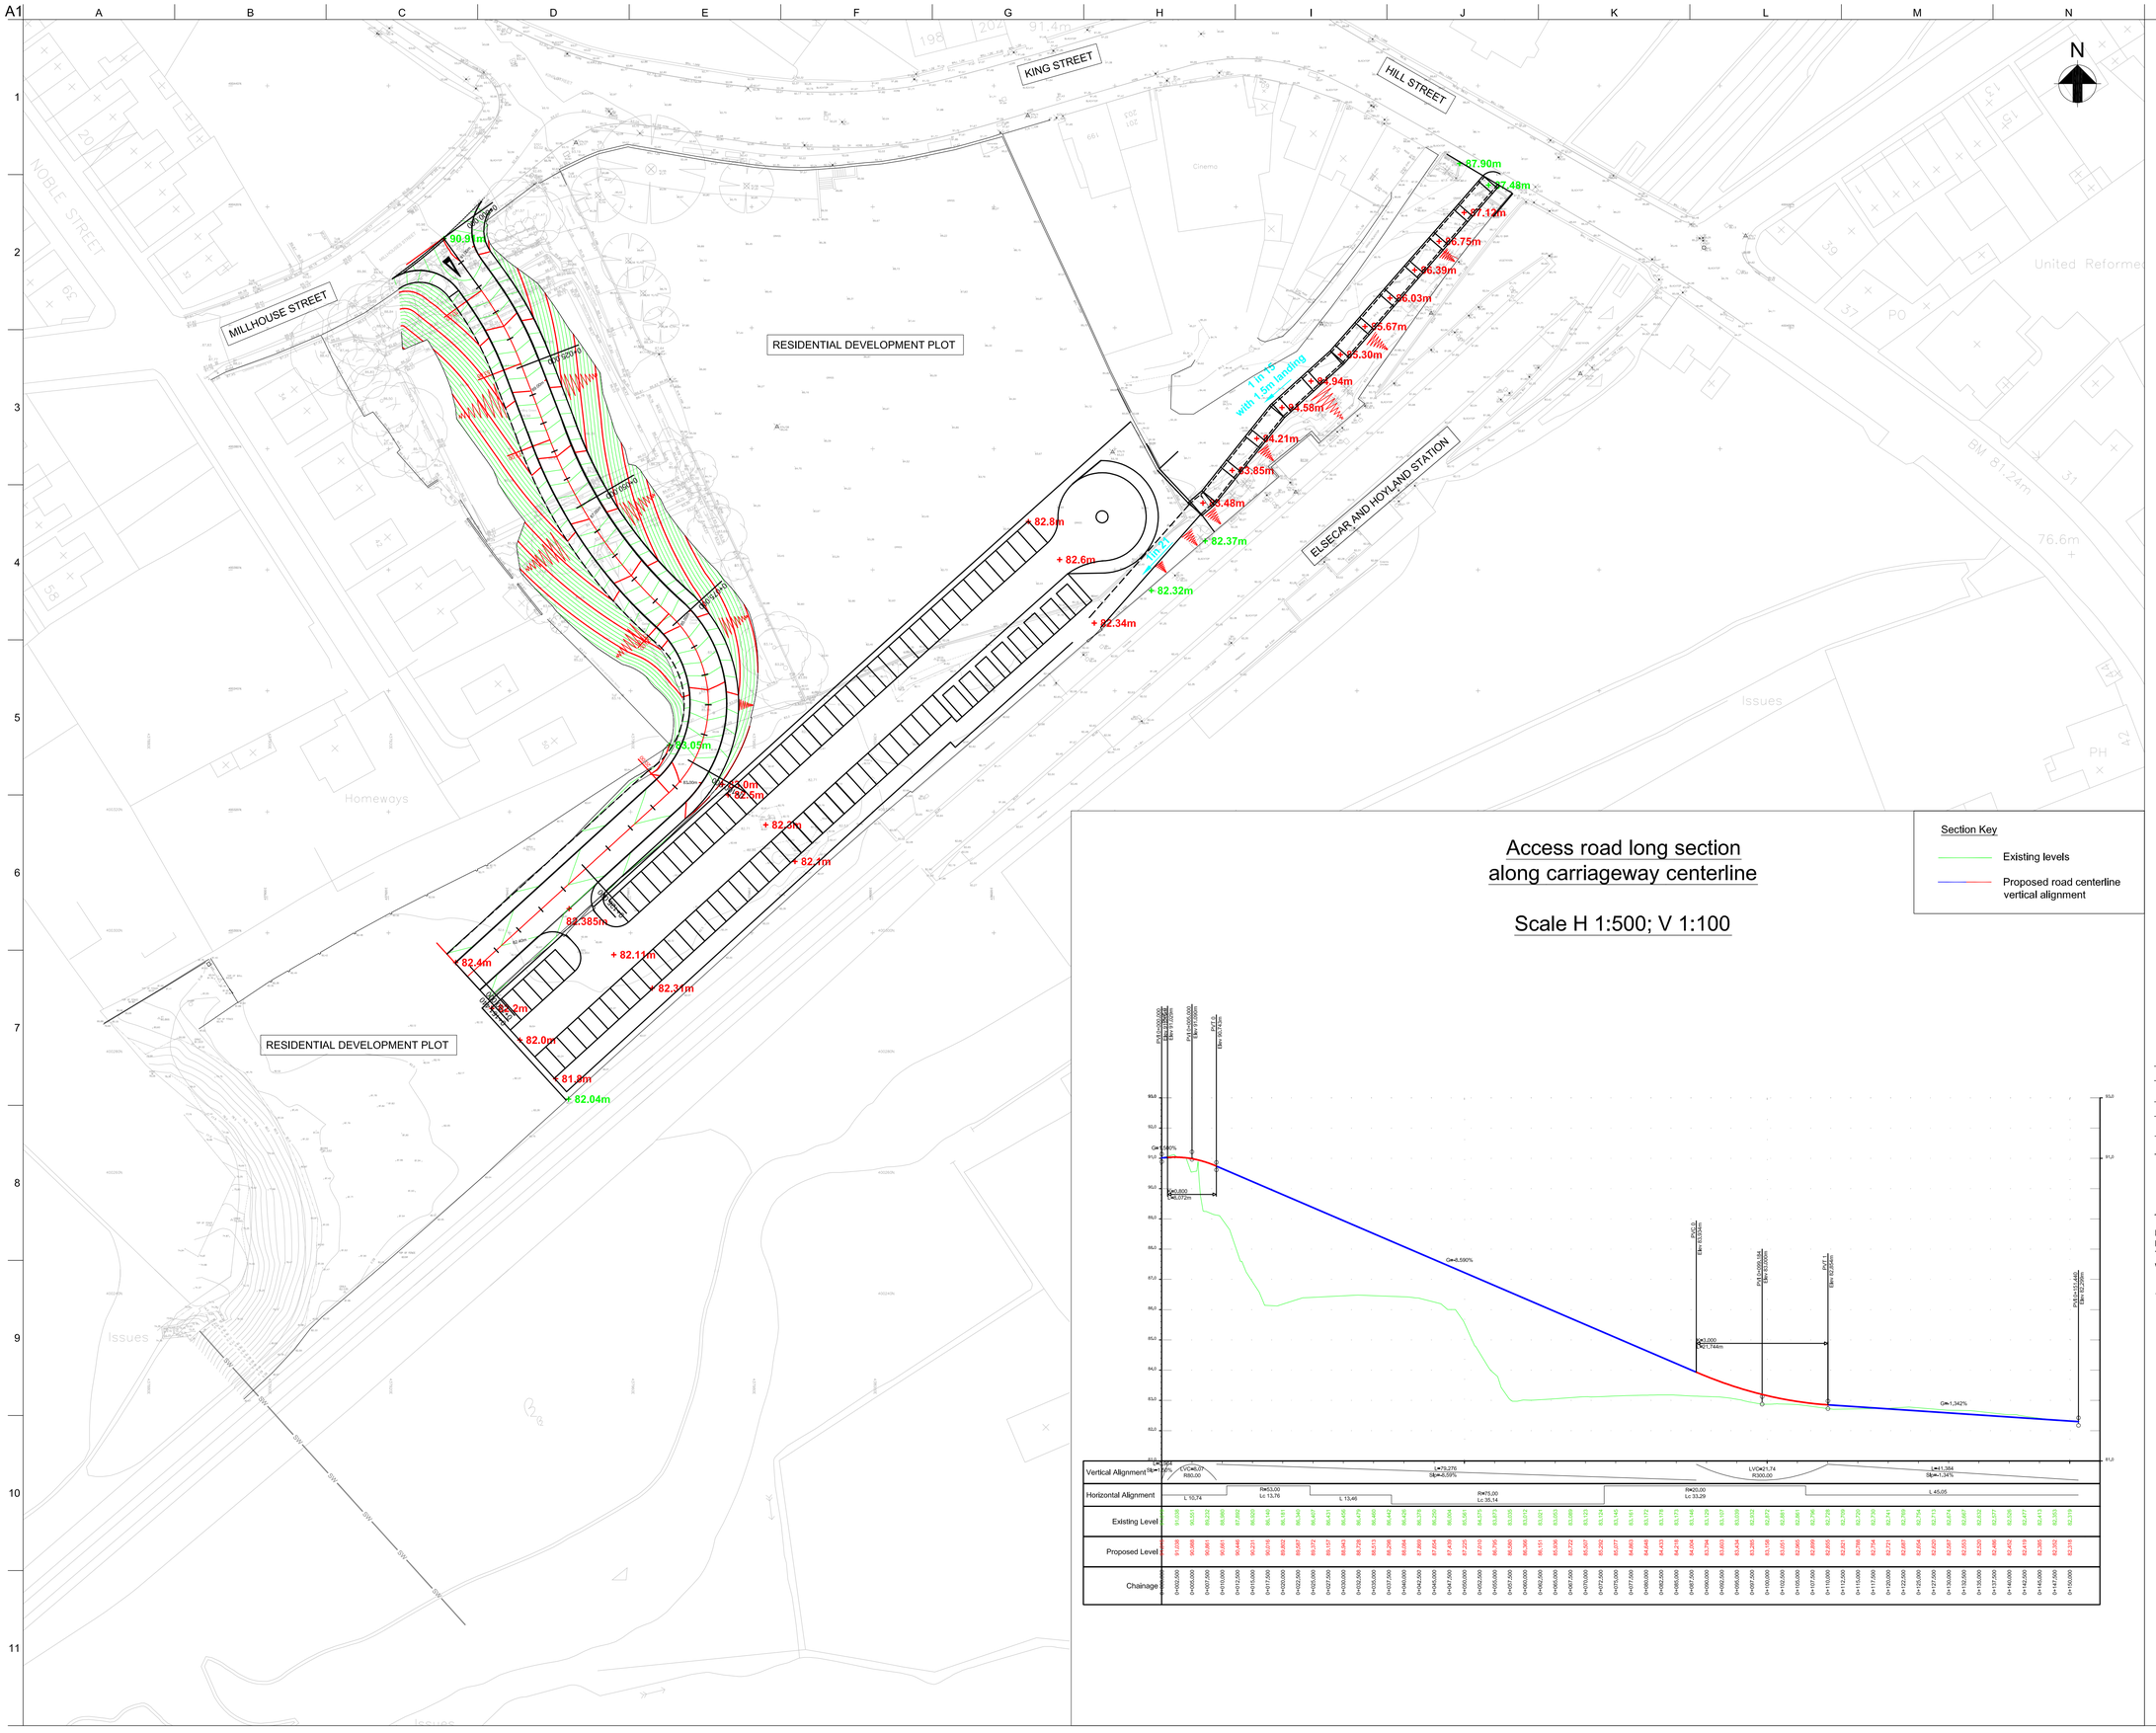

Access road long section along carriageway centerline

Scale H 1:500; V 1:100

Section Key

- Existing levels
- Proposed road centerline vertical alignment

Notes

1. All Dimensions in millimetres. Spot heights are in metres
2. Levels shown are for information and subject to detailed design

Key

- + 42.20m Proposed Levels
- + 42.20m Key Existing Levels
- 1% Approximate surface gradients
- Mayor Contours
- Minor Contours
- Proposed Embankment

Issue	Date	By	Chkd	Appd
P1	02/ 07 / 10	MFS	CW	PI
	Planning Submission			
P0	30/ 06 / 10	MFS	CW	PI
	Draft Planning Submission			

ARUP

Rose Wharf 78 East Street
Leeds LS9 8EE
Tel +44 (0)113 242 8498 Fax +44 (0)113 242 8573
www.arup.com

Client

Barnsley MBC

Job Title

Elsecar Rail Station

Drawing Title

Level Strategy

Scale at A1 1:500

Drawing Status

ISSUED FOR PLANNING

Job No	Drawing No	Issue
213305	EL-PL-003	P1

© Ove Arup Partnership Ltd