


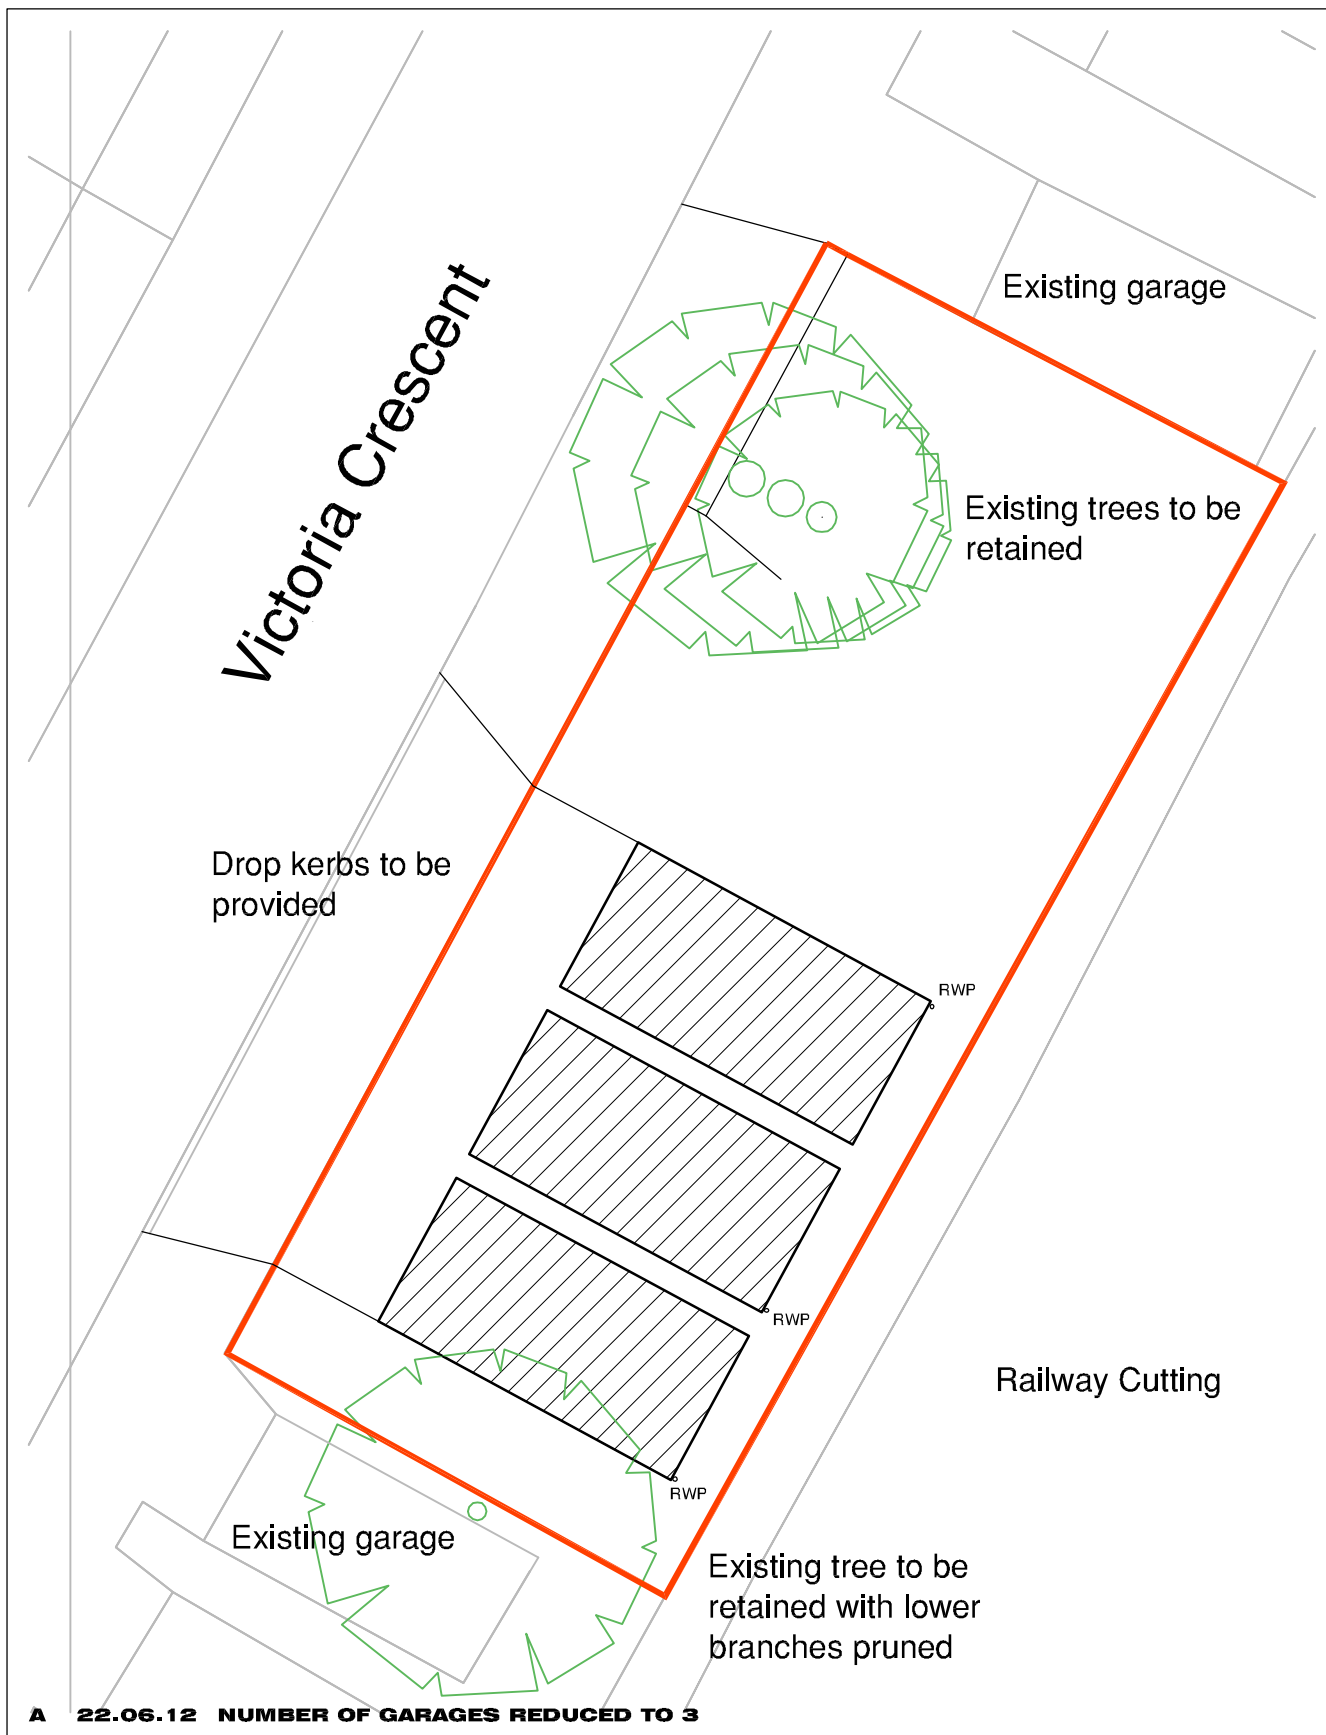

 RICHARD LAWTON - ARCHITECT 3, KENSINGTON ROAD BARNSELY, SOUTH YORKSHIRE S75 2TX tel: 07432 114 396 fax: 01226 204103 web: www.richardlawton-architect.co.uk e-mail: richard@richardlawton-architect.co.uk		CLIENT MR N WALKER		
PROJECT PROPOSED GARAGES VICTORIA CRESCENT				
DRAWING PROPOSED LAYOUT TITLE				
SCALES 1:125		DATE 22.06.12	DRAWN RAL	CHKD
DRG. NO. 028/02			REV A	