

All dimensions to be checked on site.
All demolitions to be confirmed by a structural engineer prior to any work being carried out..
Plans and Elevations are indicative only. Full building survey required for all heights etc.

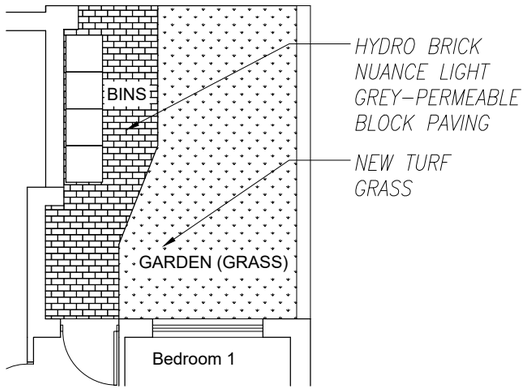

PROPOSED LANDSCAPE PLAN SCALE 1:100@A3



BLOCK PLAN SCALE 1:200@A3

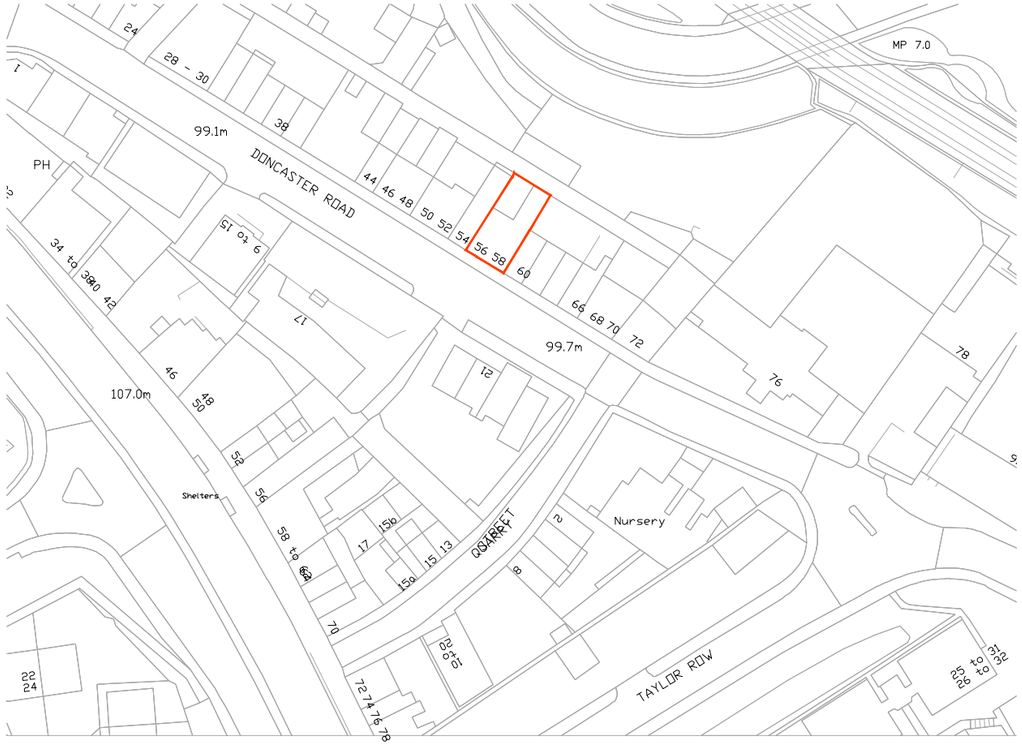

SITE–LOCATION PLAN SCALE 1:1250@A3



PROPOSED SITE–LOCATION PLAN SCALE 1:500@A3

Revision - date drawn 04/02/2022 Drawn By AMA
Comments FIRST ISSUE

Revision A date drawn 30/03/2022 Drawn By AMA
Comments PLANNING OFFICER COMMENTS INCLUDED

SPACE studio
18 Mylor Road
Sheffield
S11 7PF
RIBA Chartered Practice
Telephone +44 (0) 114 263 1762

client BYLBYL HAJDARMATAJ

project 56-58 DONCASTER ROAD
BATNSLEY, S70 1TL

title EXISTING AND PROPOSED
SITE-LOCATION, BLOCK AND
LANDSCAPE PLAN

drawing no A21-191/01 revision A

scale 1:1250/500@A3 date drawn 04/02/2022