




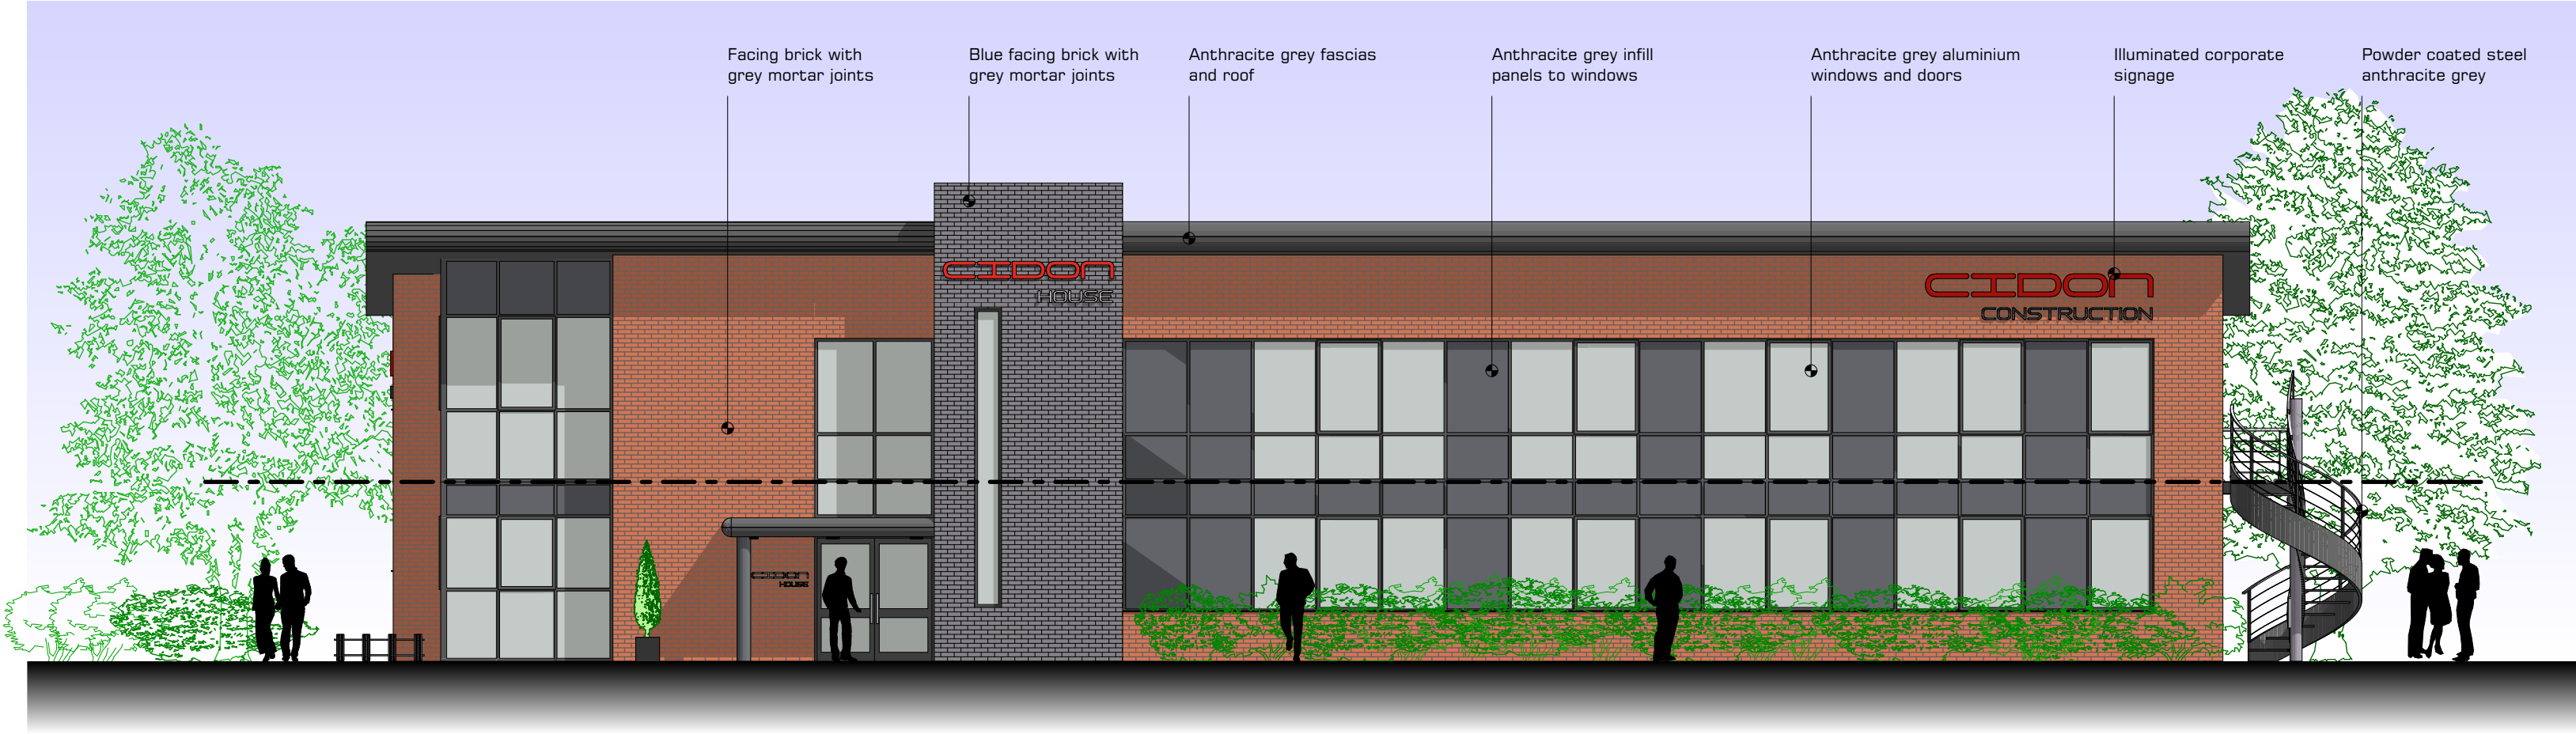


FRONT ELEVATION
EAST ELEVATION

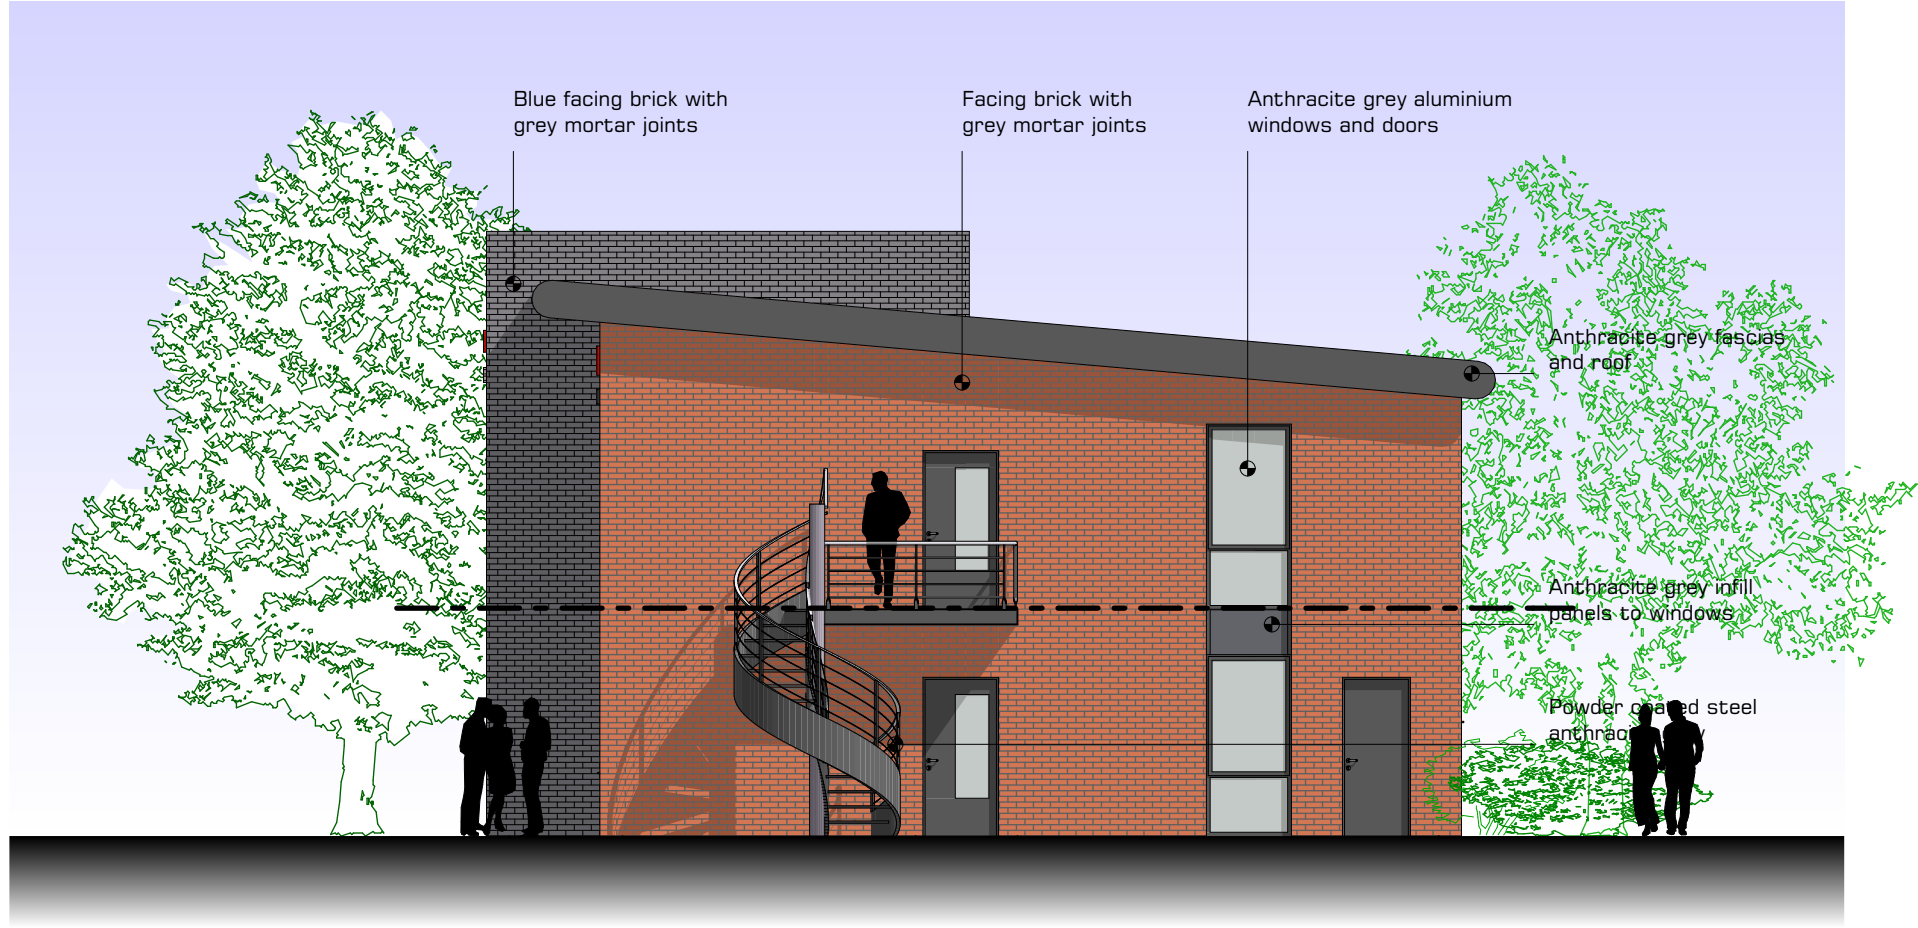

RIGHT ELEVATION
NORTH ELEVATION

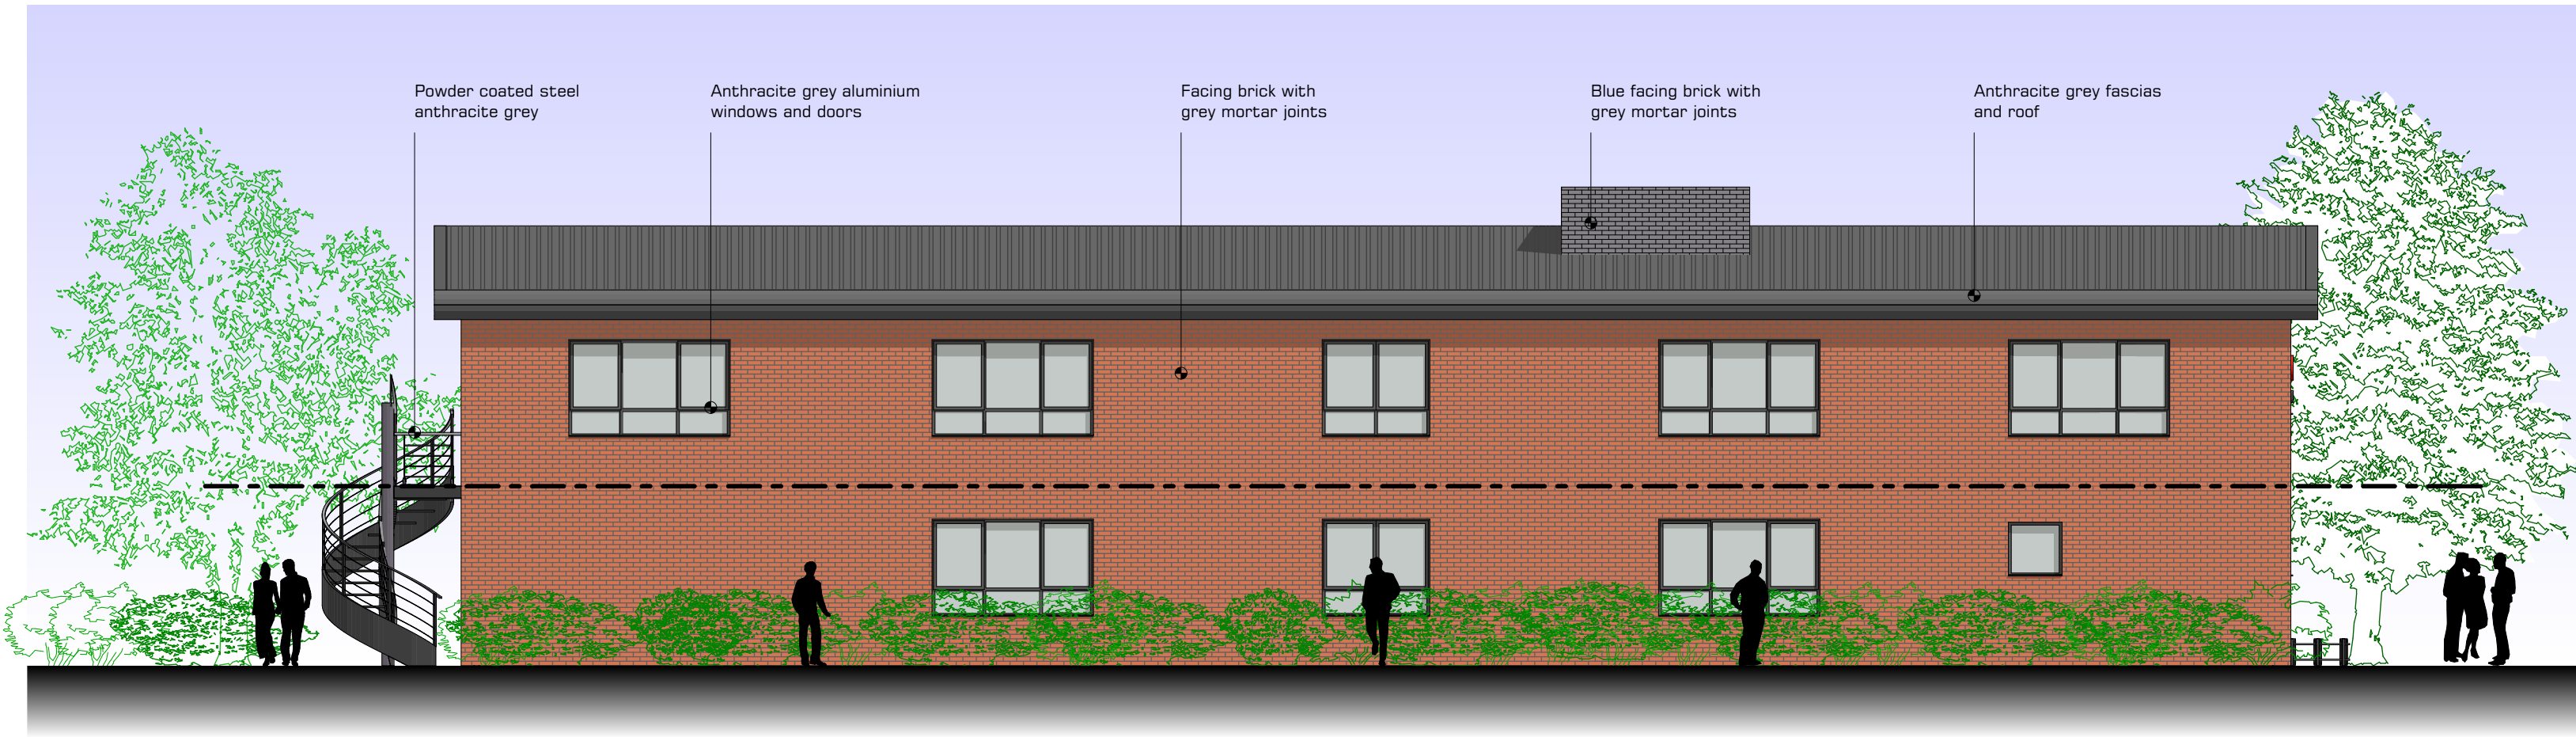

REAR ELEVATION
WEST ELEVATION

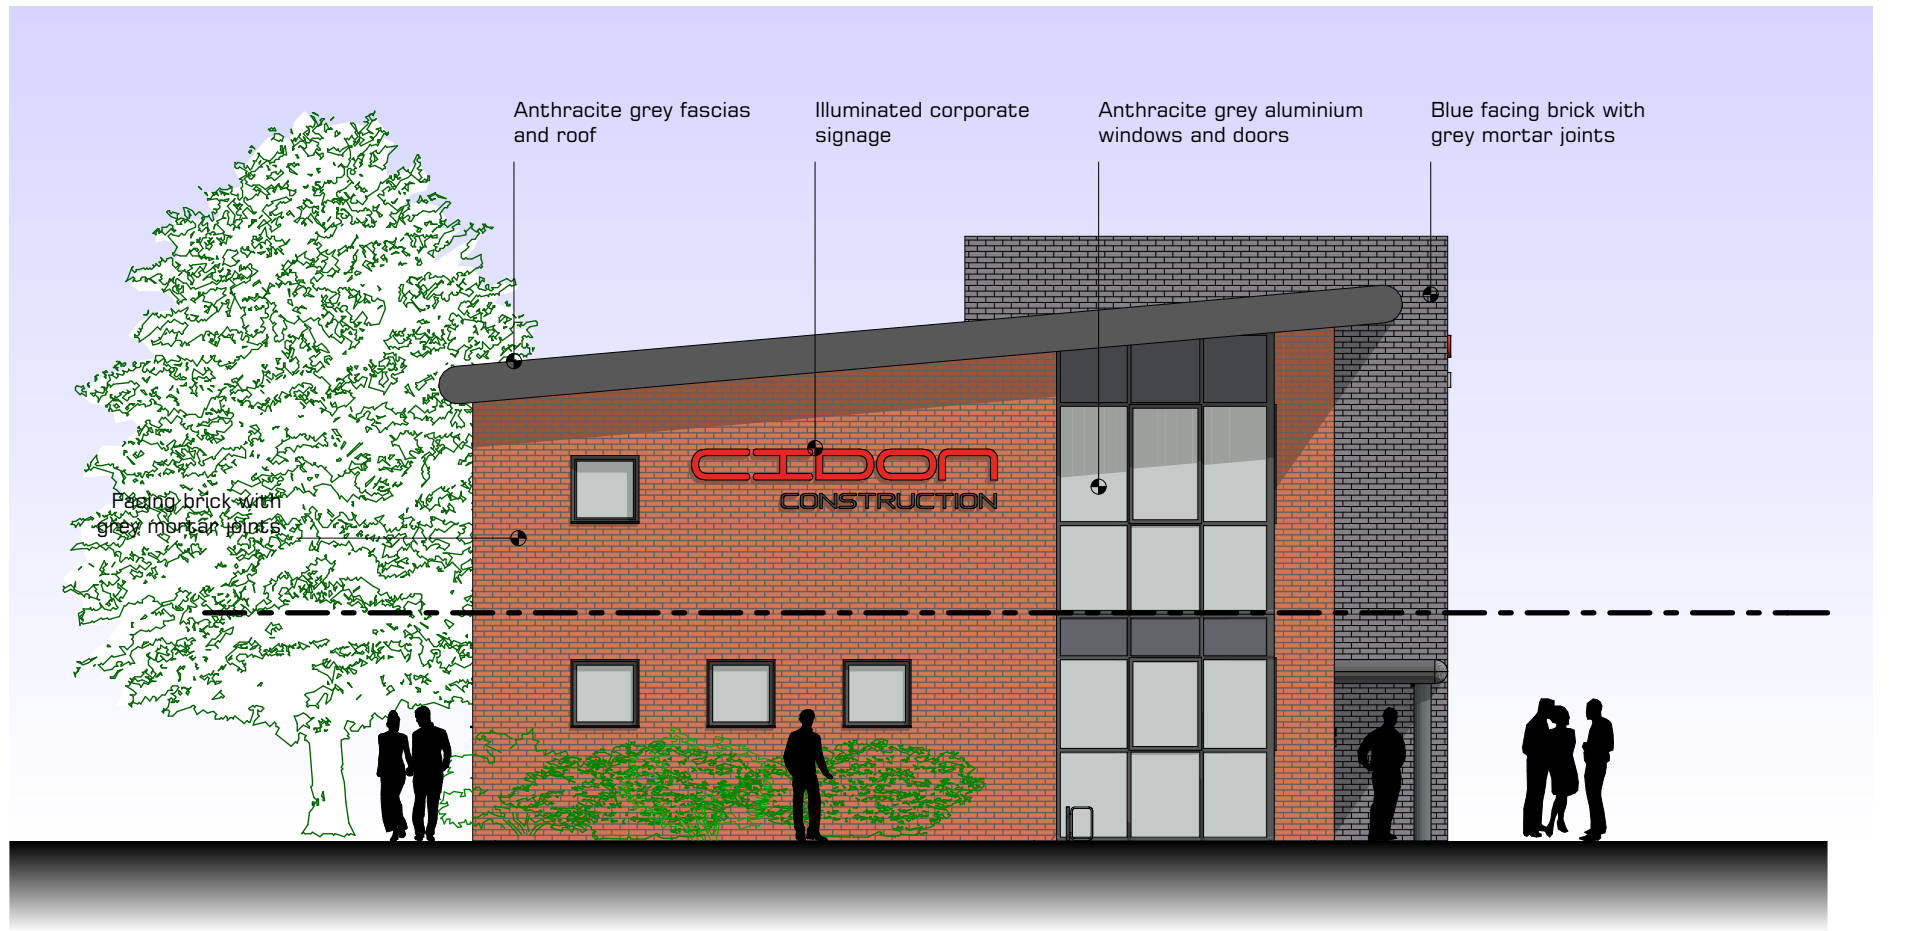

LEFT ELEVATION
SOUTH ELEVATION