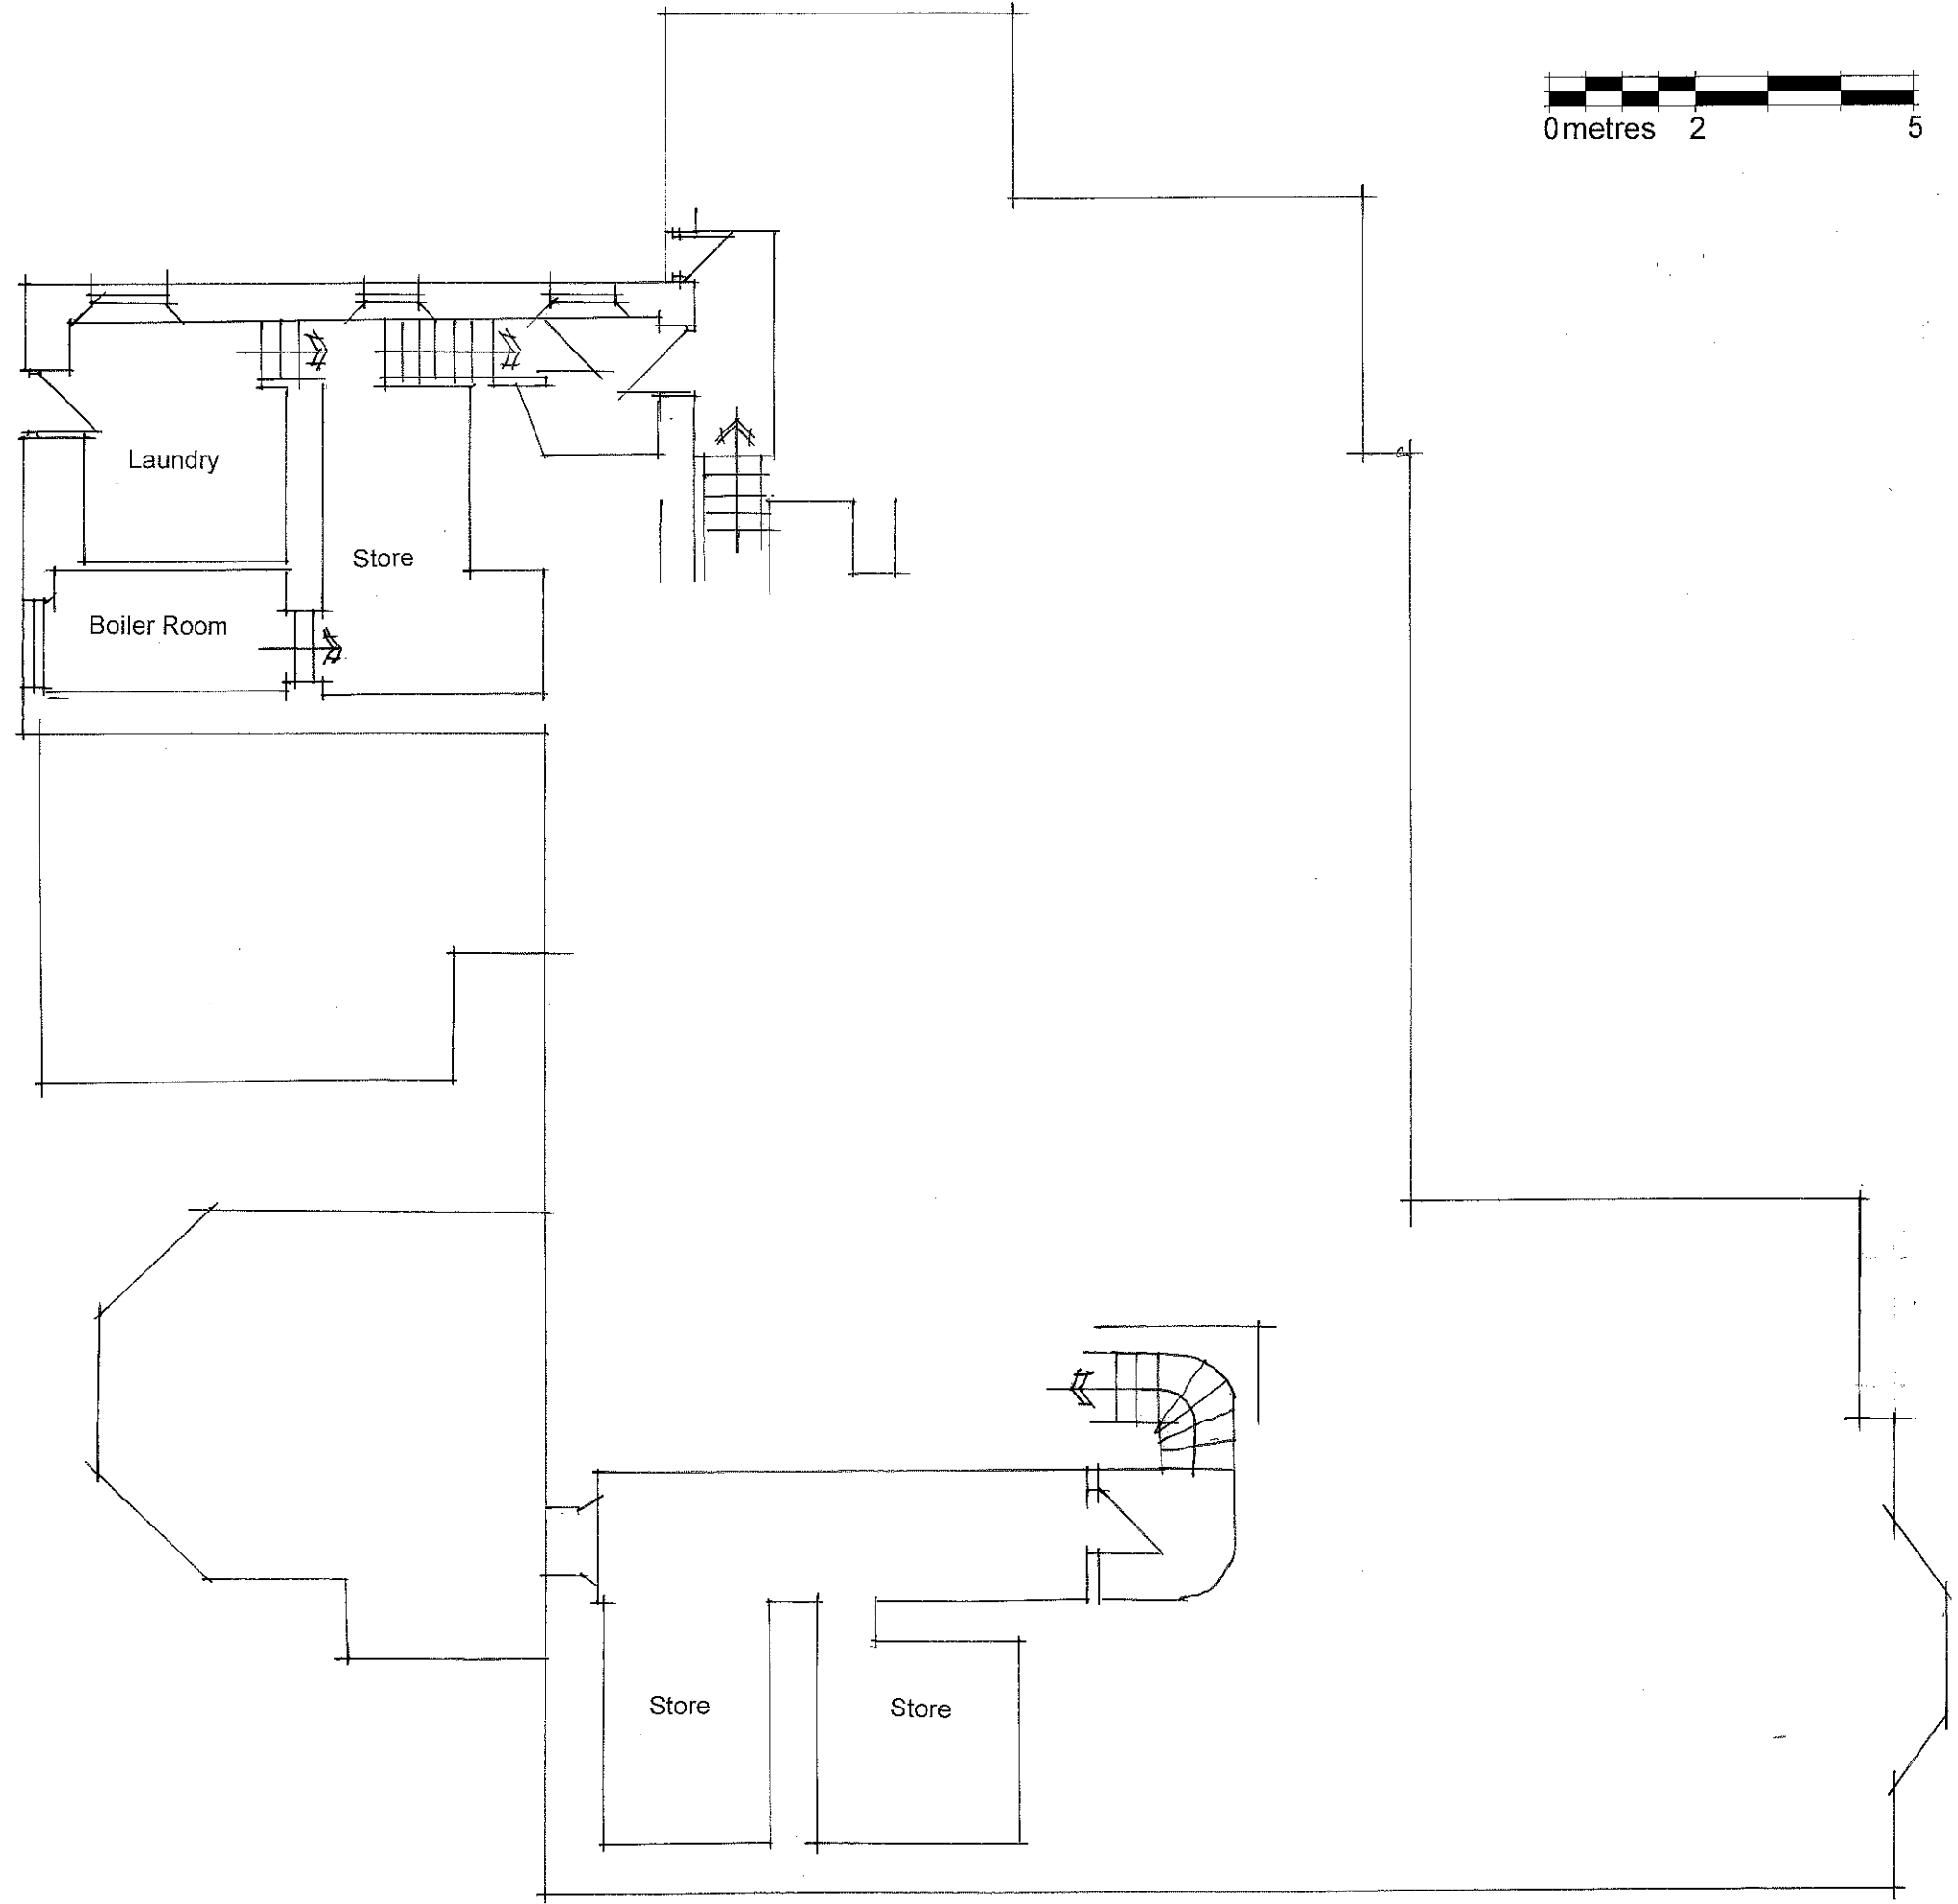


Rev	By	Date	Revision Note
-----	----	------	---------------

Pearce Bottomley
architects

Client/ Project
MR G COOLEY
THURNSCOE HALL, HIGH STREET,
BARNLEY S63 0JS

Drawing
BF AS PROPOSED

Pearce Bottomley LLP
Roman Ridge, Main Street,
Aberford, Leeds LS25 3AW
T: 0113 281 2000 F: 0113 281 2911
E: pbb@pbarchitects.co.uk
www.pbarchitects.co.uk

Scale 1:100	Drawn ADL	Checked SMC	Date Oct-12
----------------	--------------	----------------	----------------

Status
Survey

Project No.	Drawing No.	Rev.
4818	(P) 17	-

THURNSCOE HALL