
1.8m Boundary Screen Wall

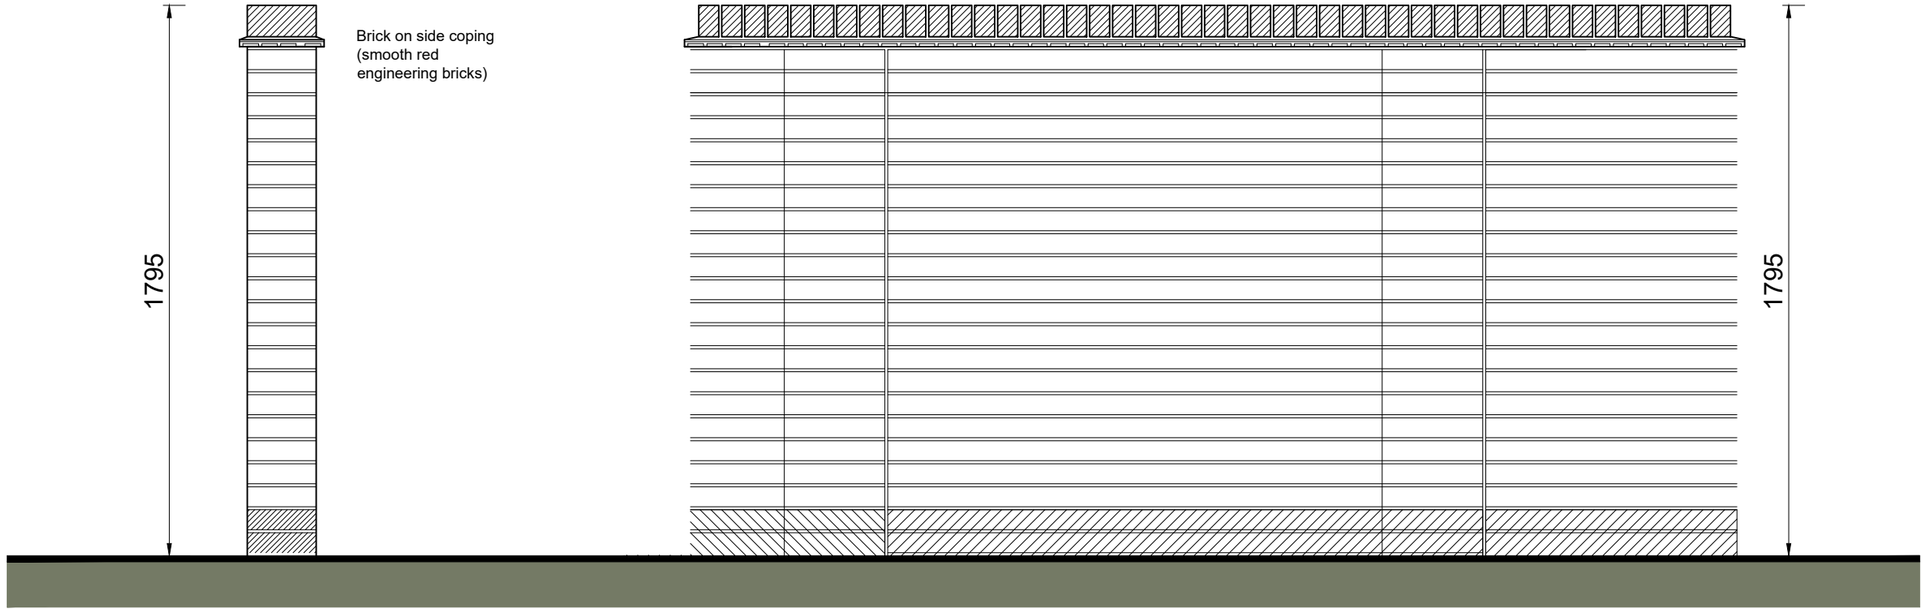

2 courses of smooth red engineering bricks

5850 between brickwork piers c/c.s max (26 bricks)

Scaled @ 1:20

0 1m 2m

REV:	DESCRIPTION:	BY:	DATE:

STEN ARCHITECTURE

Suite 4, Unit 1,
Benton Office Park,
Bennett Avenue,
Horbury,
Wakefield,
WF4 5RA
Tel: 01924 669424

Web: www.sten-architecture.co.uk
Twitter: @STEN_arch
Facebook: stenarchitectureltd
Linkedin: Sten Architecture

CLIENT: Bellway

SITE: Lee Lane, Royston

TITLE: Planning Drawings
1.8m Boundary Screen Wall

SCALE AT A3:	DATE:	DRAWN:	CHECKED:
1:20	04.02.22	LS	

PROJECT NO:	DRAWING NO:	REVISION:
2202	2202.B.01	