


NOTES

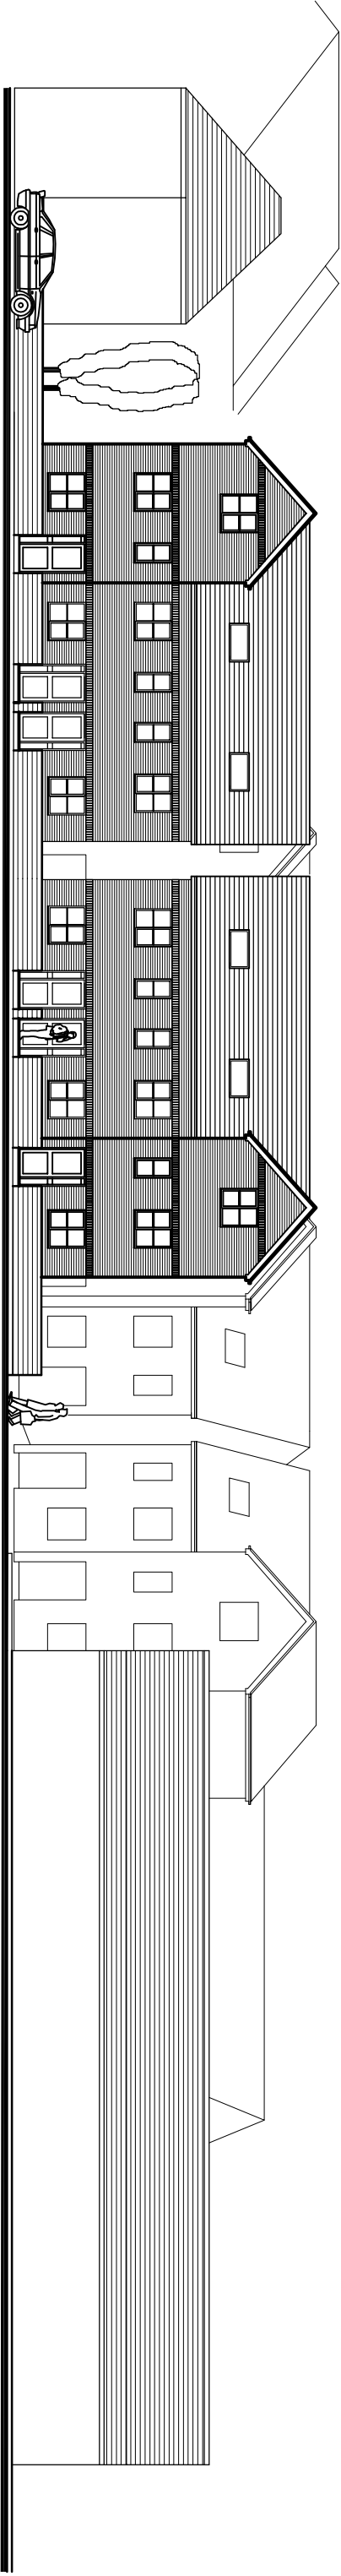

PROPOSED ROADSIDE ELEVATION
SCALE - 1:200

MATERIALS:

- ROOF TILES -
Concrete Interlocking Flat Tile (Marley Modern or similar).
- MAIN BRICK -
Baggeridge Windmill Golden Multi or similar.
- BRICK BAND -
Baggeridge Savannah or similar.
- RENDER -
Reference 016 Ivory (including Weber.pral H)
- FASCIAS, SOFFITS, BARGE BOARDS -
White upVC.
- RAINFATHER GUTTERING & DOWNPIPES -
Black upVC.
- WINDOWS & DOORS -
White upVC.

Refer to Materials Schedule submitted as part of this application for further information.

PLANNING ISSUE

Rev	Description	Date	By	App'd
-----	-------------	------	----	-------

tractus

ARCHITECTURAL DESIGN LIMITED
Unit 11a Nortonthorpe Mills
Wakfield Road
Slaithwait
Wetherby WF8 3JF
HDB 8JA
Tel: 01484 860 701
Fax: 01484 865 771
E: info@tractus.co.uk
W: www.tractus.co.uk

LEISURE INNS DEVELOPMENTS

Project
**THE HALFWAY HOTEL
GOLDTHORPE**

PROPOSED SITE ELEVATIONS

Drawn by	Date	App'd	
AM	01/09	-	
Drawing no	Project no	Scale @ A3	Rev
PL 14	08/022	1:200	-