This drawing is copyright and may not be reproduced or used in any manner without the express written consent of The Harris Partnership. Do not scale from this drawing. Check all dimensions on site before commencing work. Report any discrepancies to the Architect. This drawing is to be read in conjunction with all relevant specifications and other consultants' drawings and information. Any variations must be agreed with the Architect.

Rev	Date	Description	Drawn	Chk'd

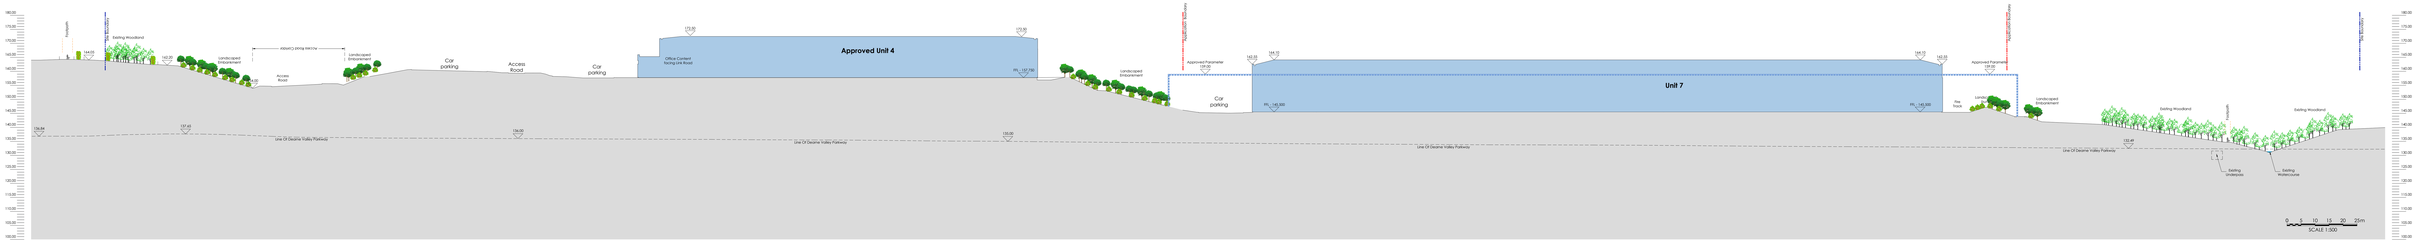

Proposed Section 6 - After completion of the development - 1:500

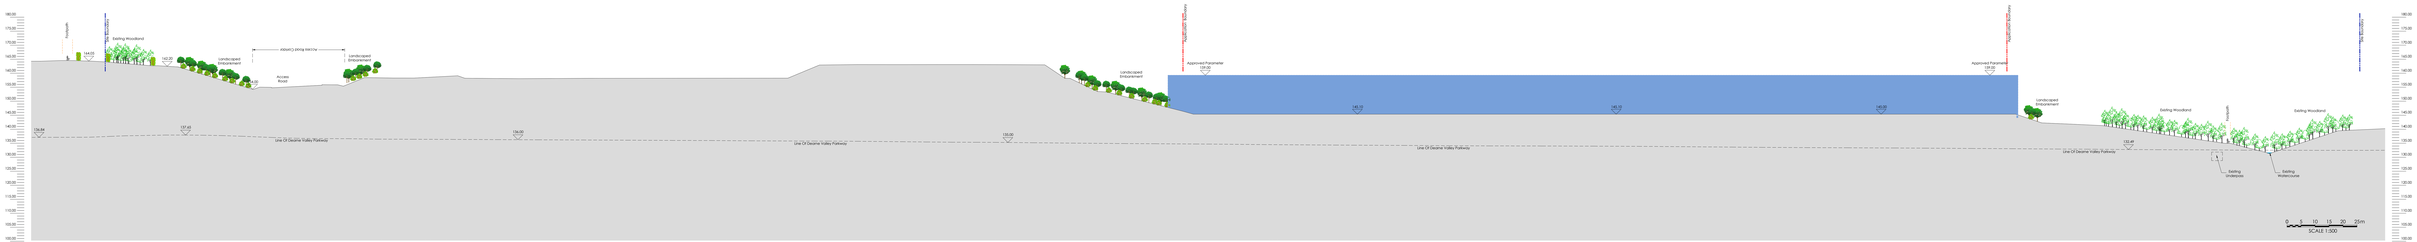

Current Section 6 - based on outline planning approval - 1:500

Note:
Information is based on OS map and received information and is subject to full topographical and building survey.
Assumed site boundary and site constraints subject to confirmation.
All Legal easements and extent of existing underground services locations are subject to confirmation.

Section Key - 1:5000

0 5 10 15 20 25m
SCALE 1:500

SITE SECTION 6

THE HARRIS PARTNERSHIP
Architecture
Masterplanning
Interior Design
www.thehrispartnership.com
Manchester Macclesfield Milton Keynes Reading London Harrogate

Client
Harworth Estates Investments Limited
Harworth

Project Title
PROPOSED PHASE 2 DEVELOPMENT
GATEWAY 36
Dearne Valley Parkway
Rockingham
Barnsley

Drawing Title
SITE SECTION 6

Drawn	Checked	Scale (@A1)	Bldg Status	Date
MBB	JMB	1:500	Status	10/24
Drawing Status		Rev.	THP Project No.	
PLANNING			12006-5	

Project	Originator	Zone	Level	Type	Role	Number
12006-5	THP	XX	XX	DR	A	1042