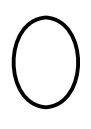
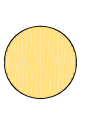
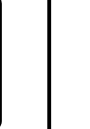


Appendix 5:
Tree Protection Plan

ADDRESS: Villa Providence, Crow Edge,
Penlstone, South Yorkshire, S38 4HF.
JCA REF: 12756-AJAJB.

SCALE: 1:200 PAPER SIZE : A1


SURVEYED BY: AJB DRAWN BY: AJB APPROVED BY: TT

	TREE TO BE RETAINED
	TREE TO BE REMOVED
	STEM OF TREE TO BE RETAINED
	STEM OF TREE TO BE REMOVED
	ROOT PROTECTION AREA (RPA)
	AREA OF RPA NOT PROTECTED BY FENCING. NO MATERIALS BE AVOIDED. SPECIAL SURFACES MUST BE CONSIDERED WHEN WORKING/CONSTRUCTING WITHIN EXCAVATIONS ARE PERMITTED
	EXISTING BUILDINGS/FEATURES REQUIRING REMOVAL
	PROPOSED NEW DEVELOPMENT
	PROTECTIVE FENCE LINE (CEZ)



Arborticultural & Forestry Consultants

Default specification for a protective barrier

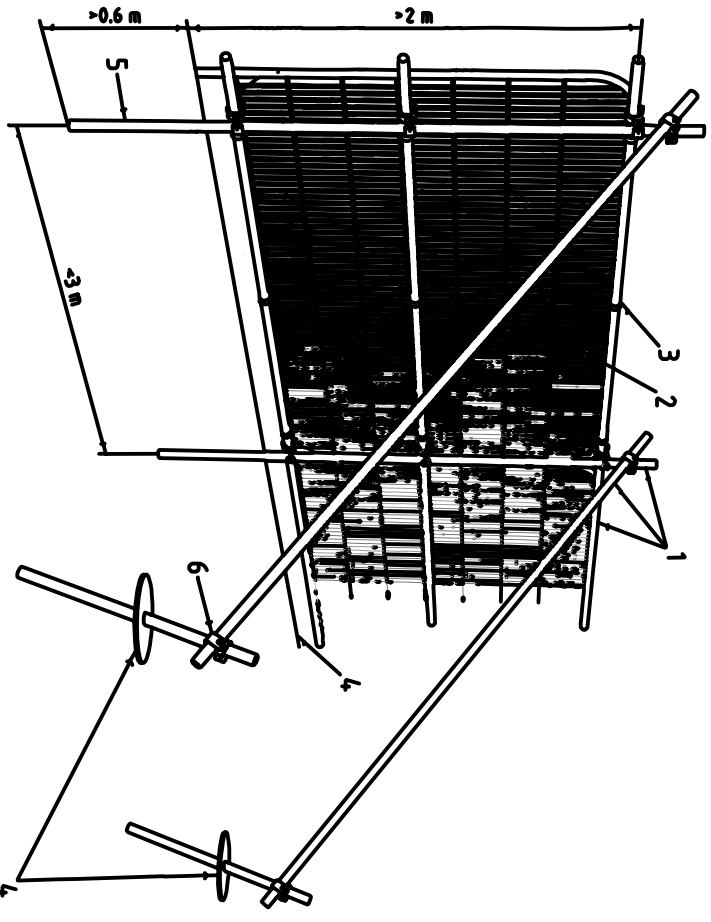

- Key
- Standard scaffold poles
 - Heavy gauge 2in tall galvanized tube and welded mesh infill panels
 - Frames secured to uprights and cross-members with wire ties
 - Uprights driven into the ground until secure (minimum depth 0.6m)
 - Standard scaffold clamps

An example of a 'no dig' road construction

