


**PROPOSED DEVELOPMENT  
AT  
STATION ROAD  
ROYSTON  
FOR  
AIRES TRADING (UK) LTD**

**DESIGN PACKAGE**

**JULY 2015**



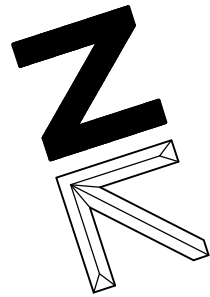


|   |                                                       |
|---|-------------------------------------------------------|
| REVISIONS   |                                                       |
| <div><div>PICEA DESIGN</div><div>Planning and Development Consultants</div></div> <div>PICEA DESIGN LTD<br/>PLANNING AND DEVELOPMENT CONSULTANTS<br/>50 CONGLETON ROAD SANDBACH<br/>CHESHIRE CW11 1HG<br/>TEL : 01270-762953 &amp; 07790-545024<br/>E-MAIL : roy@picedesign.co.uk</div> |                                                       |
| TITLE   | PROPOSED DEVELOPMENT<br>AT<br>STATION ROAD<br>ROYSTON |
|   | LOCATION PLAN                                         |
| CAD REF.   | PICEADESIGN LTD/597-LOC-01                            |
| DATE   | JULY 2015                                             |
| SCALE   | 1:1250 @ A3                                           |
| DRAWING No.   |                                                       |

STATION ROAD ROYSTON

597-LOC-01


KEY :

- Existing
- Tree
- Proposed
- Tree planting
  - Specimen shrub
  - Hedgerow
  - Shrub planting
  - Amenity grass

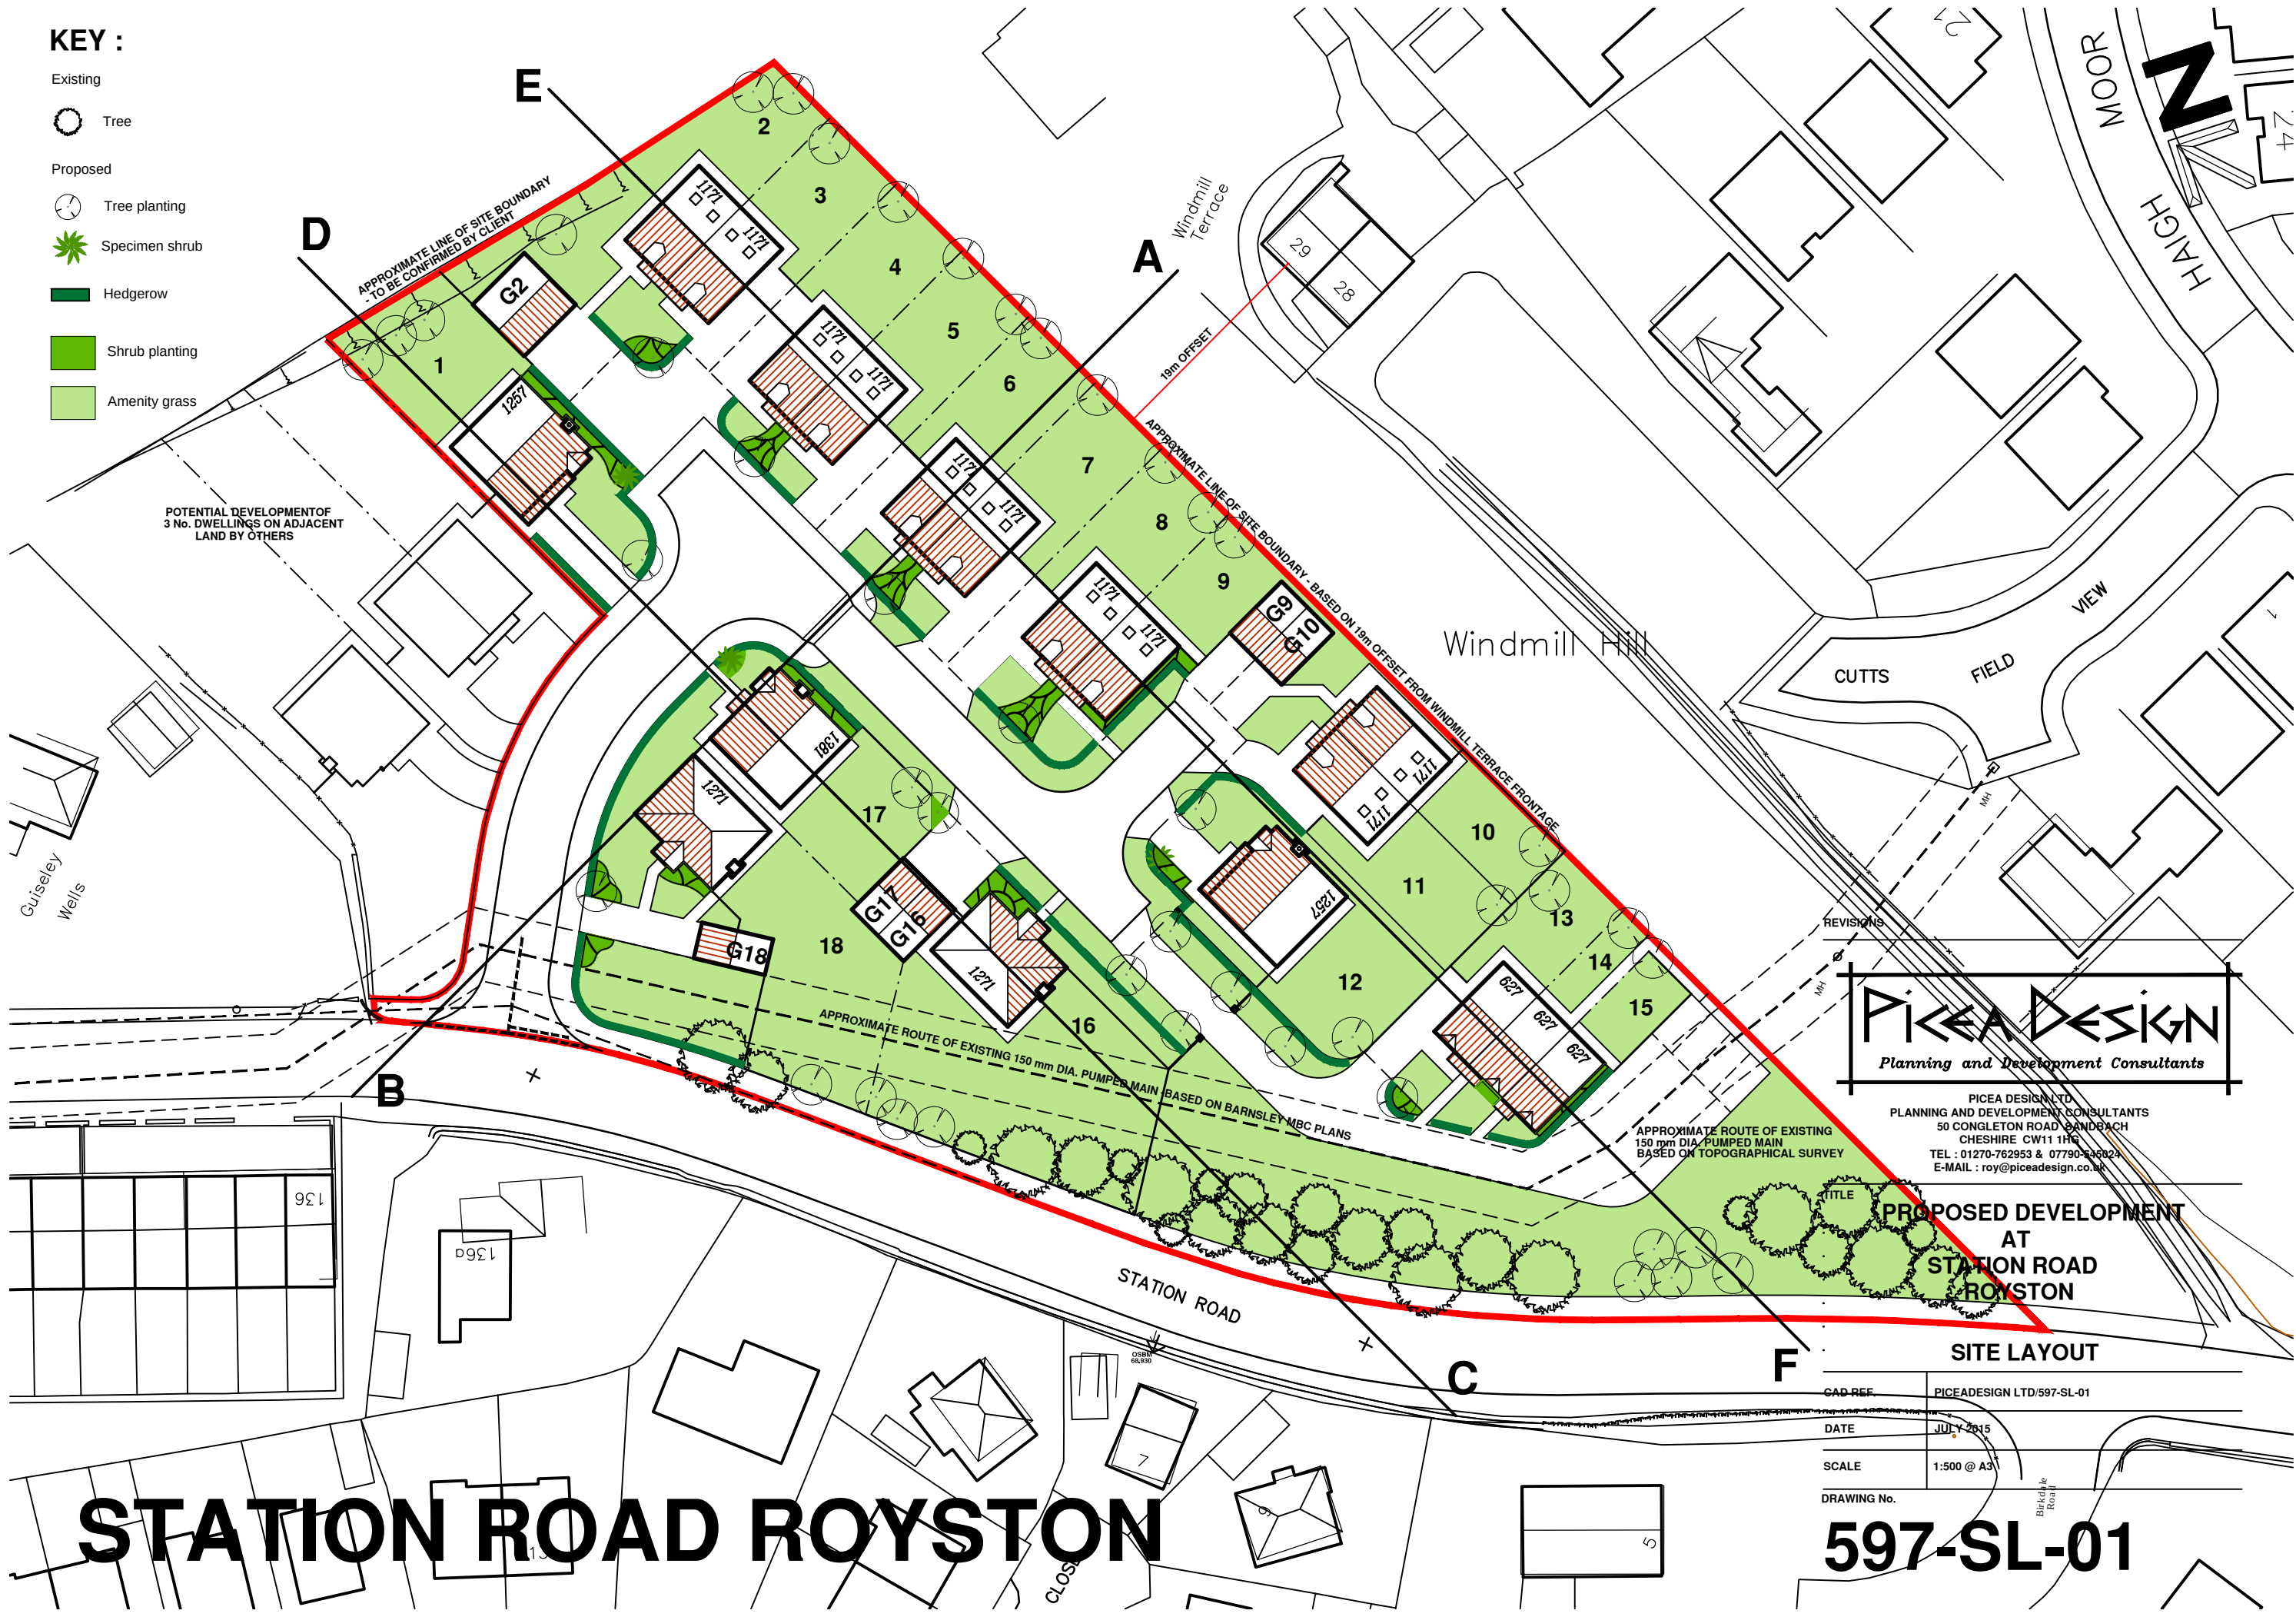

STATION ROAD ROYSTON

597-SL-01

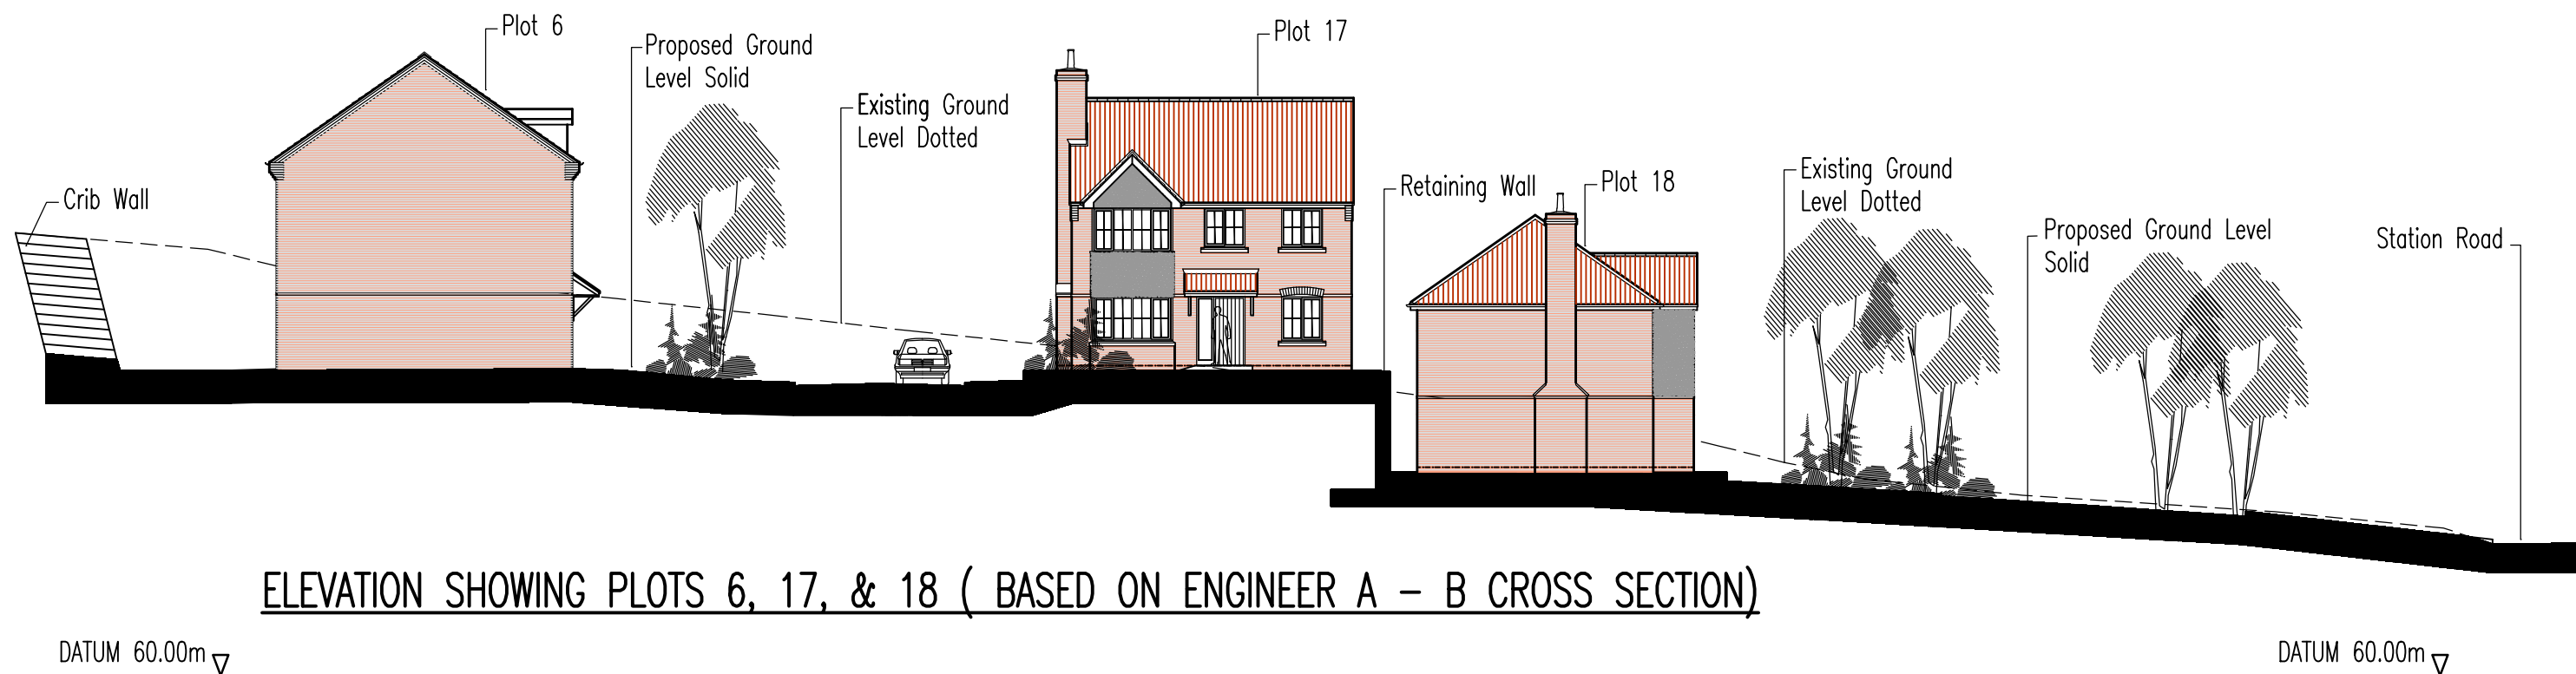

STATION ROAD ROYSTON

#### REVISIONS



PICEA DESIGN LTD  
PLANNING AND DEVELOPMENT CONSULTANTS  
50 CONGLETON ROAD SANDBACH  
CHESHIRE CW11 1HG  
TEL : 01270-762953 & 07790-545024  
E-MAIL : roy@piceadesign.co.uk


#### TITLE

PROPOSED DEVELOPMENT  
AT  
STATION ROAD  
ROYSTON  
SITE SECTION A-B

|          |                               |
|----------|-------------------------------|
| CAD REF. | C/PICEADESIGN LTD/597-SECT-01 |
| DATE     | JULY 2015                     |
| SCALE    | 1:200 @ A3                    |

DRAWING No.

597-SECT-01

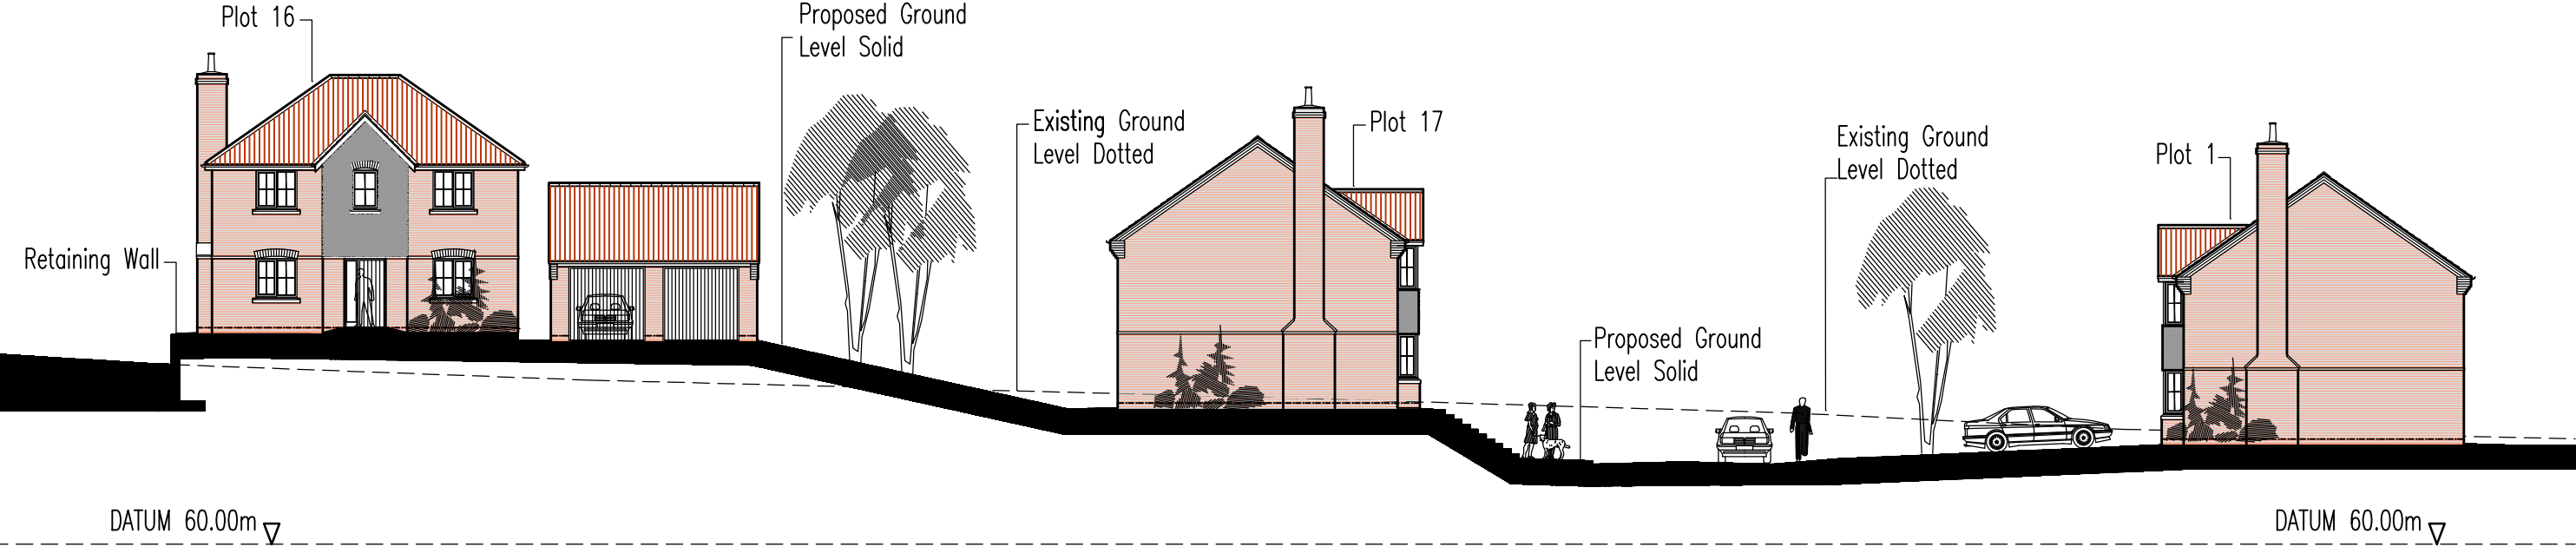

ELEVATION SHOWING PLOTS 16, 17, & 1 (BASED ON ENGINEER C – D CROSS SECTION)

REVISIONS

PICEA DESIGN

Planning and Development Consultants

PICEA DESIGN LTD  
PLANNING AND DEVELOPMENT CONSULTANTS  
50 CONGLETON ROAD SANDBACH  
CHESHIRE CW11 1HG  
TEL : 01270-762953 & 07790-545024  
E-MAIL : roy@piceadesign.co.uk

TITLE


PROPOSED DEVELOPMENT  
AT  
STATION ROAD  
ROYSTON  
SITE SECTION C-D

|          |                               |
|----------|-------------------------------|
| CAD REF. | C/PICEADESIGN LTD/597-SECT-02 |
| DATE     | JULY 2015                     |
| SCALE    | 1:200 @ A3                    |

DRAWING No.

597-SECT-02

STATION ROAD ROYSTON

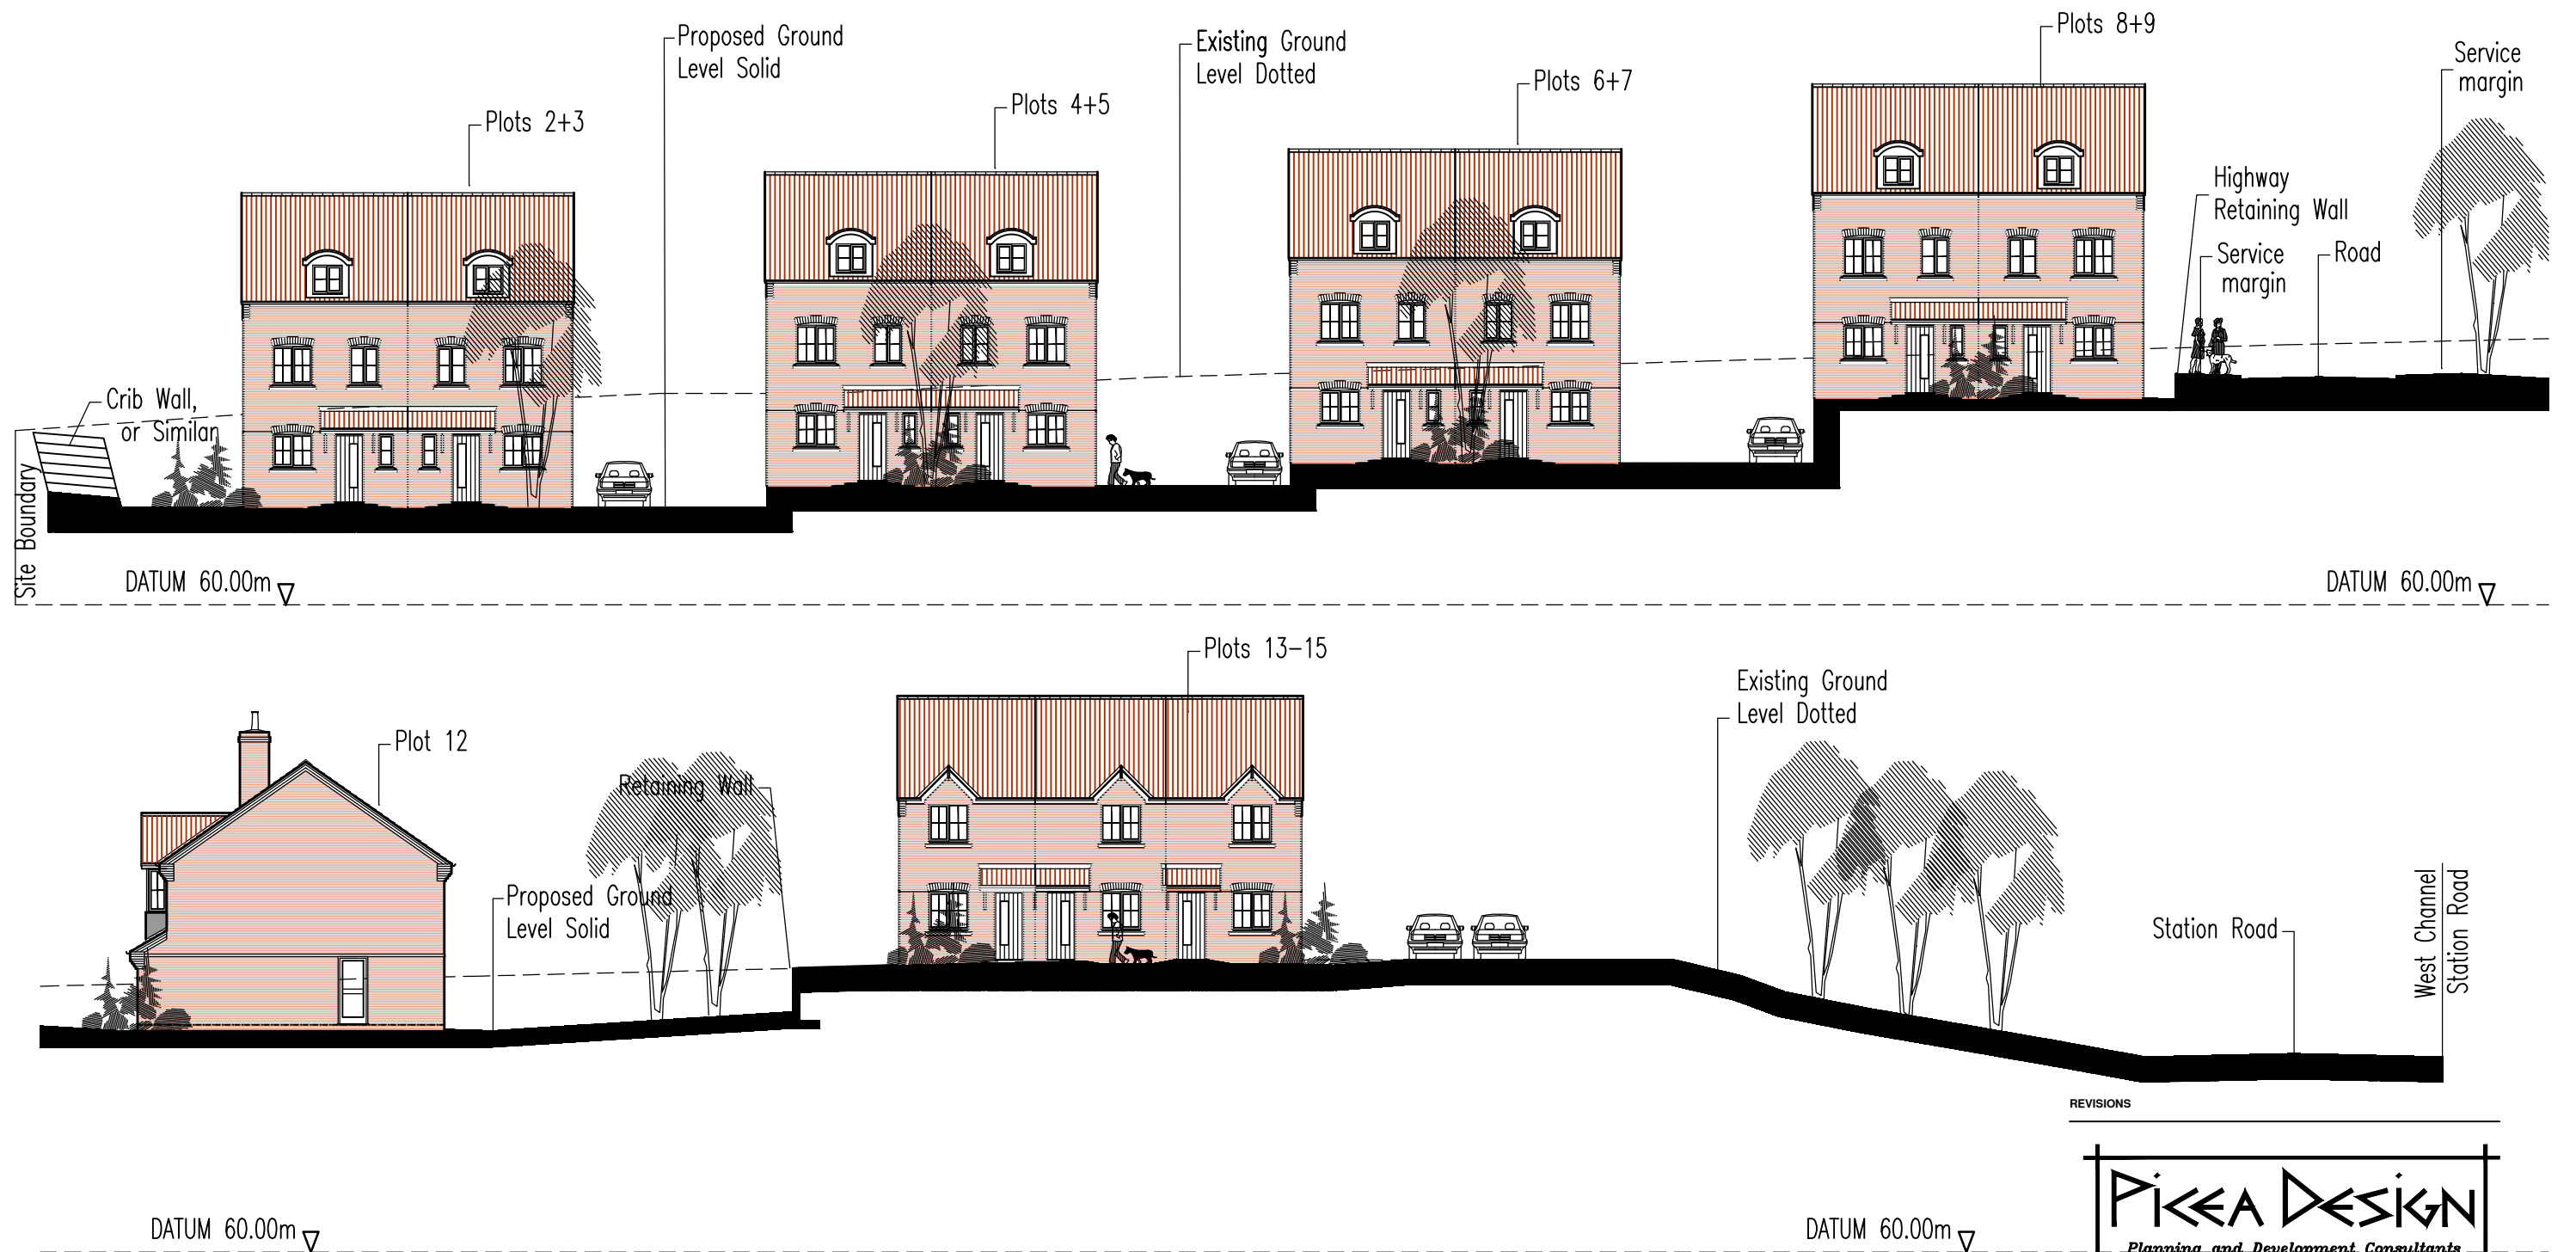

ELEVATION SHOWING PLOTS 2-9, 12 & 13-15 (BASED ON ENGINEER E - F CROSS SECTION)

STATION ROAD ROYSTON

REVISIONS

**PICEA DESIGN**  
Planning and Development Consultants

PICEA DESIGN LTD  
PLANNING AND DEVELOPMENT CONSULTANTS  
50 CONGLETON ROAD SANDBACH  
CHESHIRE CW11 1HG  
TEL : 01270-762953 & 07790-545024  
E-MAIL : roy@piceadesign.co.uk

TITLE


**PROPOSED DEVELOPMENT  
AT  
STATION ROAD  
ROYSTON  
SITE SECTION E-F**

|          |                               |
|----------|-------------------------------|
| CAD REF. | C/PICEADESIGN LTD/597-SECT-03 |
| DATE     | JULY 2015                     |
| SCALE    | 1:200 @ A3                    |


DRAWING No.

**597-SECT-03**


(128.30m2 - 1381 sq ft)

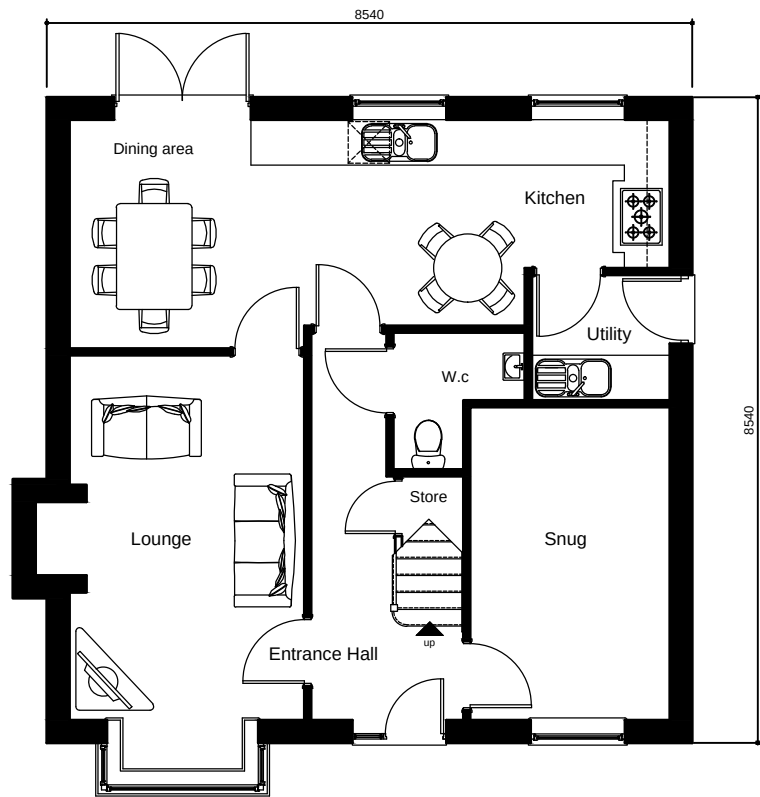

Proposed Ground Floor Layout  
(128.30m2 - 1381 sq ft)

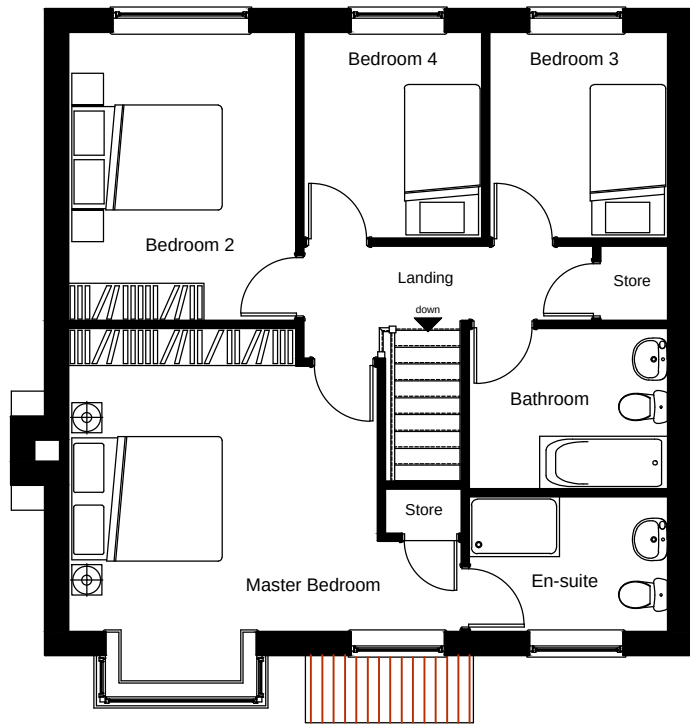

Proposed First Floor Layout

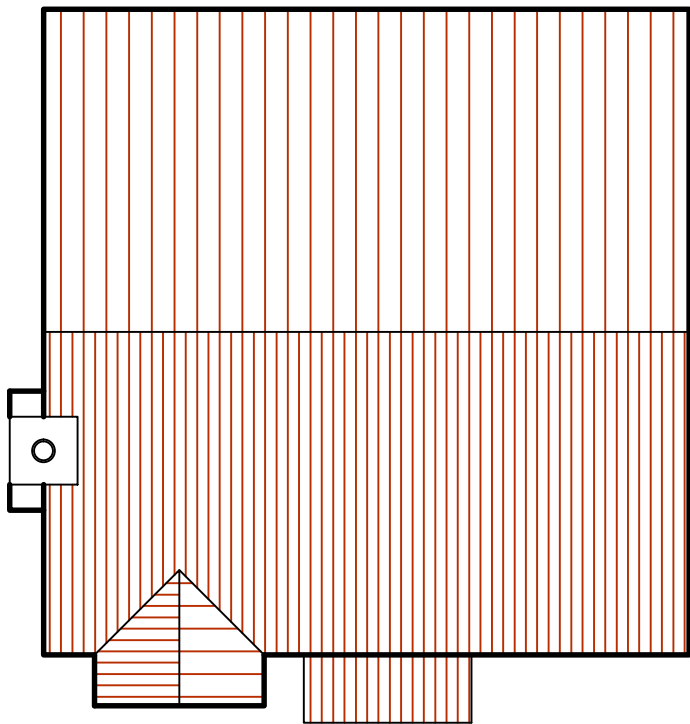

Proposed Roof Plan

STATION ROAD ROYSTON

|   |                               |
|---|-------------------------------|
| REVISIONS   |                               |
| <div><div>PICEA DESIGN</div><div>Planning and Development Consultants</div></div> <div>PICEA DESIGN LTD<br/>PLANNING AND DEVELOPMENT CONSULTANTS<br/>50 CONGLETON ROAD SANDBACH<br/>CHESHIRE CW11 1HG<br/>TEL : 01270-762953 &amp; 07790-545024<br/>E-MAIL : roy@piceadesign.co.uk</div> |                               |
| TITLE   |                               |
| PROPOSED DEVELOPMENT<br>AT<br>STATION ROAD<br>ROYSTON<br>HOUSE TYPE 1<br>(1381 sq.ft./ 128.30 sq.m)   |                               |
| CAD REF.   | C/PICEADESIGN LTD/597-1381-01 |
| DATE   | JULY 2014                     |
| SCALE   | 1:100 @ A3                    |

DRAWING No.  
**597-1381-01**

(128.30m2 - 1381 sq ft)



Proposed Front Elevation

Proposed Side Elevation



Proposed Rear Elevation

Proposed Side Elevation

REVISIONS

PICEA DESIGN

Planning and Development Consultants

PICEA DESIGN LTD  
PLANNING AND DEVELOPMENT CONSULTANTS  
50 CONGLETON ROAD SANDBACH  
CHESHIRE CW11 1HG  
TEL : 01270-762953 & 07790-545024  
E-MAIL : roy@piceadesign.co.uk

TITLE

PROPOSED DEVELOPMENT  
AT  
STATION ROAD  
ROYSTON  
HOUSE TYPE 1  
(1381 sq.ft./ 128.30 sq.m)


|          |                               |
|----------|-------------------------------|
| CAD REF. | C/PICEADESIGN LTD/597-1381-02 |
| DATE     | JULY 2014                     |
| SCALE    | 1:100 @ A3                    |

DRAWING No.


STATION ROAD ROYSTON

597-1381-02


(116.77m2 - 1257 sq ft)

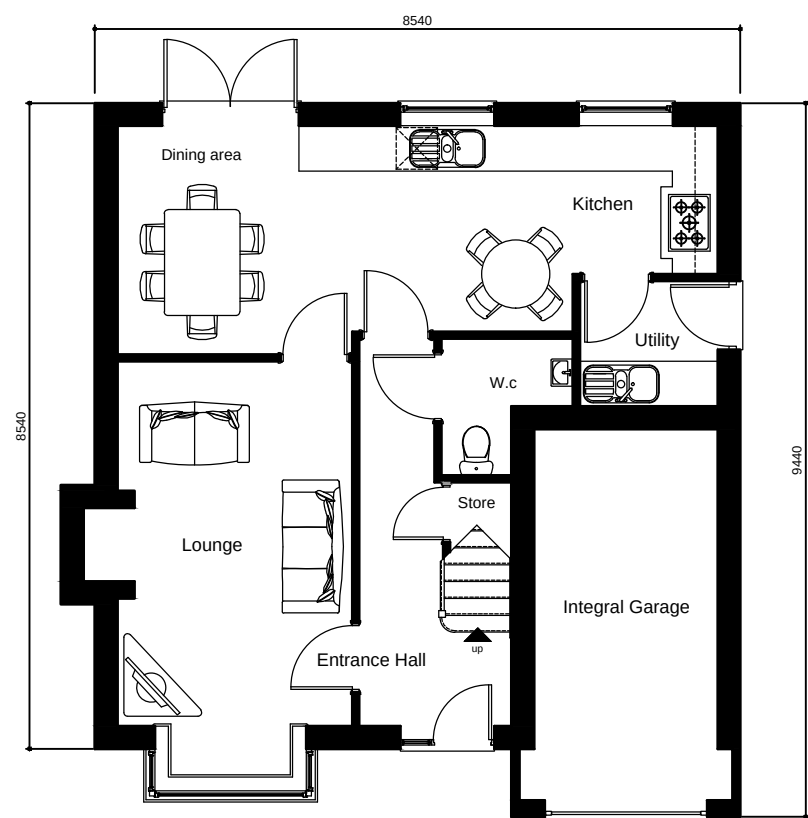

Proposed Ground Floor Layout  
(116.77m2 - 1257 sq ft)

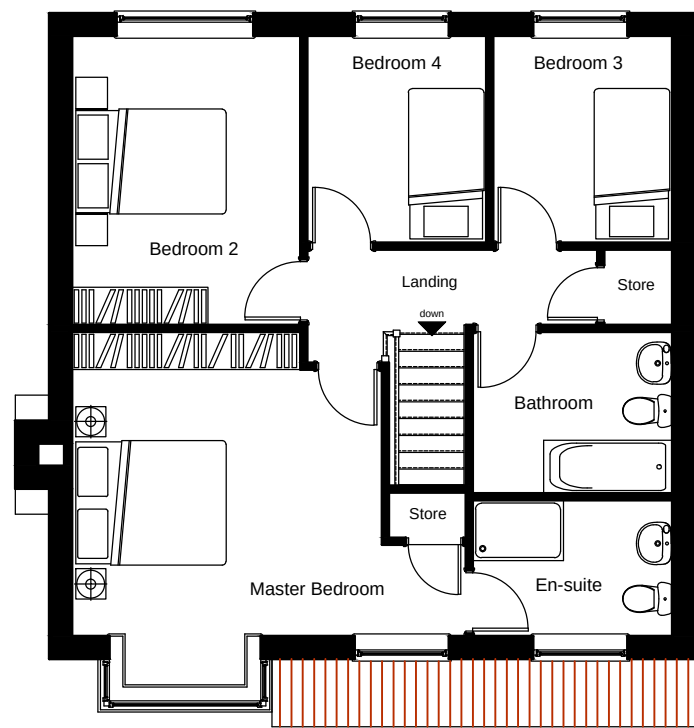

Proposed First Floor Layout

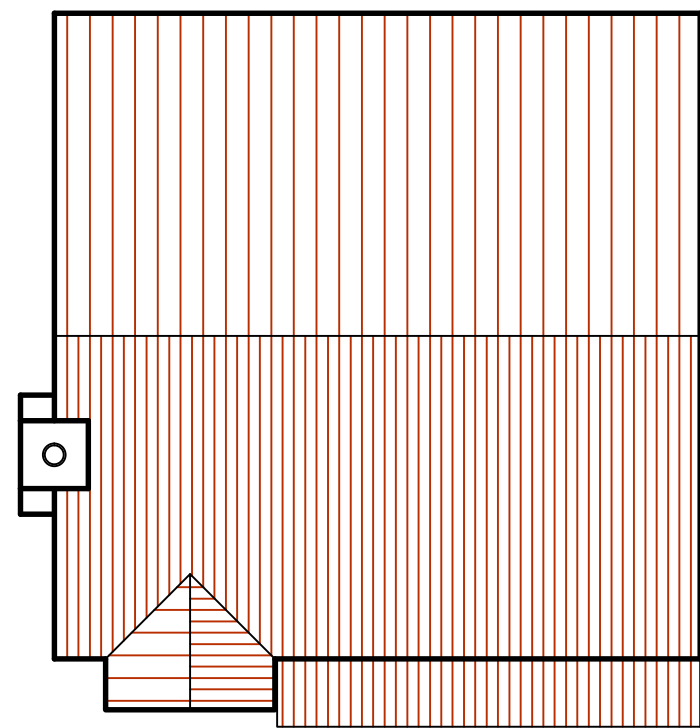

Proposed Roof Plan

STATION ROAD ROYSTON

REVISIONS

---



PICEA DESIGN LTD  
PLANNING AND DEVELOPMENT CONSULTANTS  
50 CONGLETON ROAD SANDBACH  
CHESHIRE CW11 1HG  
TEL : 01270-762953 & 07790-545024  
E-MAIL : roy@piceadesign.co.uk

---

TITLE

**PROPOSED DEVELOPMENT  
AT  
STATION ROAD  
ROYSTON  
HOUSE TYPE 2  
(1257 sq.ft./ 116.67 sq.m)**

---

|          |                               |
|----------|-------------------------------|
| CAD REF. | C/PICEADESIGN LTD/597-1257-01 |
| DATE     | JULY 2014                     |
| SCALE    | 1:100 @ A3                    |

---

DRAWING No.

**597-1257-01**

(116.77m2 - 1257 sq ft)



Proposed Front Elevation

Proposed Side Elevation



Proposed Rear Elevation

Proposed Side Elevation

REVISIONS

PICEA DESIGN

Planning and Development Consultants

PICEA DESIGN LTD  
PLANNING AND DEVELOPMENT CONSULTANTS  
50 CONGLETON ROAD SANDBACH  
CHESHIRE CW11 1HG  
TEL : 01270-762953 & 07790-545024  
E-MAIL : roy@picedesign.co.uk


TITLE

PROPOSED DEVELOPMENT  
AT  
STATION ROAD  
ROYSTON  
HOUSE TYPE 2  
(1257 sq.ft./ 116.67 sq.m)


|          |                               |
|----------|-------------------------------|
| CAD REF. | C/PICEADESIGN LTD/597-1257-02 |
| DATE     | JULY 2014                     |
| SCALE    | 1:100 @ A3                    |

STATION ROAD ROYSTON


597-1257-02

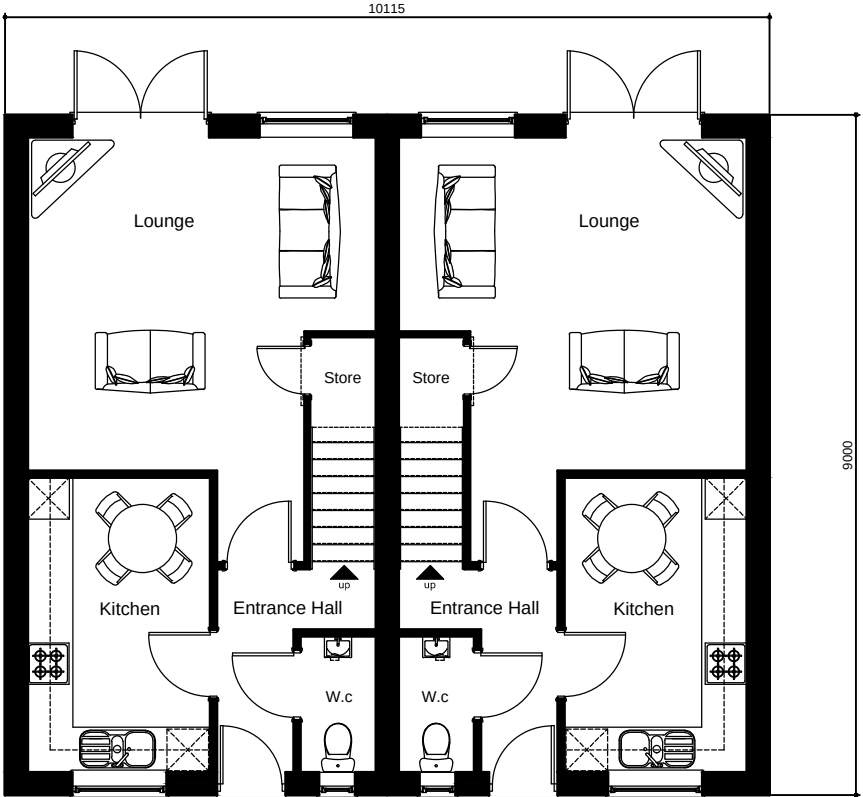


Proposed Ground Floor Layout  
(108.75 sq.m - 1171 sq.ft.)

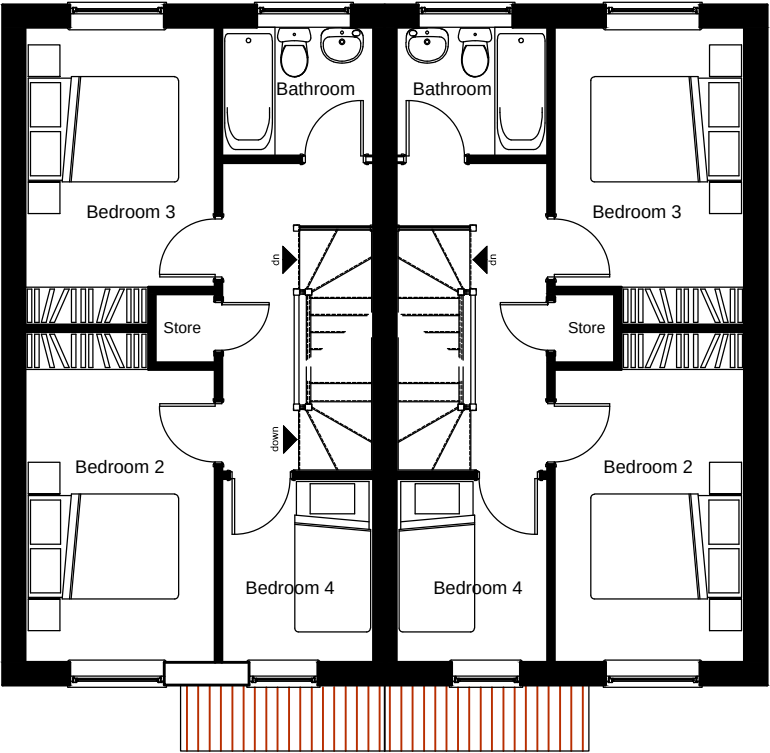

Proposed First Floor Layout

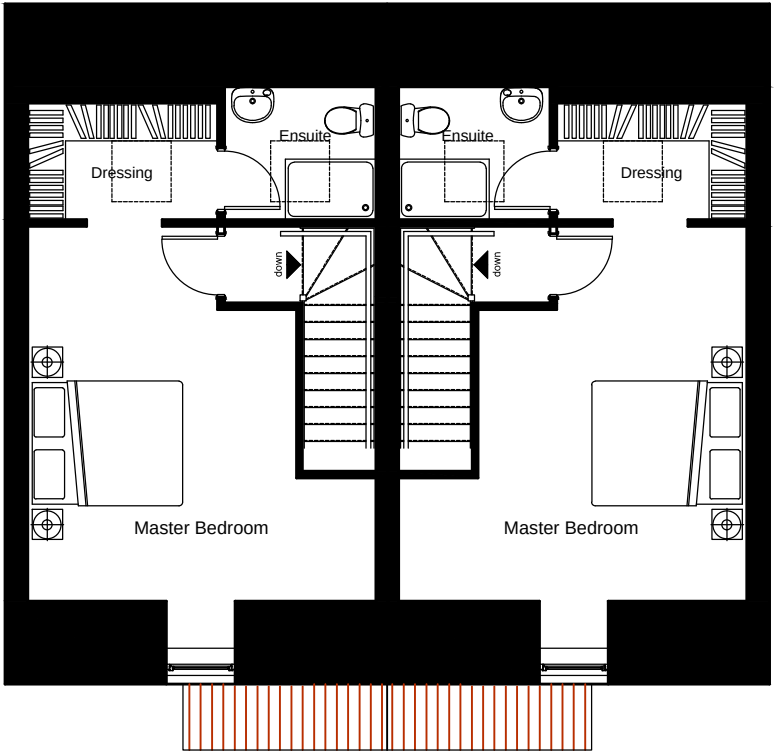

Proposed Second Floor Layout

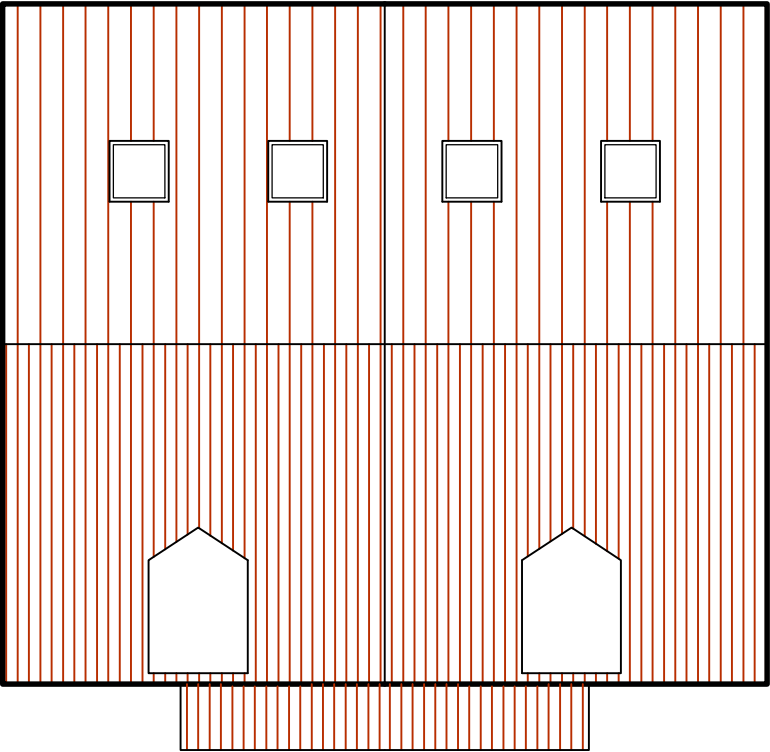

Proposed Roof Plan

REVISIONS

PICEA DESIGN

Planning and Development Consultants

PICEA DESIGN LTD

PLANNING AND DEVELOPMENT CONSULTANTS

50 CONGLETON ROAD SANDBACH

CESHIRE CW11 1HG

TEL : 01270-762953 & 07790-545024

E-MAIL : roy@piceadesign.co.uk

TITLE

PROPOSED DEVELOPMENT  
AT  
STATION ROAD  
ROYSTON  
HOUSE TYPE 3  
(1171 sq.ft./ 108.75 sq.m)

|          |                               |
|----------|-------------------------------|
| CAD REF. | C/PICEADESIGN LTD/597-1171-01 |
| DATE     | JULY 2014                     |
| SCALE    | 1:100 @ A3                    |


DRAWING No.

STATION ROAD ROYSTON

597-1171-01




Proposed Front Elevation

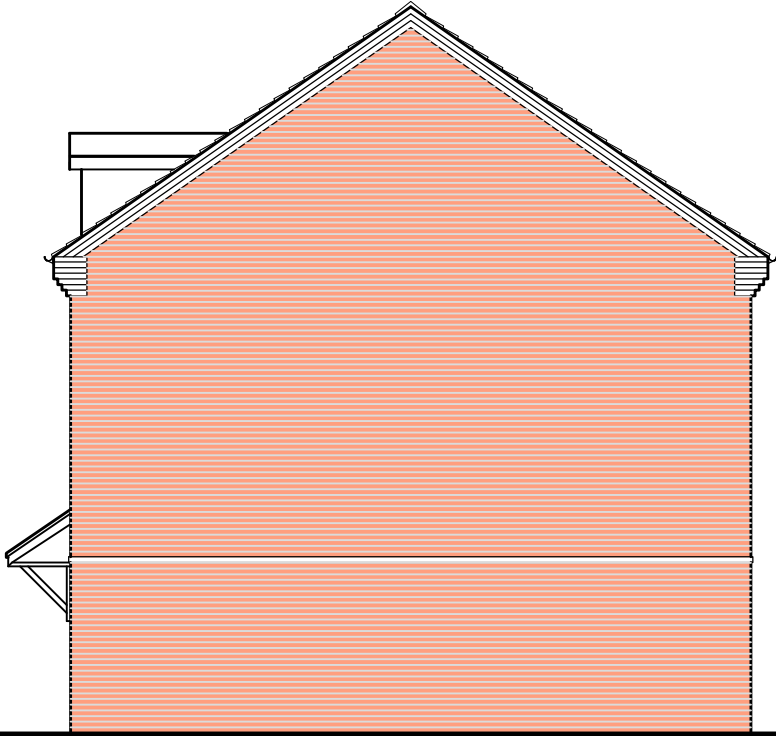

Proposed Side Elevation



Proposed Rear Elevation

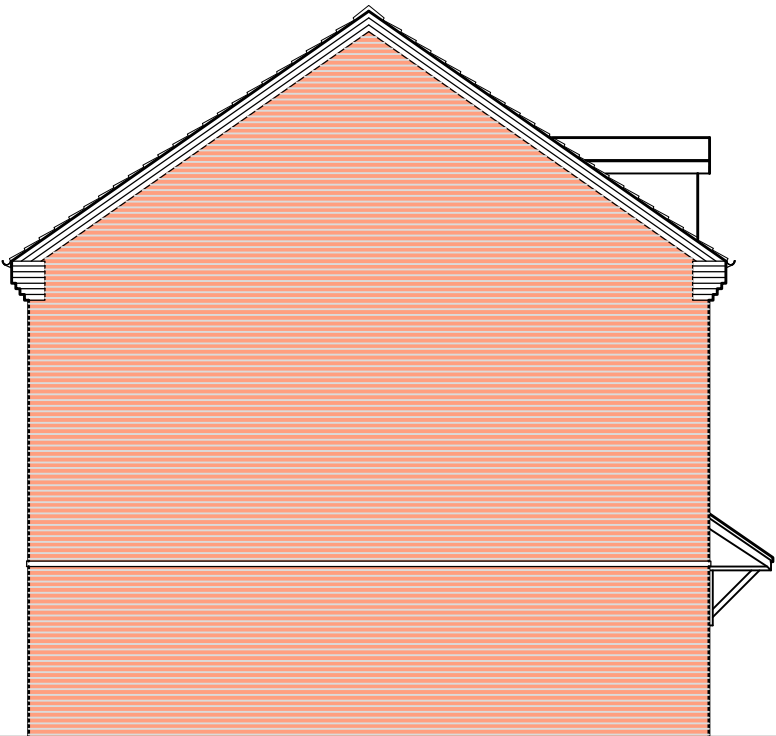


Proposed Side Elevation

|   |                               |
|---|-------------------------------|
| REVISIONS   |                               |
| <div><div>PICEA DESIGN</div><div>Planning and Development Consultants</div></div> <div>PICEA DESIGN LTD<br/>PLANNING AND DEVELOPMENT CONSULTANTS<br/>50 CONGLETON ROAD SANDBACH<br/>CHESHIRE CW11 1HG<br/>TEL : 01270-762953 &amp; 07790-545024<br/>E-MAIL : roy@piceadesign.co.uk</div> |                               |
| TITLE   |                               |
| PROPOSED DEVELOPMENT<br>AT<br>STATION ROAD<br>ROYSTON<br>HOUSE TYPE 3<br>(1171 sq.ft./ 108.75 sq.m)   |                               |
| CAD REF.   | C/PICEADESIGN LTD/597-1171-02 |
| DATE   | JULY 2014                     |
| SCALE   | 1:100 @ A3                    |


DRAWING No.  
**597-1171-02**

**STATION ROAD ROYSTON**


(58.24m2 - 627 sq ft)

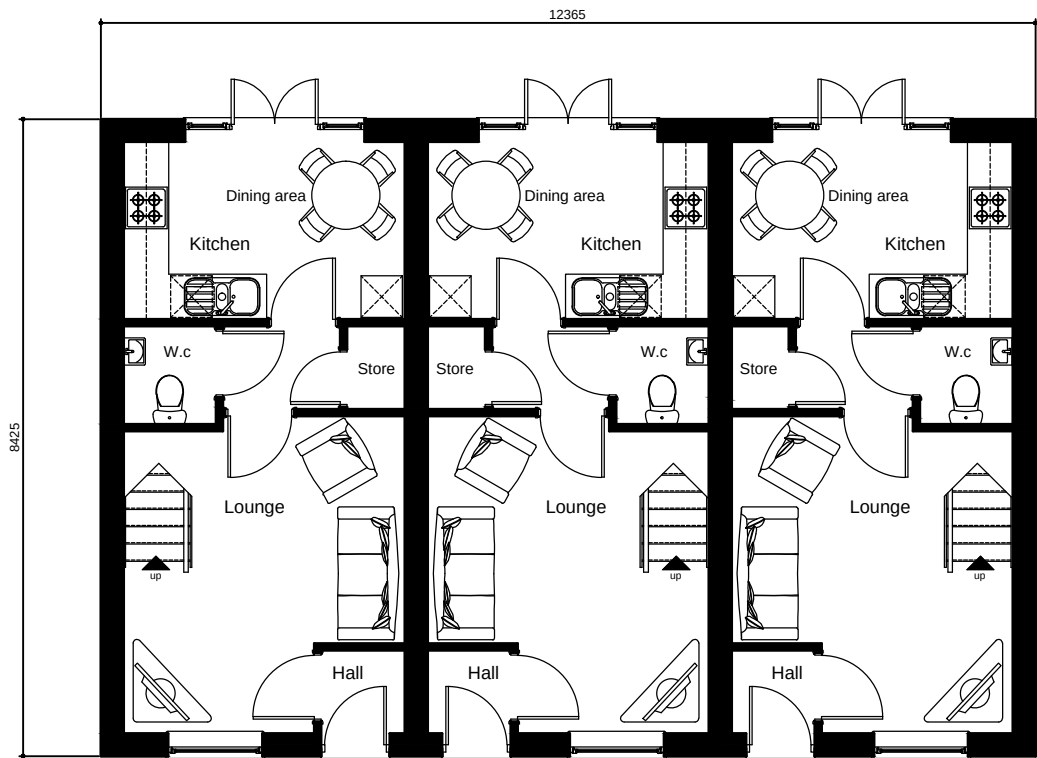

(58.24m2 - 626 sq ft)  
Proposed Ground Floor layout

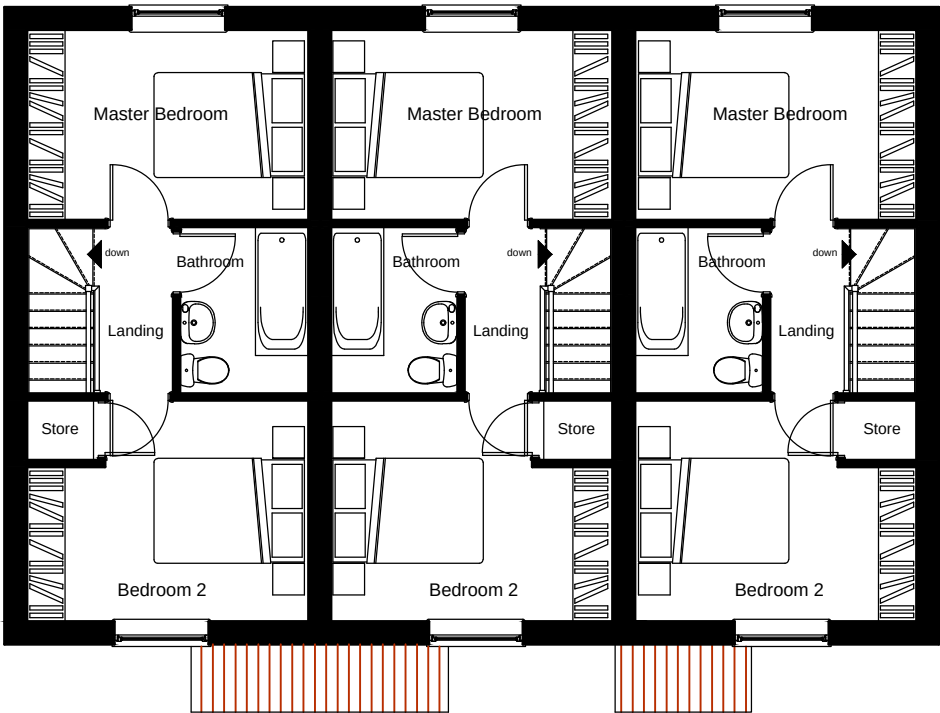

Proposed First Floor layout

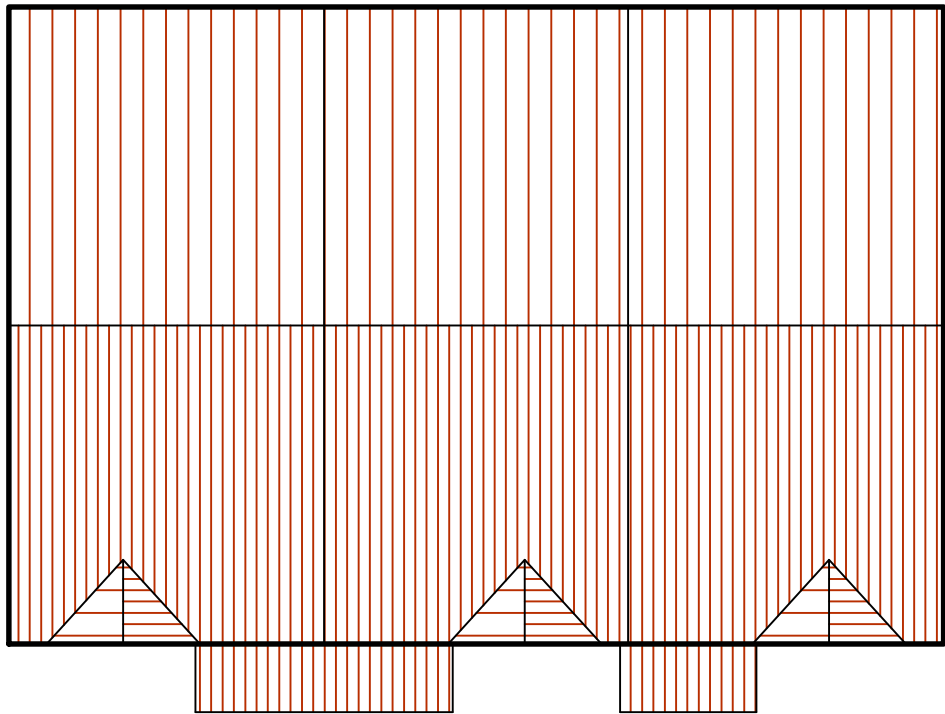

Proposed Roof Plan

STATION ROAD ROYSTON

REVISIONS

PICEA DESIGN

Planning and Development Consultants

PICEA DESIGN LTD

PLANNING AND DEVELOPMENT CONSULTANTS

50 CONGLETON ROAD SANDBACH

CHESHIRE CW11 1HG

TEL : 01270-762953 & 07790-545024

E-MAIL : roy@piceadesign.co.uk

TITLE

PROPOSED DEVELOPMENT  
AT  
STATION ROAD  
ROYSTON  
HOUSE TYPE 4  
(58.24m2 - 627 sq ft)

CAD REF.

C/PICEADESIGN LTD/597-627-01

DATE

JULY 2014

SCALE

1:100 @ A3


DRAWING No.

597-627-01


(58.24m2 - 627 sq ft)




Proposed Front Elevation

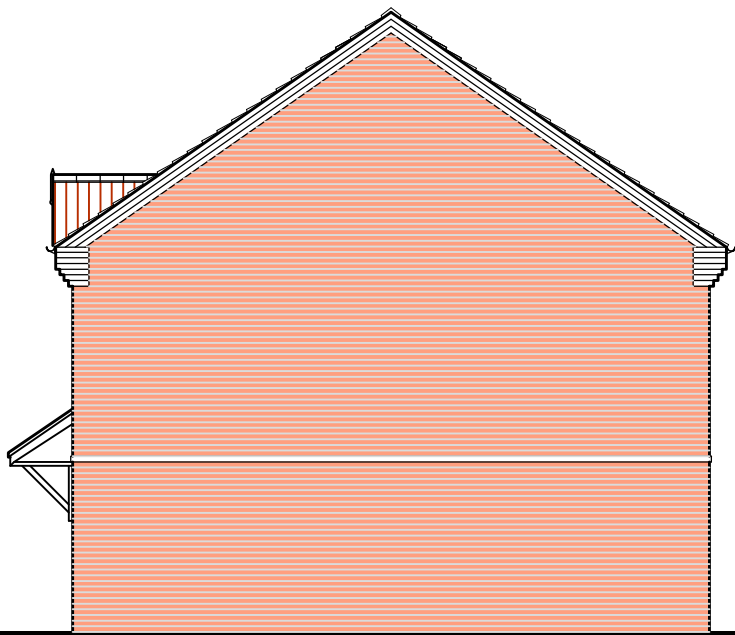

Proposed Side Elevation

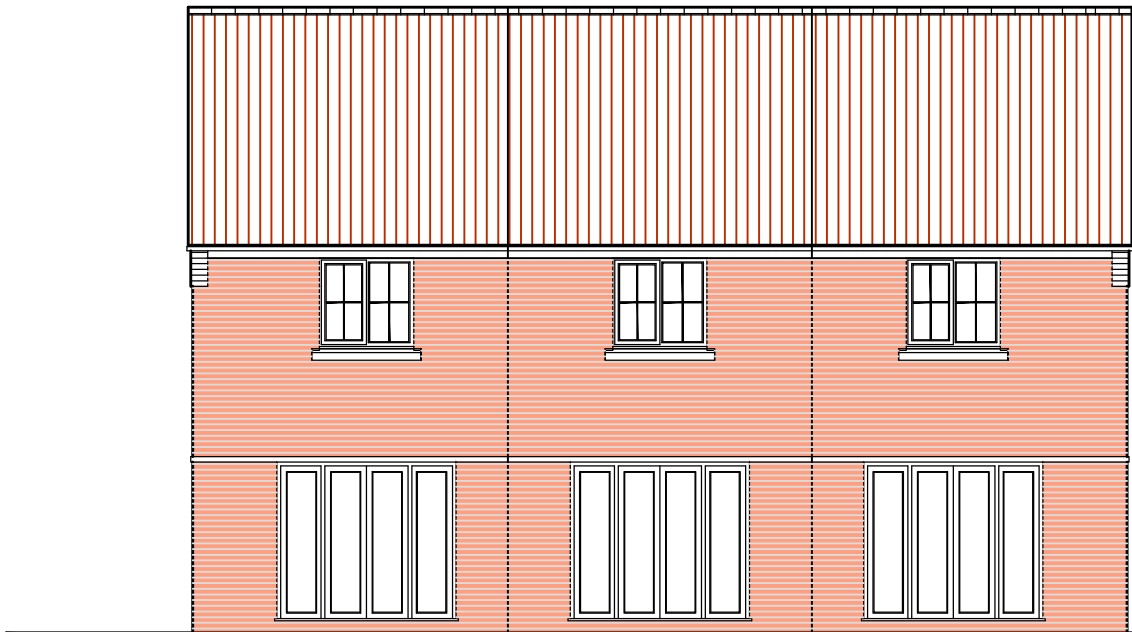

Proposed Rear Elevation

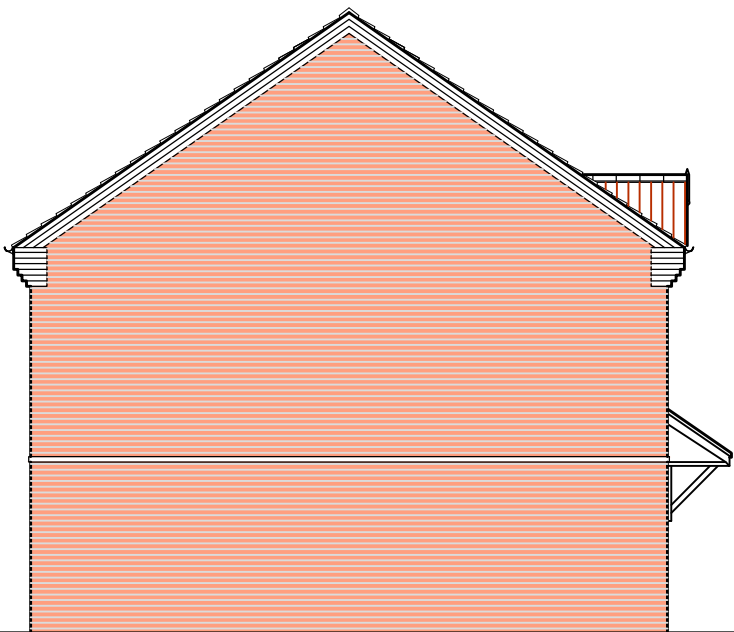


Proposed Side Elevation

|   |                                                                                                |
|---|------------------------------------------------------------------------------------------------|
| REVISIONS   |                                                                                                |
| <div><div>PICEA DESIGN</div><div>Planning and Development Consultants</div></div> <div>PICEA DESIGN LTD<br/>PLANNING AND DEVELOPMENT CONSULTANTS<br/>50 CONGLETON ROAD SANDBACH<br/>CHESHIRE CW11 1HG<br/>TEL : 01270-762953 &amp; 07790-545024<br/>E-MAIL : roy@piceadesign.co.uk</div> |                                                                                                |
| TITLE   | PROPOSED DEVELOPMENT<br>AT<br>STATION ROAD<br>ROYSTON<br>HOUSE TYPE 4<br>(58.24m2 - 627 sq ft) |
| CAD REF.   | C/PICEADESIGN LTD/597-627-02                                                                   |
| DATE   | JULY 2014                                                                                      |
| SCALE   | 1:100 @ A3                                                                                     |

DRAWING No.  
**597-627-02**

**STATION ROAD ROYSTON**

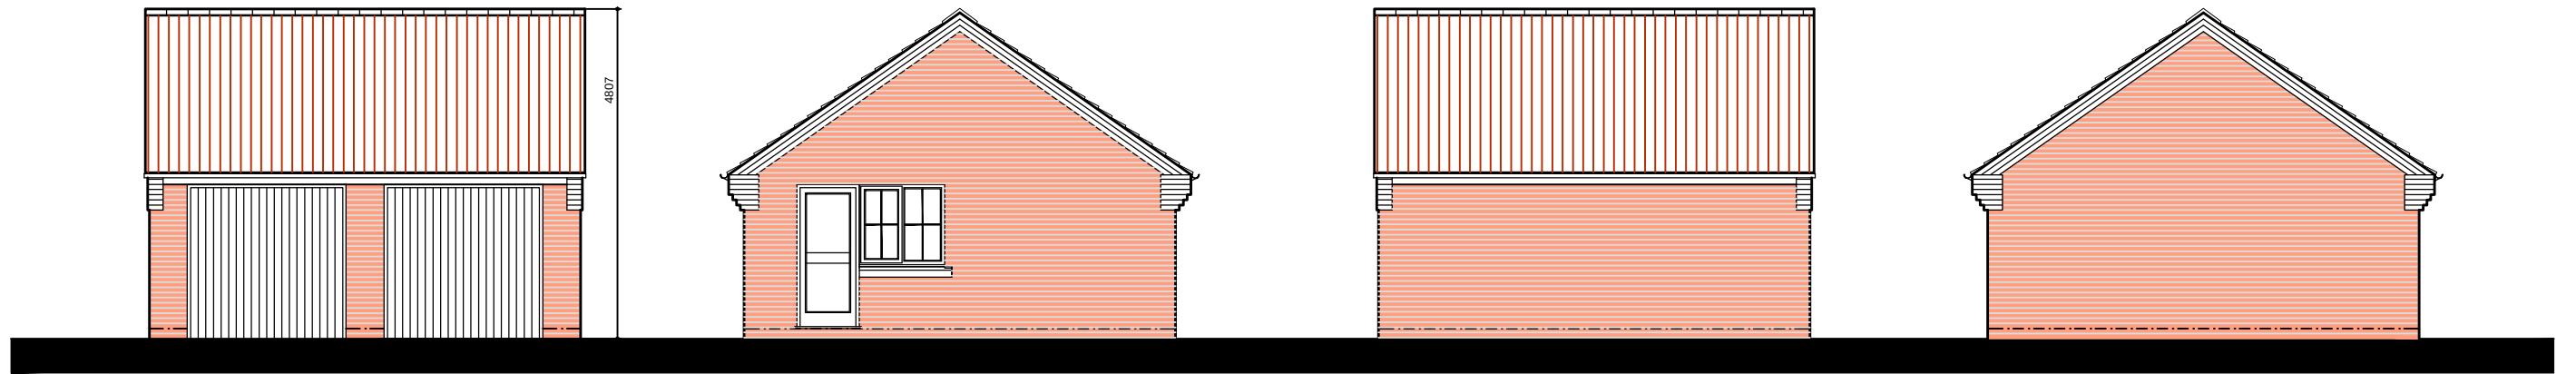


Proposed Front Elevation

Proposed Side Elevation

Proposed Rear Elevation

Proposed Side Elevation

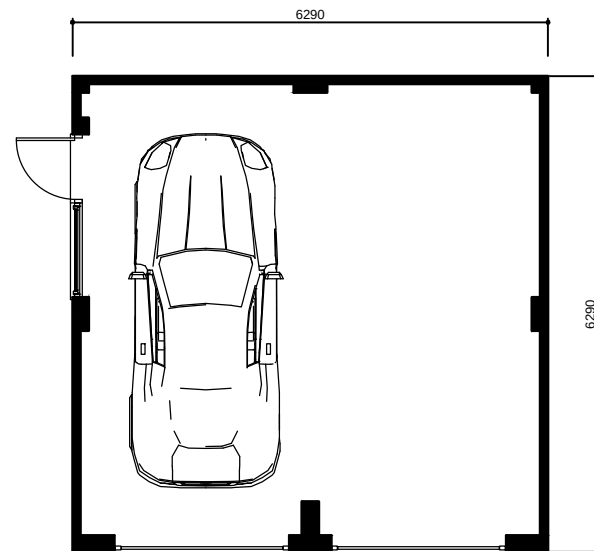

Proposed Garage Floor Layout

REVISIONS



PICEA DESIGN LTD  
PLANNING AND DEVELOPMENT CONSULTANTS  
50 CONGLETON ROAD SANDBACH  
CHESHIRE CW11 1HG  
TEL : 01270-762953 & 07790-545024  
E-MAIL : roy@piceadesign.co.uk

TITLE


PROPOSED DEVELOPMENT  
AT  
STATION ROAD  
ROYSTON  
DOUBLE GARAGE

|          |                             |
|----------|-----------------------------|
| CAD REF. | C/PICEADESIGN LTD/597-DG-01 |
| DATE     | JULY 2014                   |
| SCALE    | 1:100 @ A3                  |

DRAWING No.

STATION ROAD ROYSTON

597-DG-01

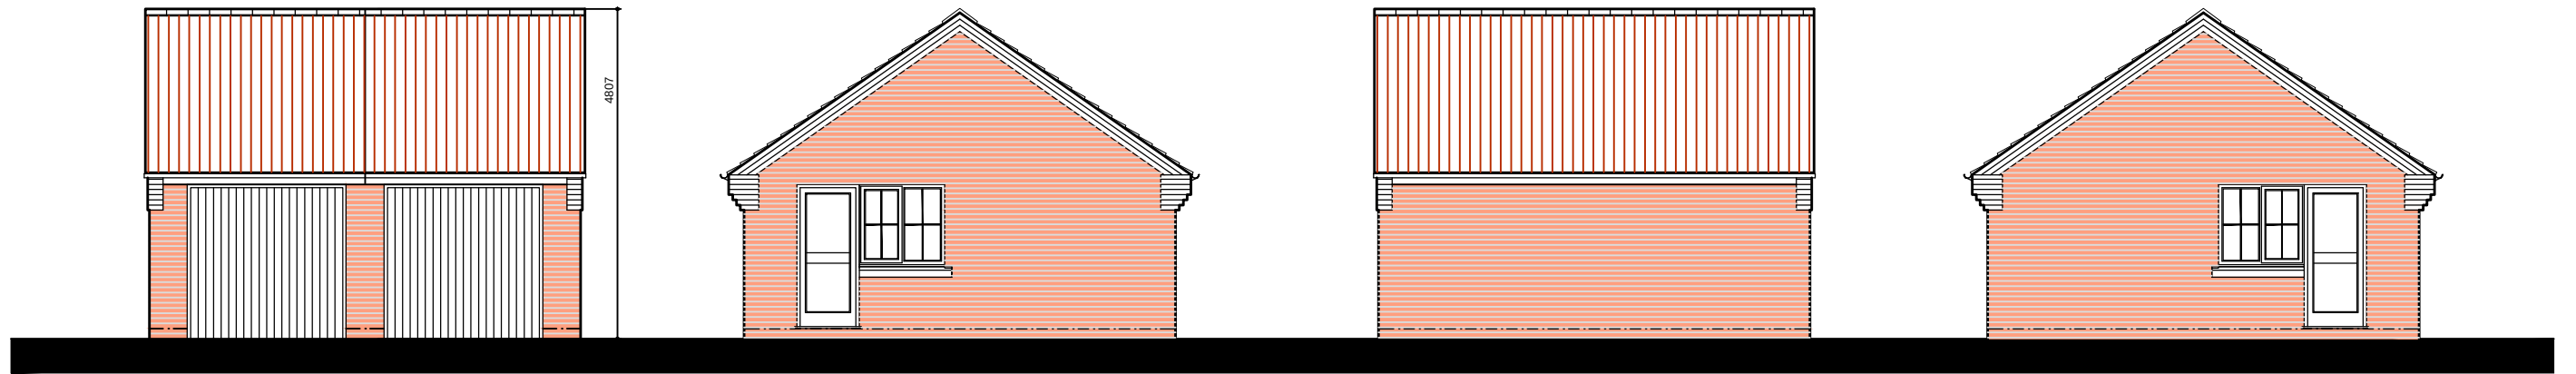


Proposed Front Elevation

Proposed Side Elevation

Proposed Rear Elevation

Proposed Side Elevation

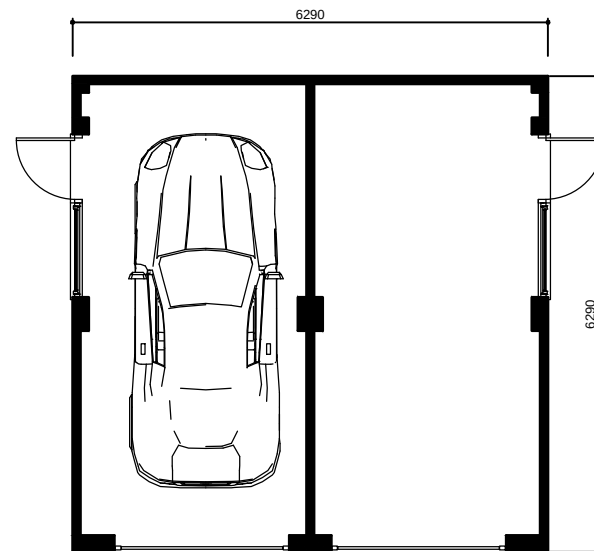

Proposed Garage Floor Layout

# STATION ROAD ROYSTON

## REVISIONS



PICEA DESIGN LTD  
PLANNING AND DEVELOPMENT CONSULTANTS  
50 CONGLETON ROAD SANDBACH  
CHESHIRE CW11 1HG  
TEL : 01270-762953 & 07790-545024  
E-MAIL : roy@piceadesign.co.uk


## TITLE

**PROPOSED DEVELOPMENT  
AT  
STATION ROAD  
ROYSTON  
PAIRED GARAGE**

|          |                             |
|----------|-----------------------------|
| CAD REF. | C/PICEADESIGN LTD/597-PG-01 |
| DATE     | JULY 2014                   |
| SCALE    | 1:100 @ A3                  |

DRAWING No.

# 597-PG-01

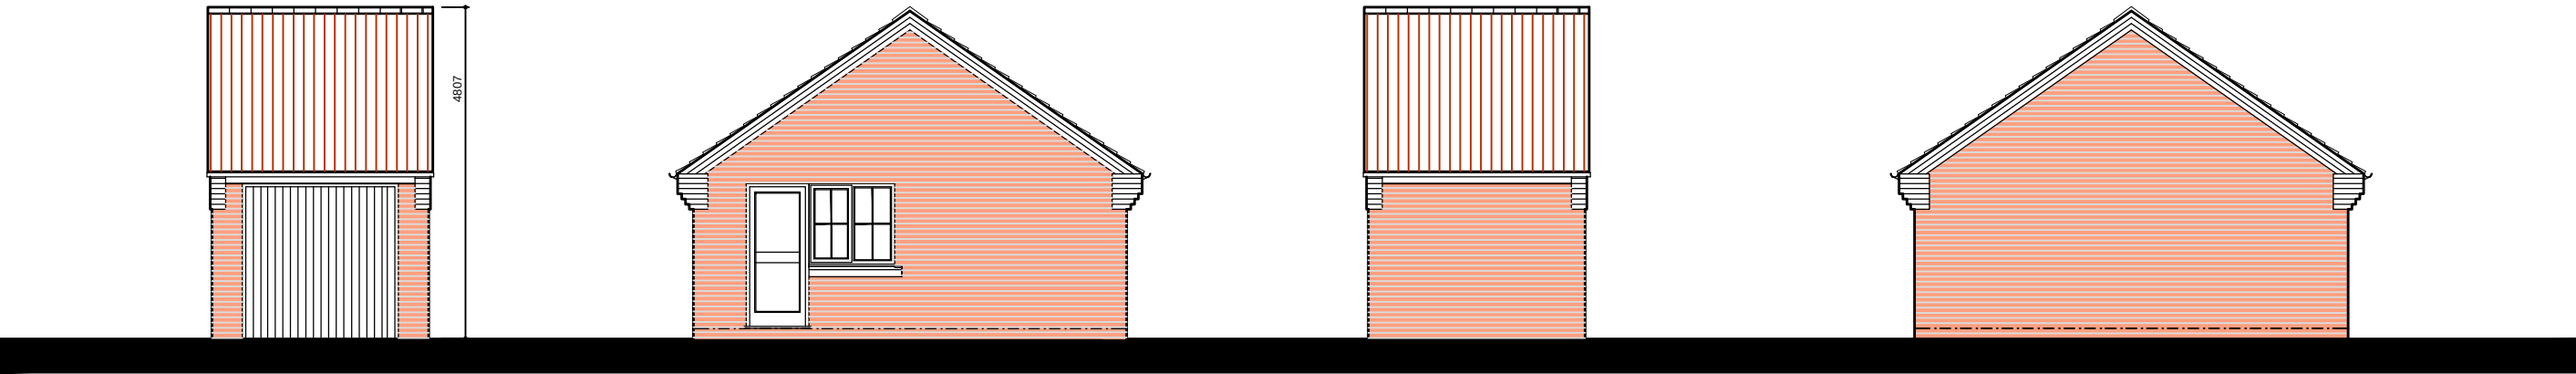


Proposed Front Elevation

Proposed Side Elevation

Proposed Rear Elevation

Proposed Side Elevation

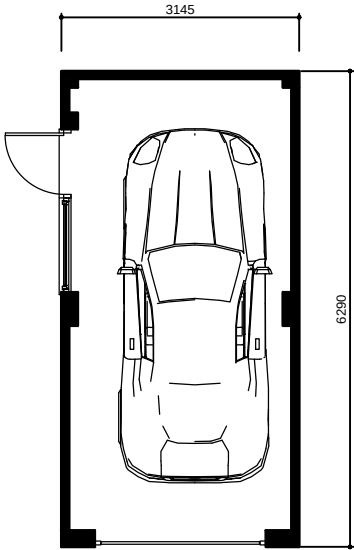

Proposed Garage Floor Layout

REVISIONS

PICEA DESIGN

Planning and Development Consultants

PICEA DESIGN LTD

PLANNING AND DEVELOPMENT CONSULTANTS

50 CONGLETON ROAD SANDBACH

CESHIRE CW11 1HG

TEL : 01270-762953 & 07790-545024

E-MAIL : roy@piceadesign.co.uk

TITLE

PROPOSED DEVELOPMENT

AT

STATION ROAD

ROYSTON

SINGLE GARAGE

|          |                             |
|----------|-----------------------------|
| CAD REF. | C/PICEADESIGN LTD/597-SG-01 |
| DATE     | JULY 2014                   |
| SCALE    | 1:100 @ A3                  |

DRAWING No.

597-SG-01

STATION ROAD ROYSTON