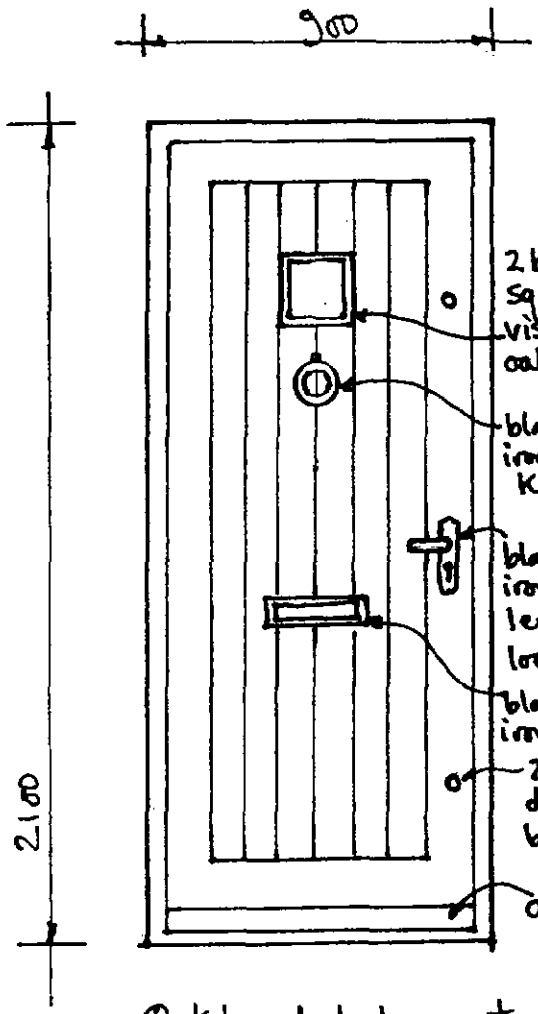

Oak boarded doors to replace existing white PVC doors.

External Doors D1 and D2

Oak boarded doors, with internal vertical boarding to match the external vertical boarding, as shown.

Oak to be finished with a clear, external quality, matt, laquer.

Approx structural opening shown, subject to a site measure prior to fabrication.

Frame section out of ex 100mm x 63mm oak, with cill/drip section.

Tyers Hall Farm
Tyers Hill

External Doors

Scale NTS **March 12**

Drawing No. 07 rev 0

john yard jy
architect
10, Allergill Park,
Upperthong,
Holmfirth,
HD9 3XH
West Yorkshire
Tel 01484 687412
m 07739 084038