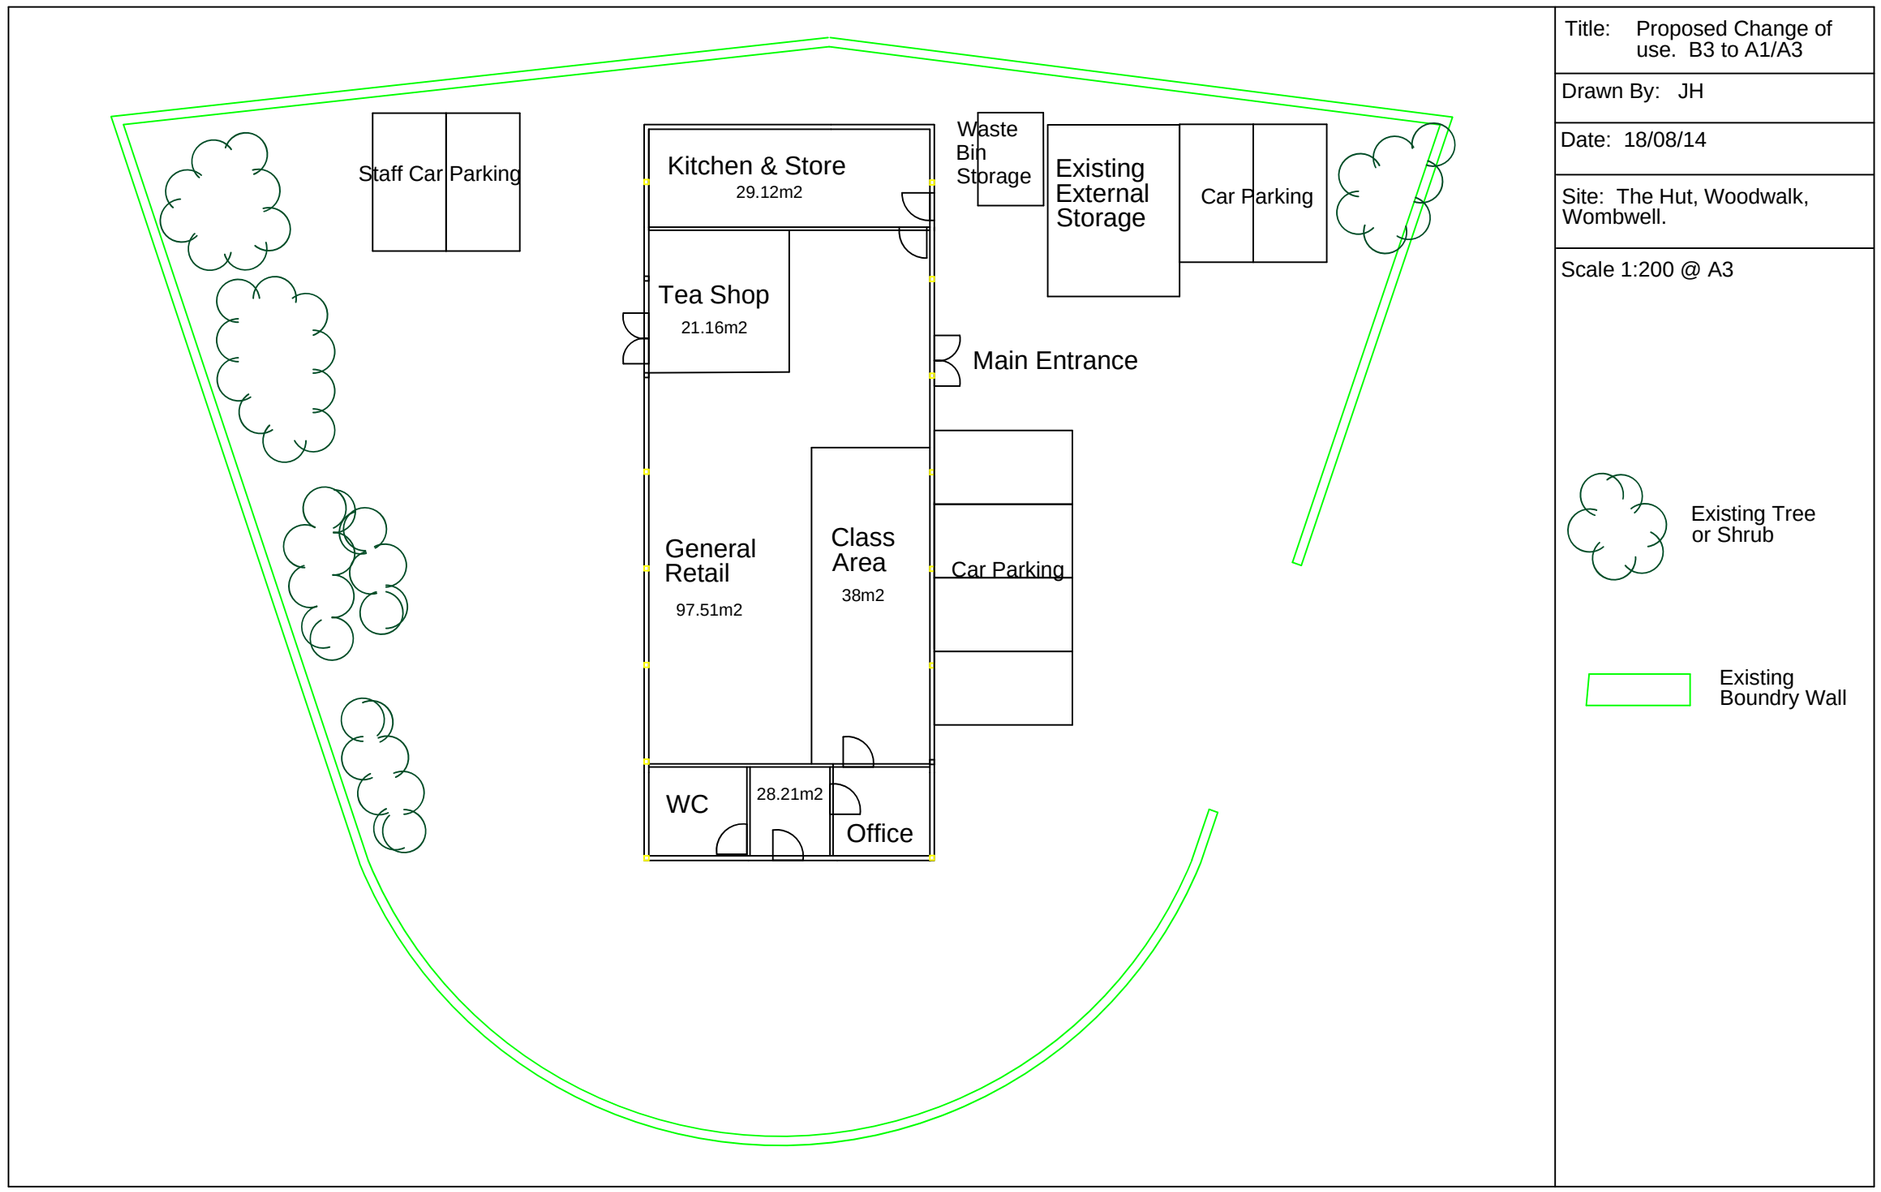


Title: Proposed Change of use. B3 to A1/A3

Drawn By: JH

Date: 18/08/14

Site: The Hut, Woodwalk, Wombwell.

Scale 1:200 @ A3

Existing Tree or Shrub

Existing Boundry Wall