PLAN 1

Based upon Ordnance Survey map data with the permission of the Controller of Her Majesty's Stationery Office, (c) Crown Copyright. Licence No. WU2[illegible]91.

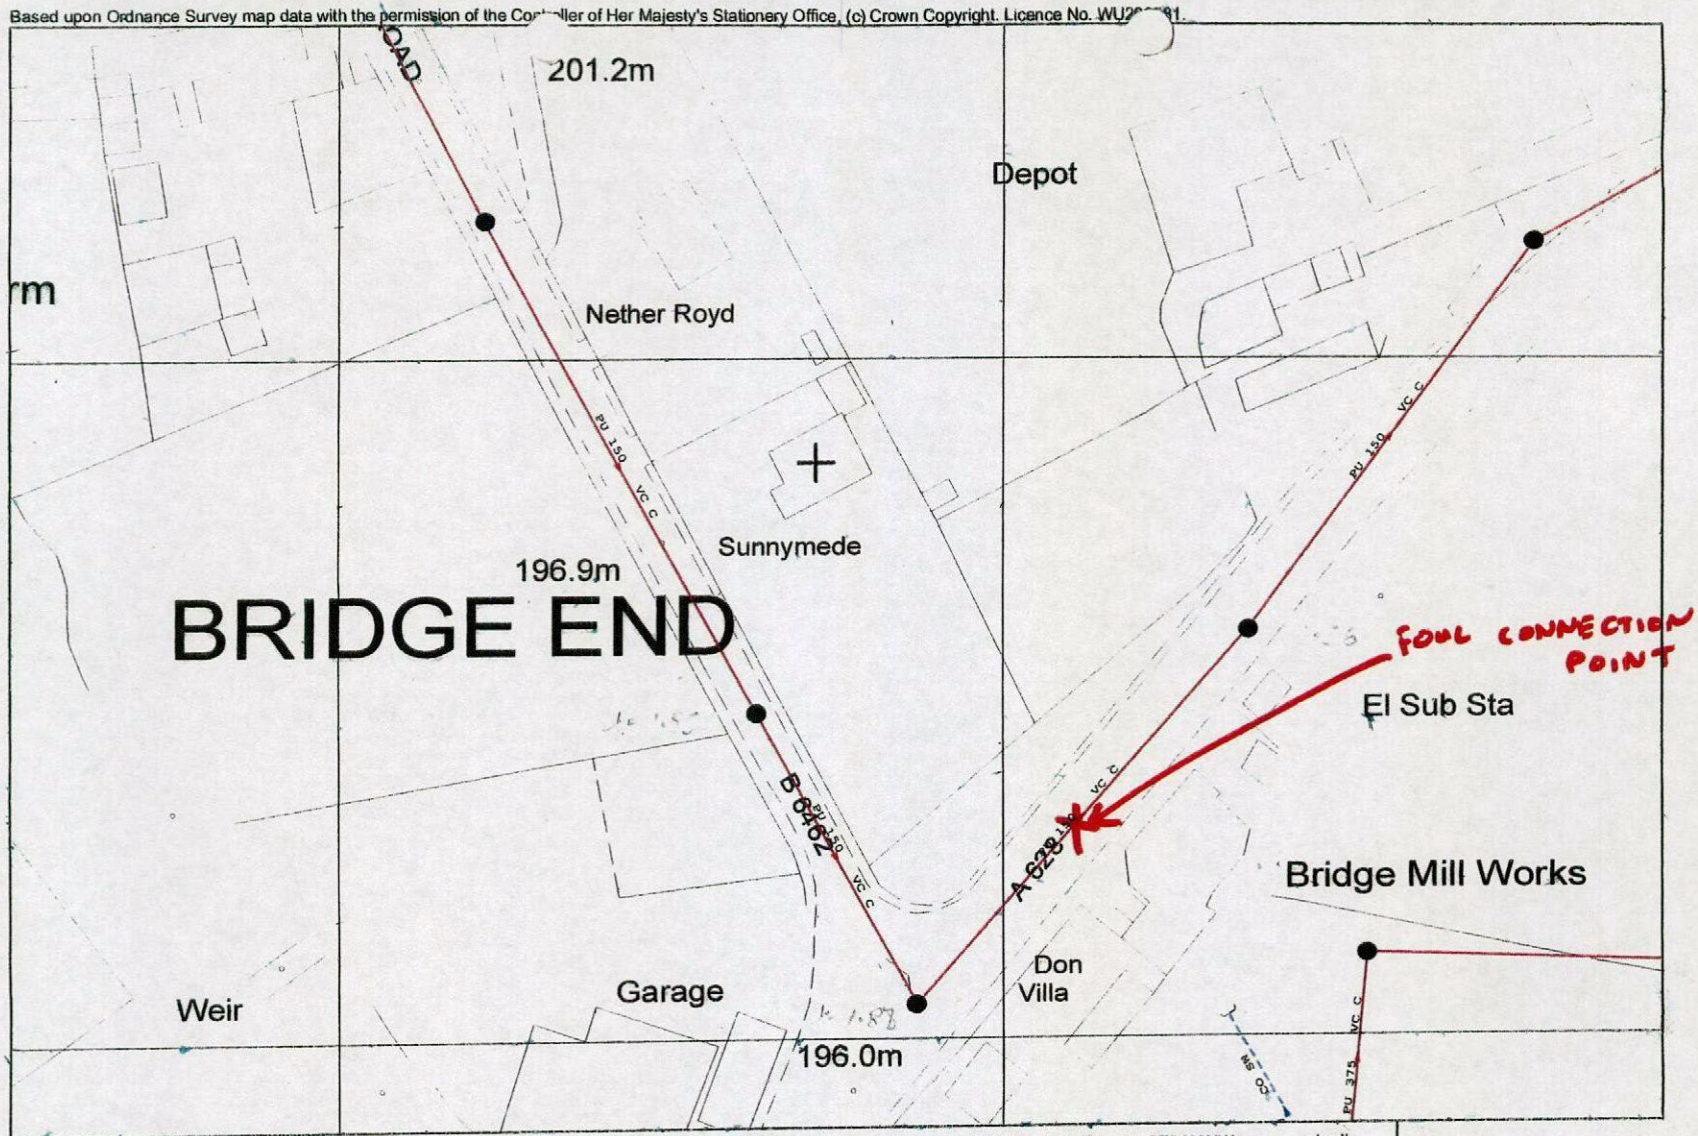

Public Waste Water Network	29/10/2004 10:01:33	OS Grid Coordinates: 424251 : 403687	Map Name : SE2403NW alredj
COMBINED	FOUL	SURFACE WATER	OTHER
Combined Sewer	Foul Sewer	Surface Water Sewer	Public Rising Main
Section 104 Combined sewer	Section 104 Foul sewer	Section 104 Surface Water	Section 104 Rising Main
Surveyed Section 24 combined sewer	Surveyed Section 24 foul sewer	Surveyed Section 24 surface sewer	Pumping Station

SAFE-MOVE
A part of *Yorkshire Water*

Registered Office, Yorkshire Water Services Limited
Western House, Halifax Road, Bradford BD6 2SZ
Registered in England and Wales No. 2366682