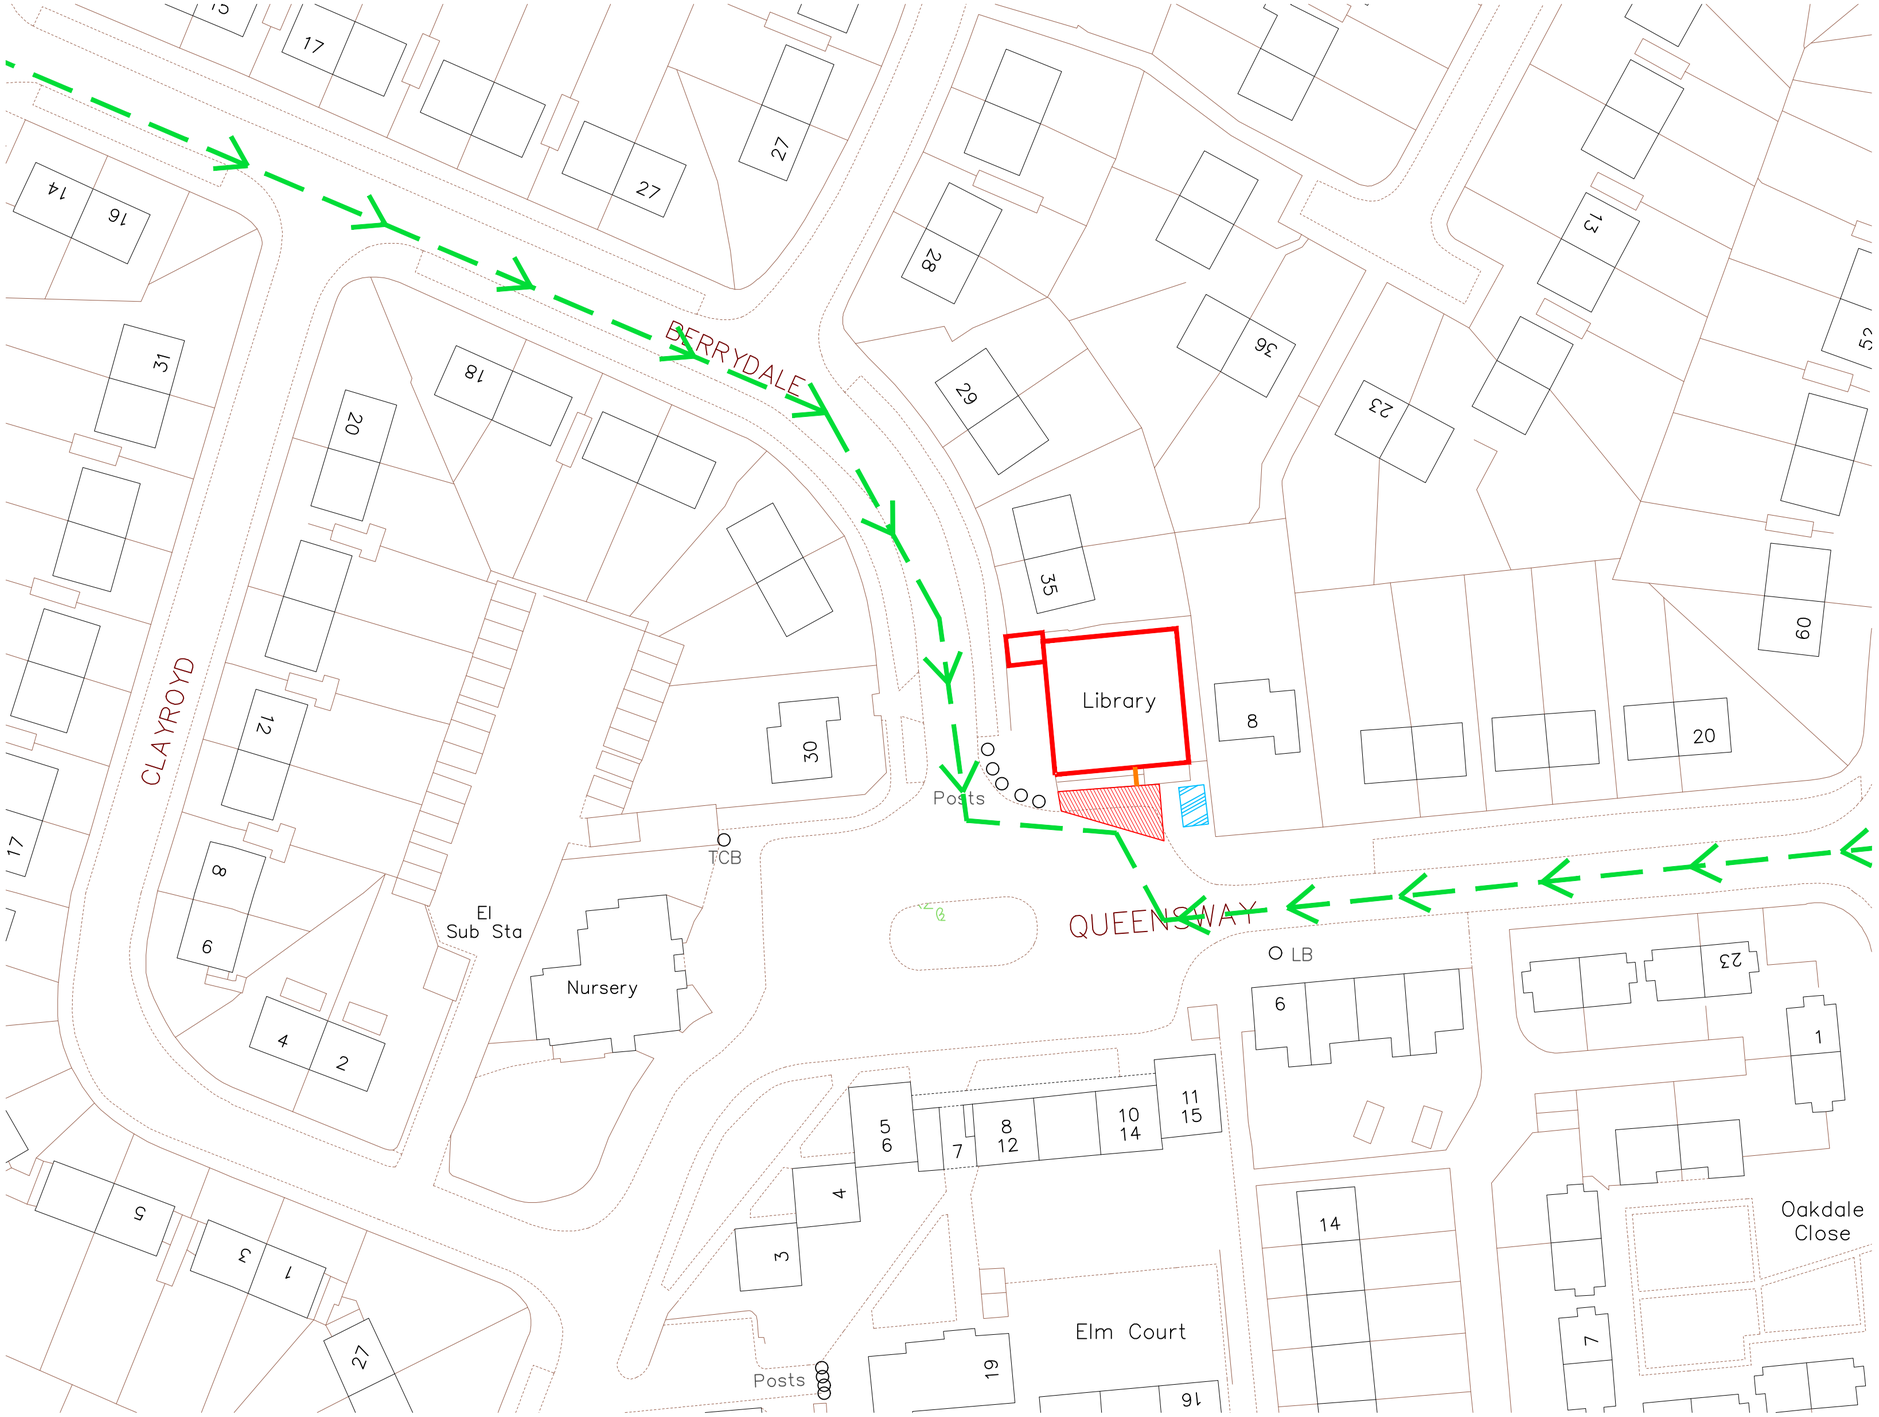


Proposed Contractors Compound

Scale 1:500

N

Notes

This Drawing is an instrument of service and shall remain the property of Align Property Partners Ltd copyright ©. It may not be reproduced or copied in any form. It shall not be used for the construction, enlargement or alteration of a building or area other than the said project without the authorisation of the issuing office.
Contractors shall verify and be responsible for all dimensions and conditions and shall report any discrepancies to the issuing office before proceeding with any work. Drawings shall not be scaled.

KEY:

- Denotes Area of Works
- Locked skip location
- Possible parking area for contractors
- Contractors access route from compound to works area.
- Contractors access route from the main roads to the compound area and parking

NOTE:

Contractor will have full possession of the library for duration of works due to limited access and site restrictions it will be possible for existing areas to be used as a break out space. The existing WC can be utilised as far as practicable.

0 10 20 30 40 50 m

SCALE 1 : 500

Ver.	Details	Author & Date	Checked & Date	Approv'd & Date
P1	Planning	MJS 26/06/23	BJL 26/06/23	SAS 26/06/23

Mount View, Standard Way, Northallerton, North Yorkshire, DL6 2YD Tel: 01609 797373

Client: Barnsley Metropolitan Borough Council

Project name: Worsbrough Library Refurbishment Works

Drawing Title: Proposed Contractors Compound Plan

Purpose: Planning

Scale	Drawn	Checked	Approved
1:500	MJS	BJL	SAS
Original Size	Date	Date	Date
A2	26/06/23	26/06/23	26/06/23

Drawing Number: BC2303-APP-XX-XX- M2-000040

Version: P1

Align Property Partners Ltd copyright ©