
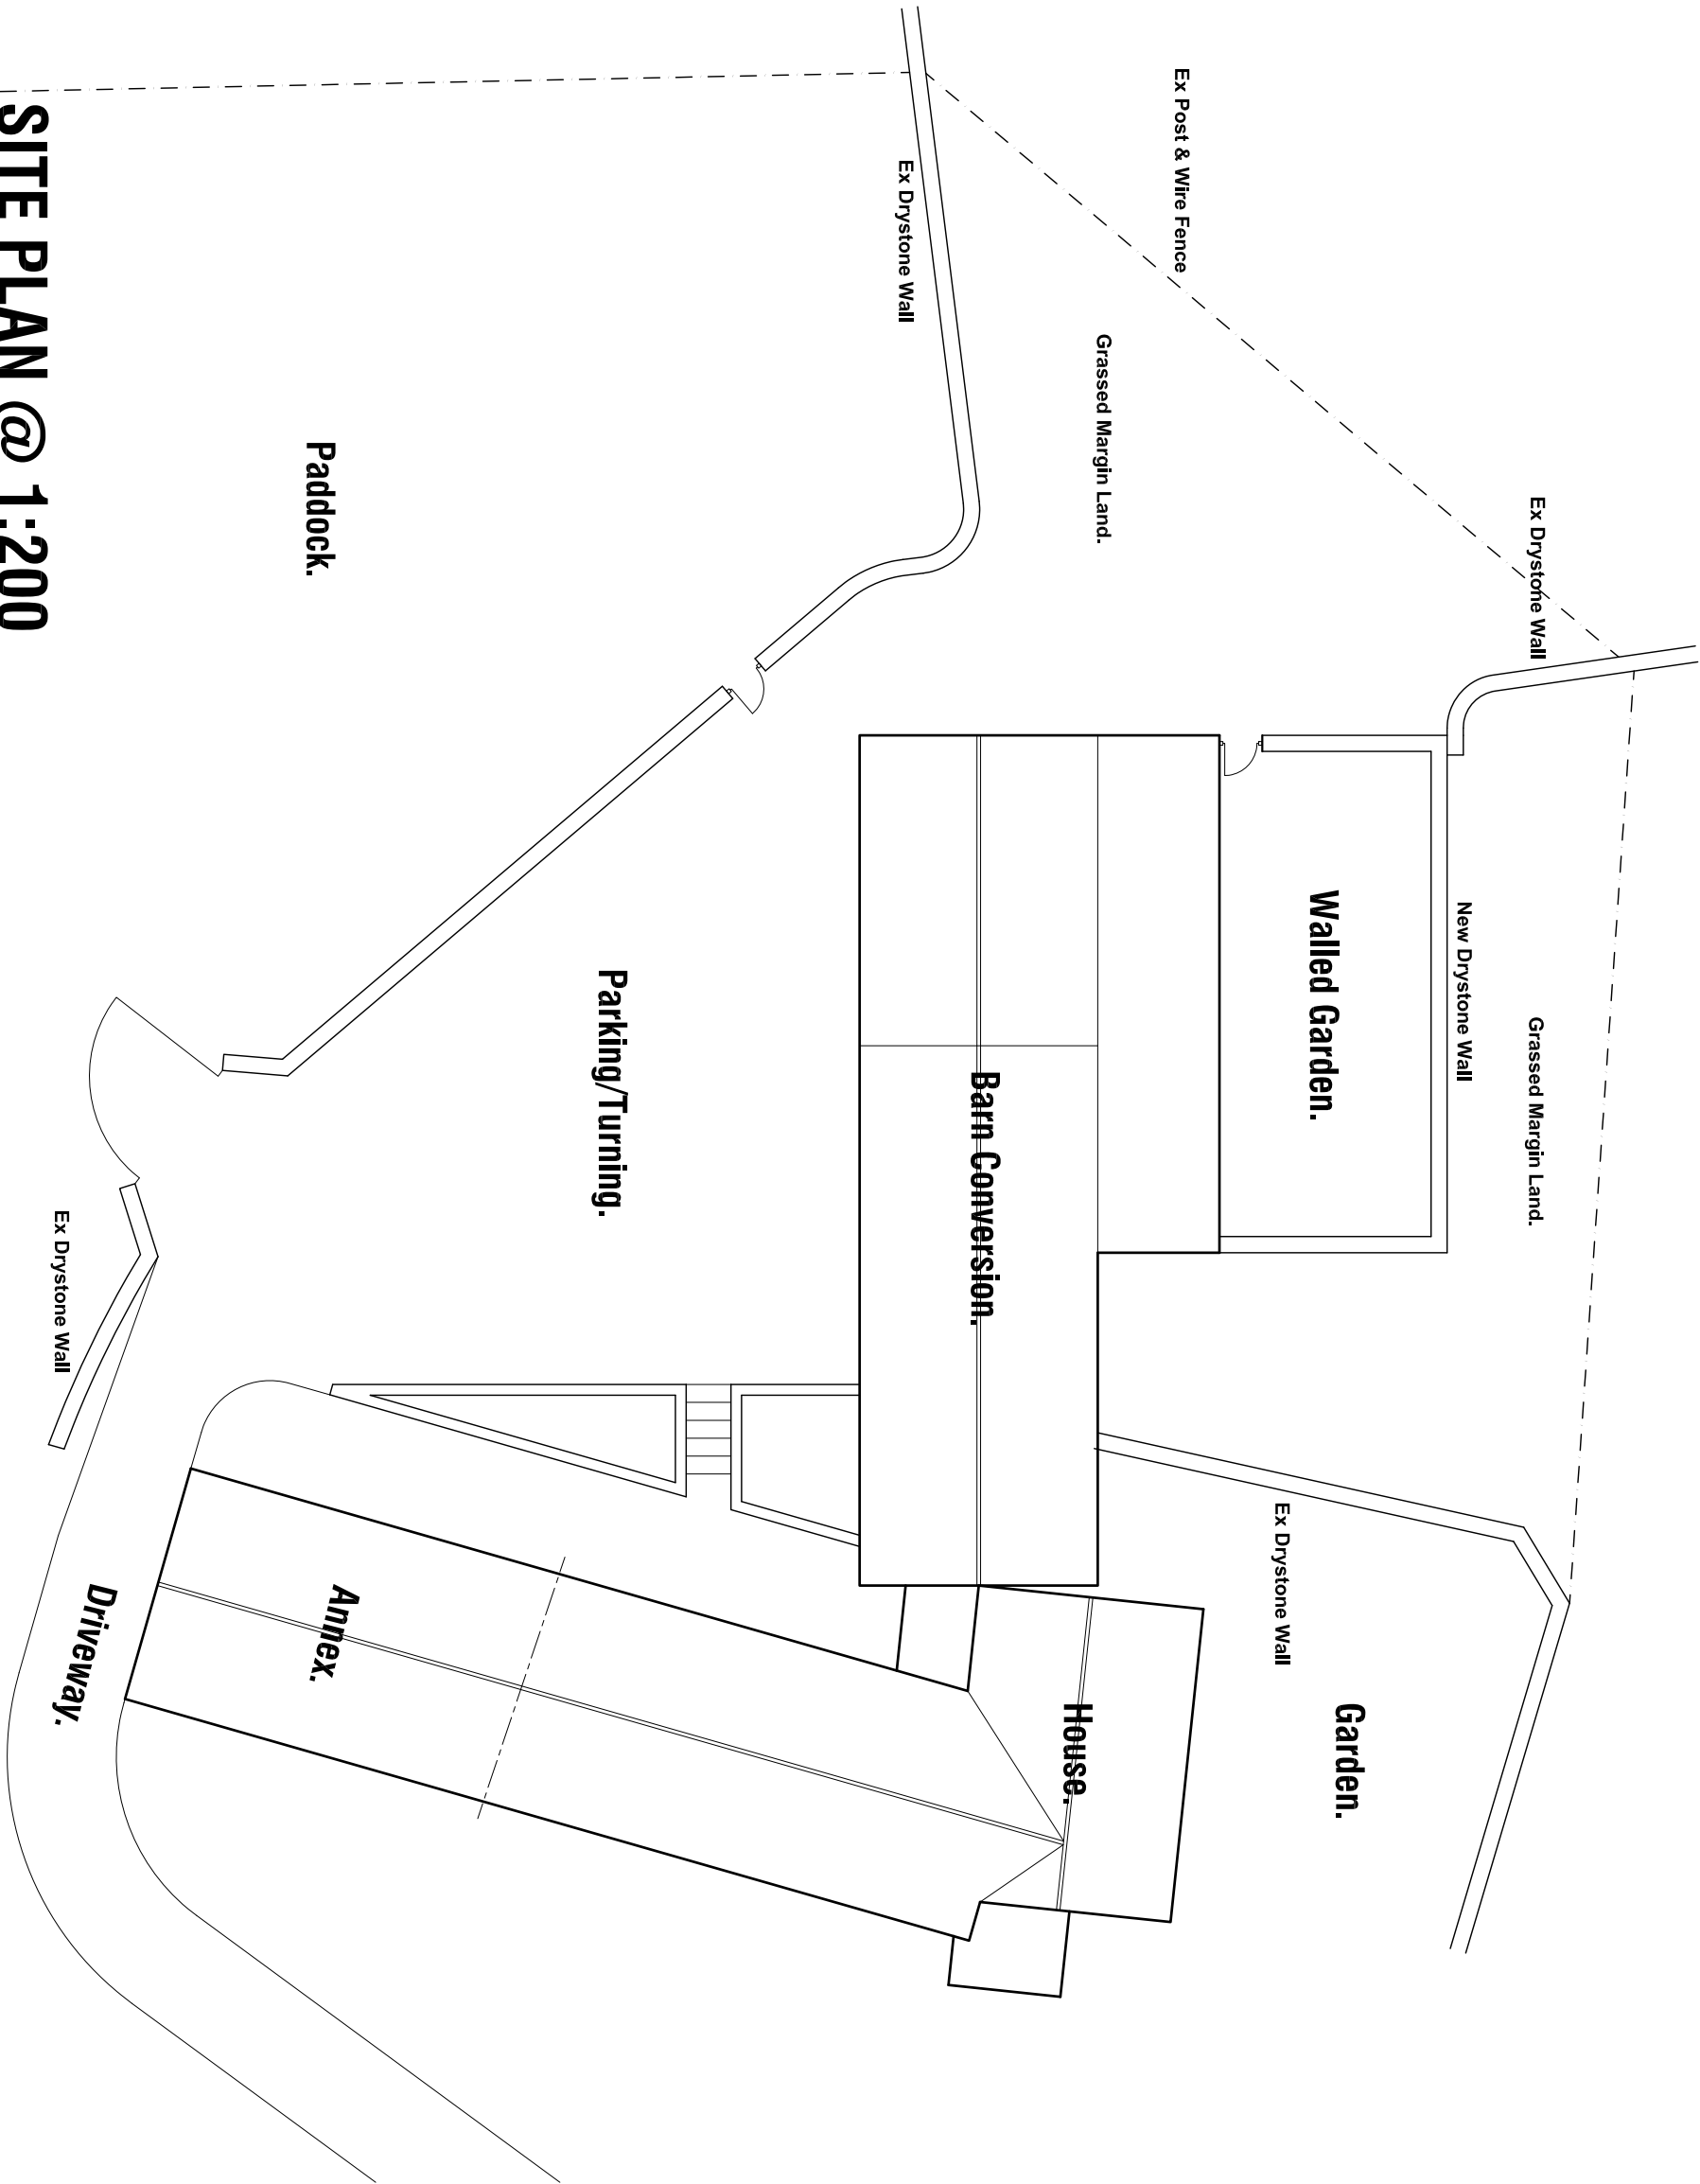
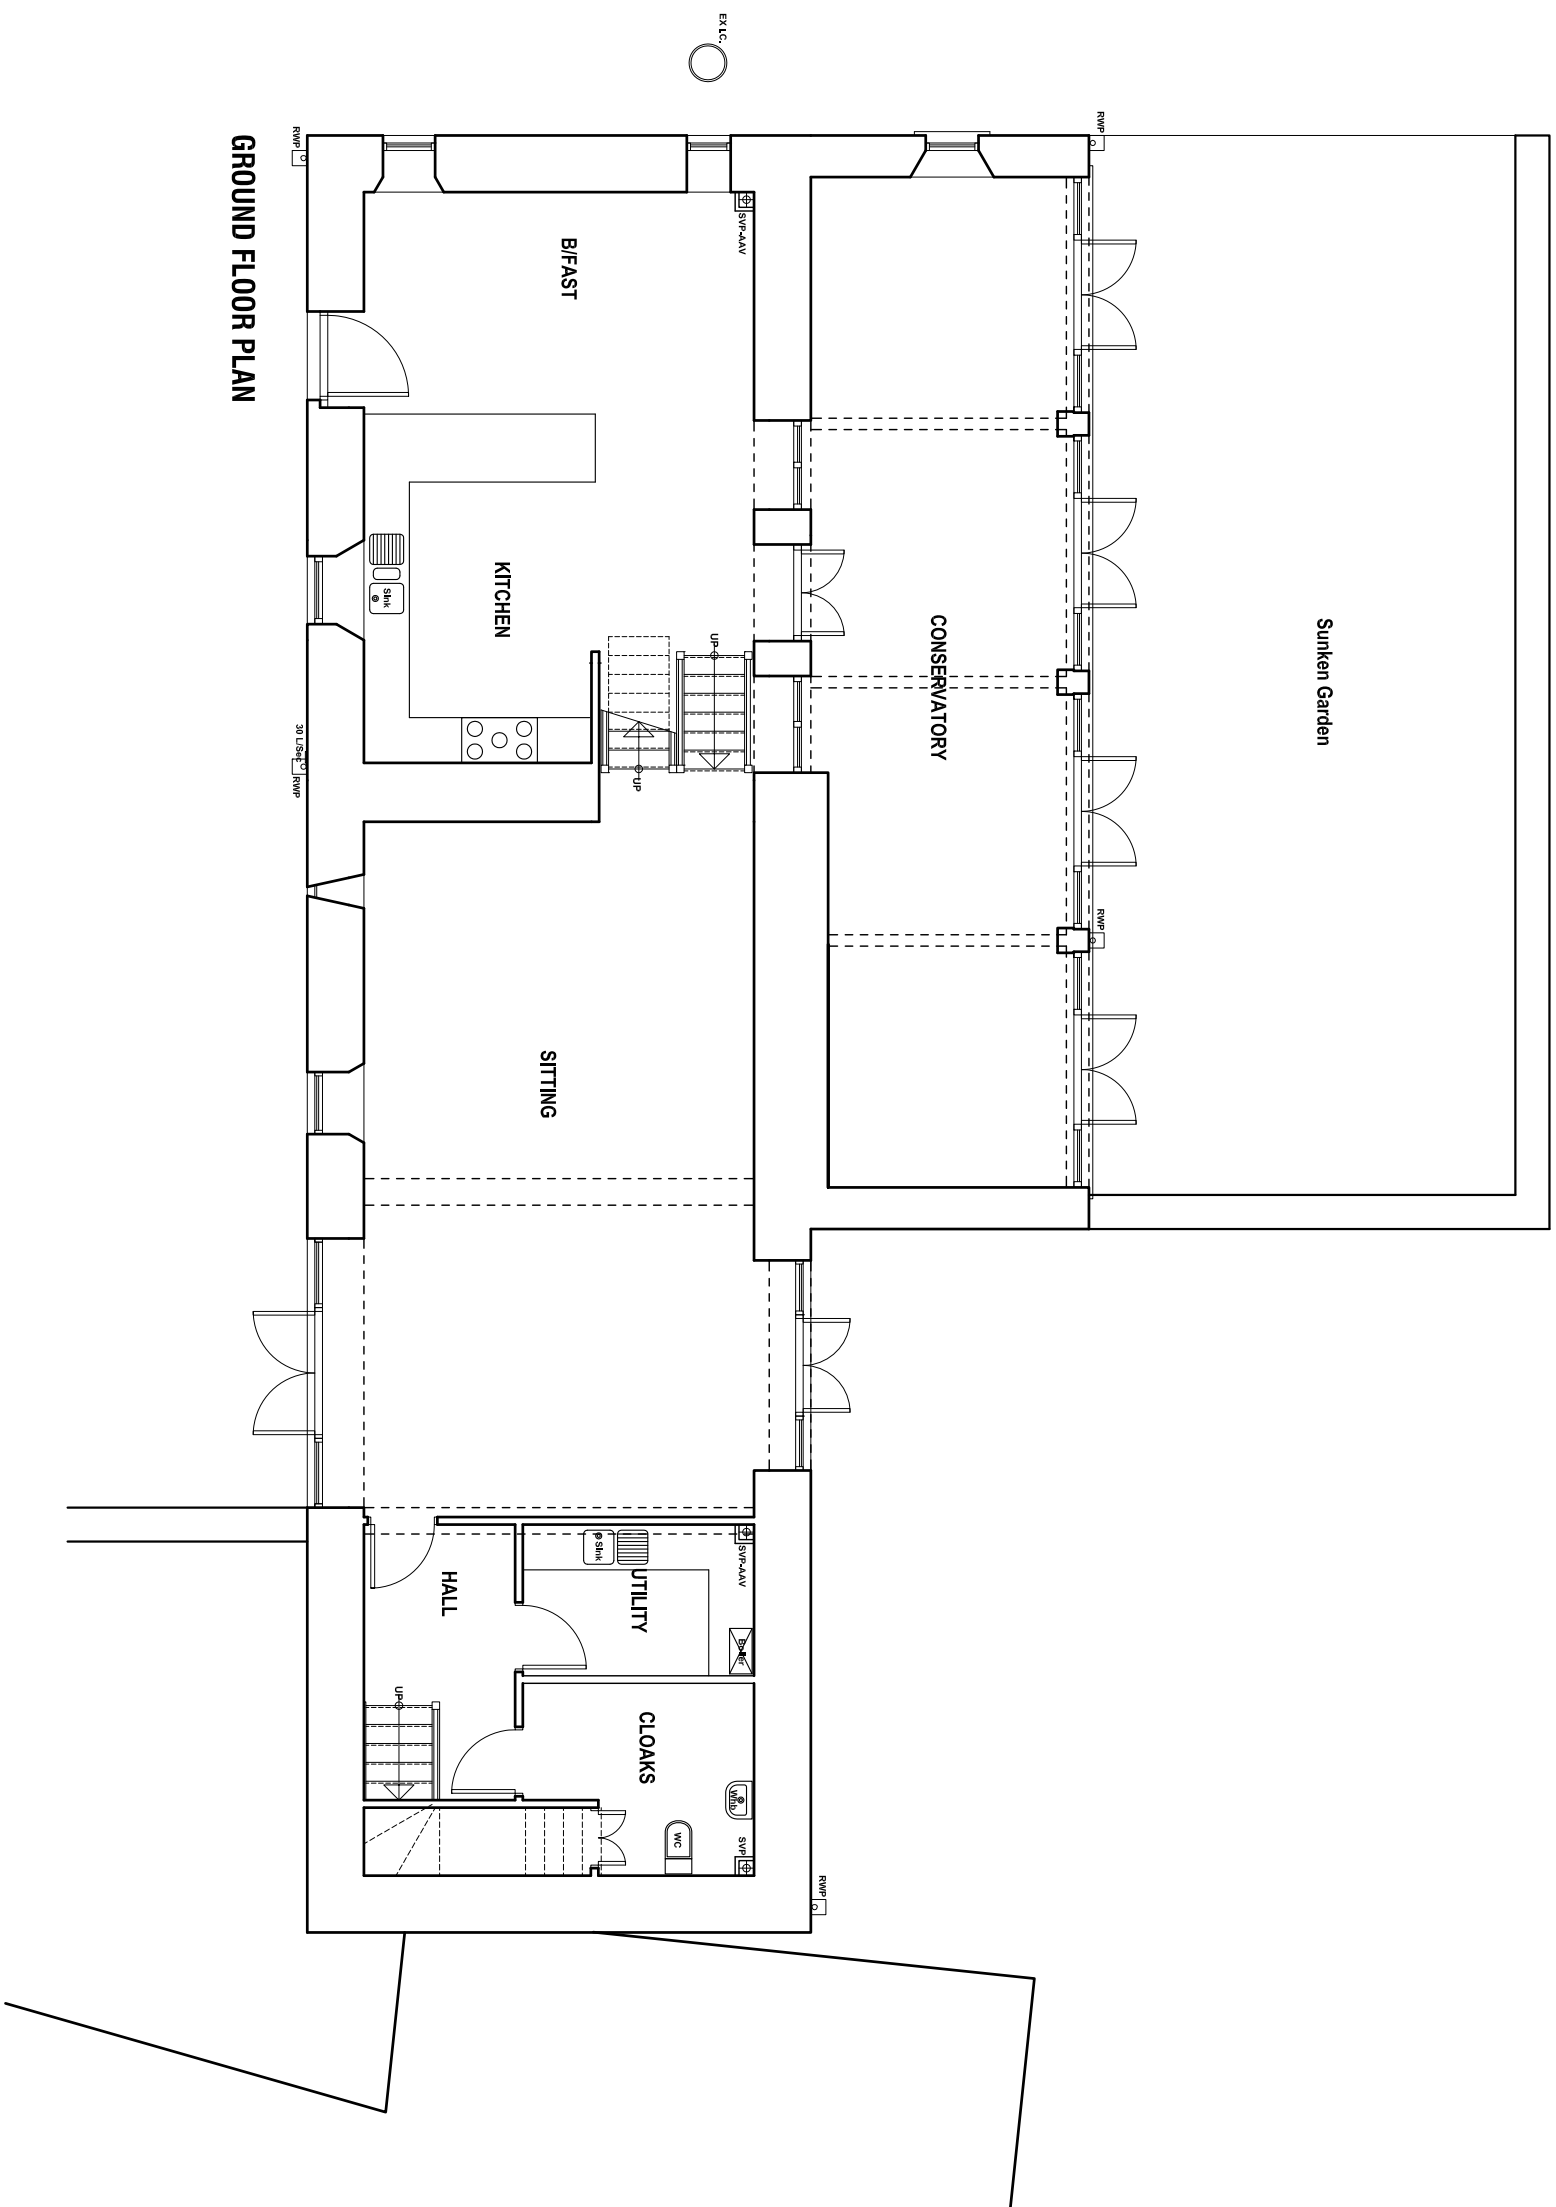
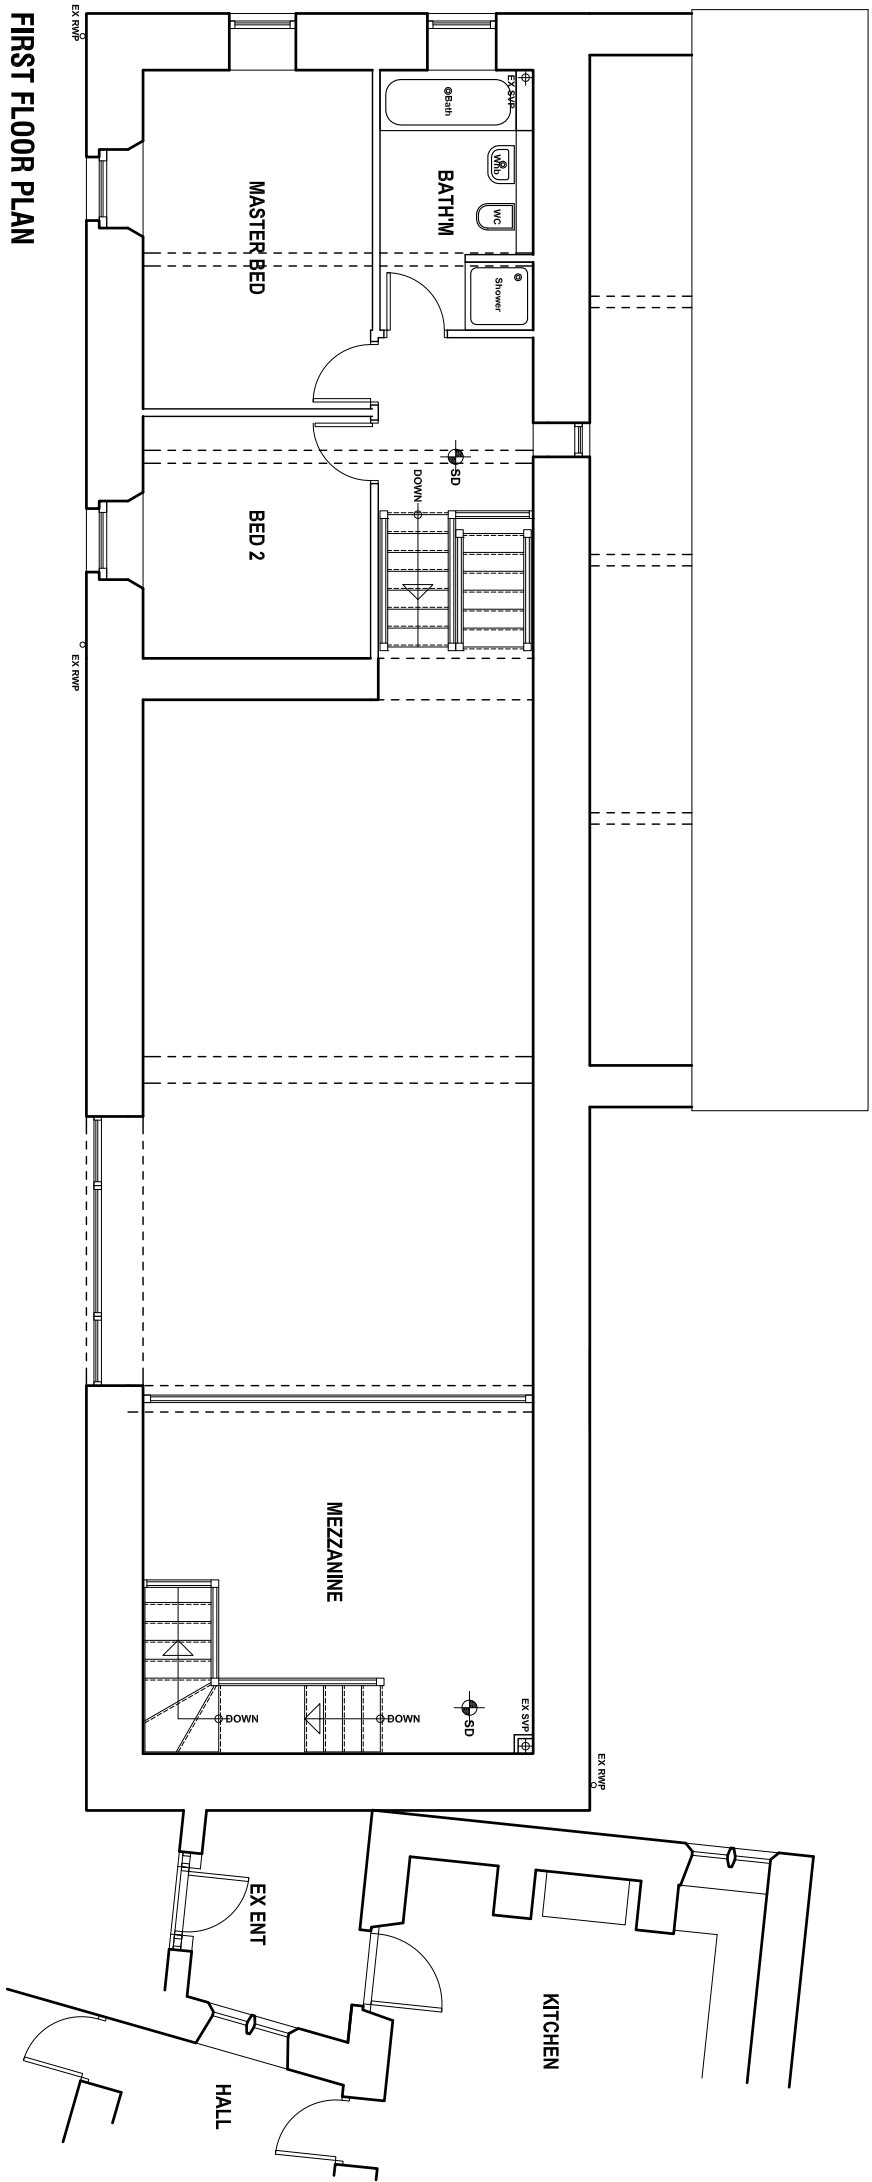


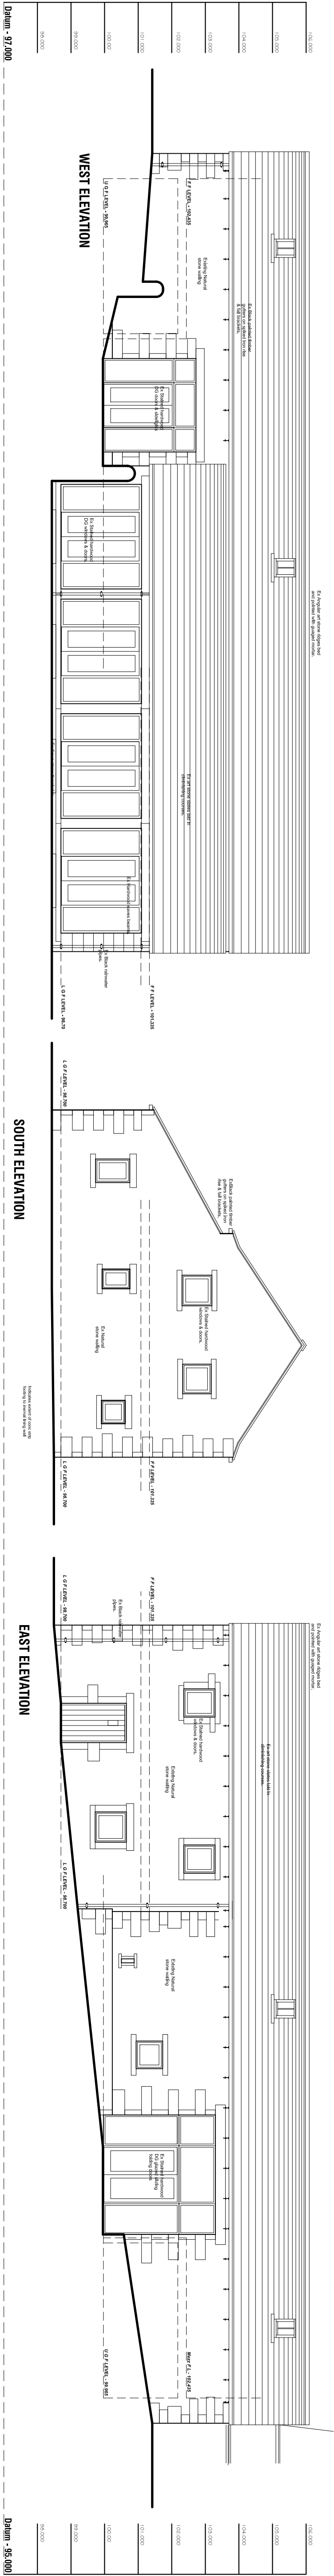

A		Client Qualifications	
Revision	Date	Description	
01/10/2020			
DICK ROYD FARM, CLIFF LANE OFF BROOK HILL LANE, CARLETONS, SHEPHERD, S36 4TG.			
AS EXISTING			
PLANS AND ELEVATIONS			
Mr & Mrs Foster			
JE Architectural Ltd			
Building Design Services			
23 Windmill Road, Wombwell, Sheffield, S36 4TG. Tel: 01226 754897 Email: jef@jeconnect.com			
This drawing and the copyright in it, the Architectural Company's property and name, and or reproduced and by agreement. All Dimensions in Millimetres unless specified otherwise and subject to conditions on file.			
Scale(s): 1:100@ A1		Date: SEPT 2020	
Ref: 202008		Dwg No: 01	
10.00	2.00	4.00	6.00