

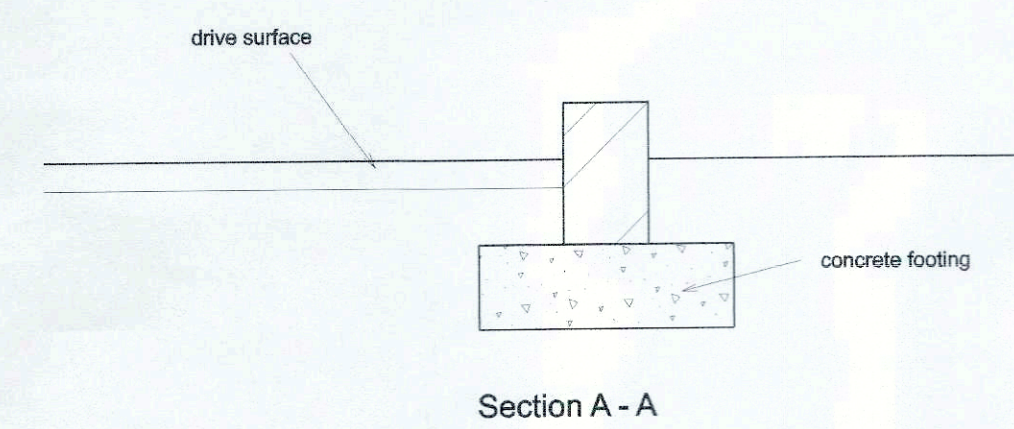


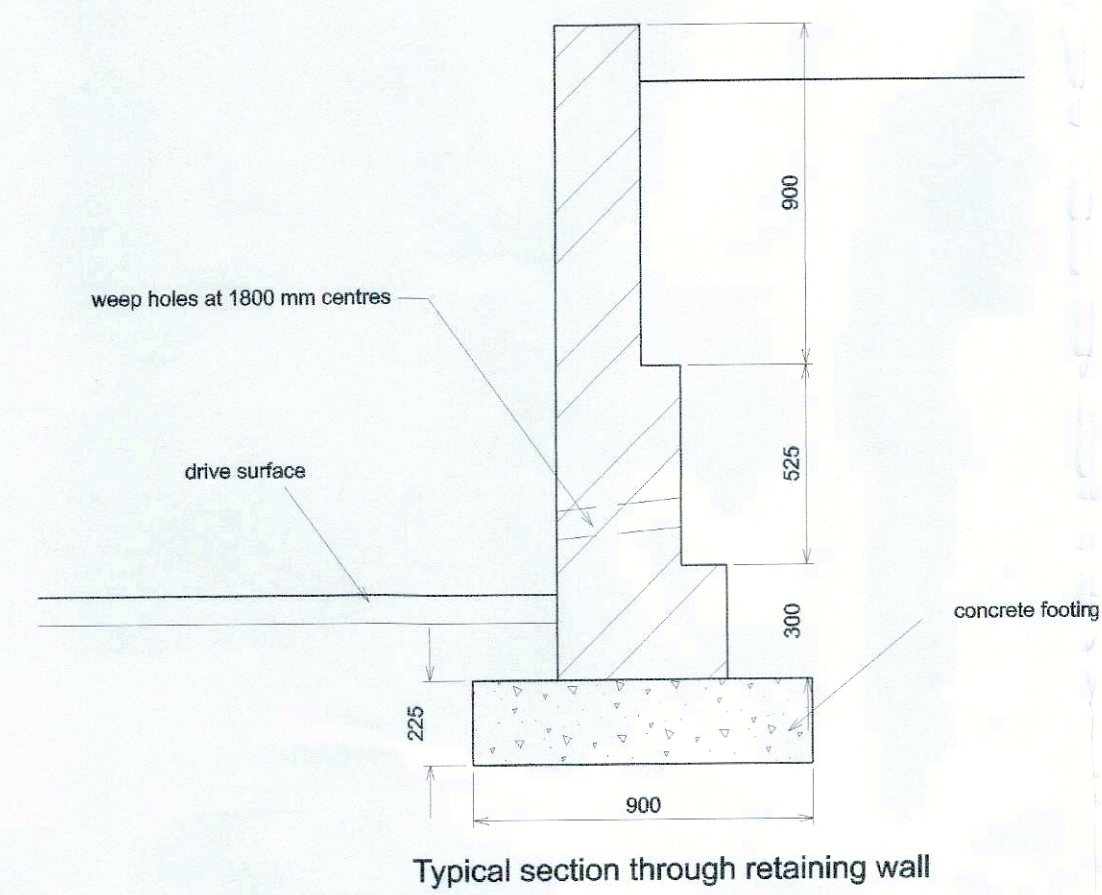

Typical section through retaining wall

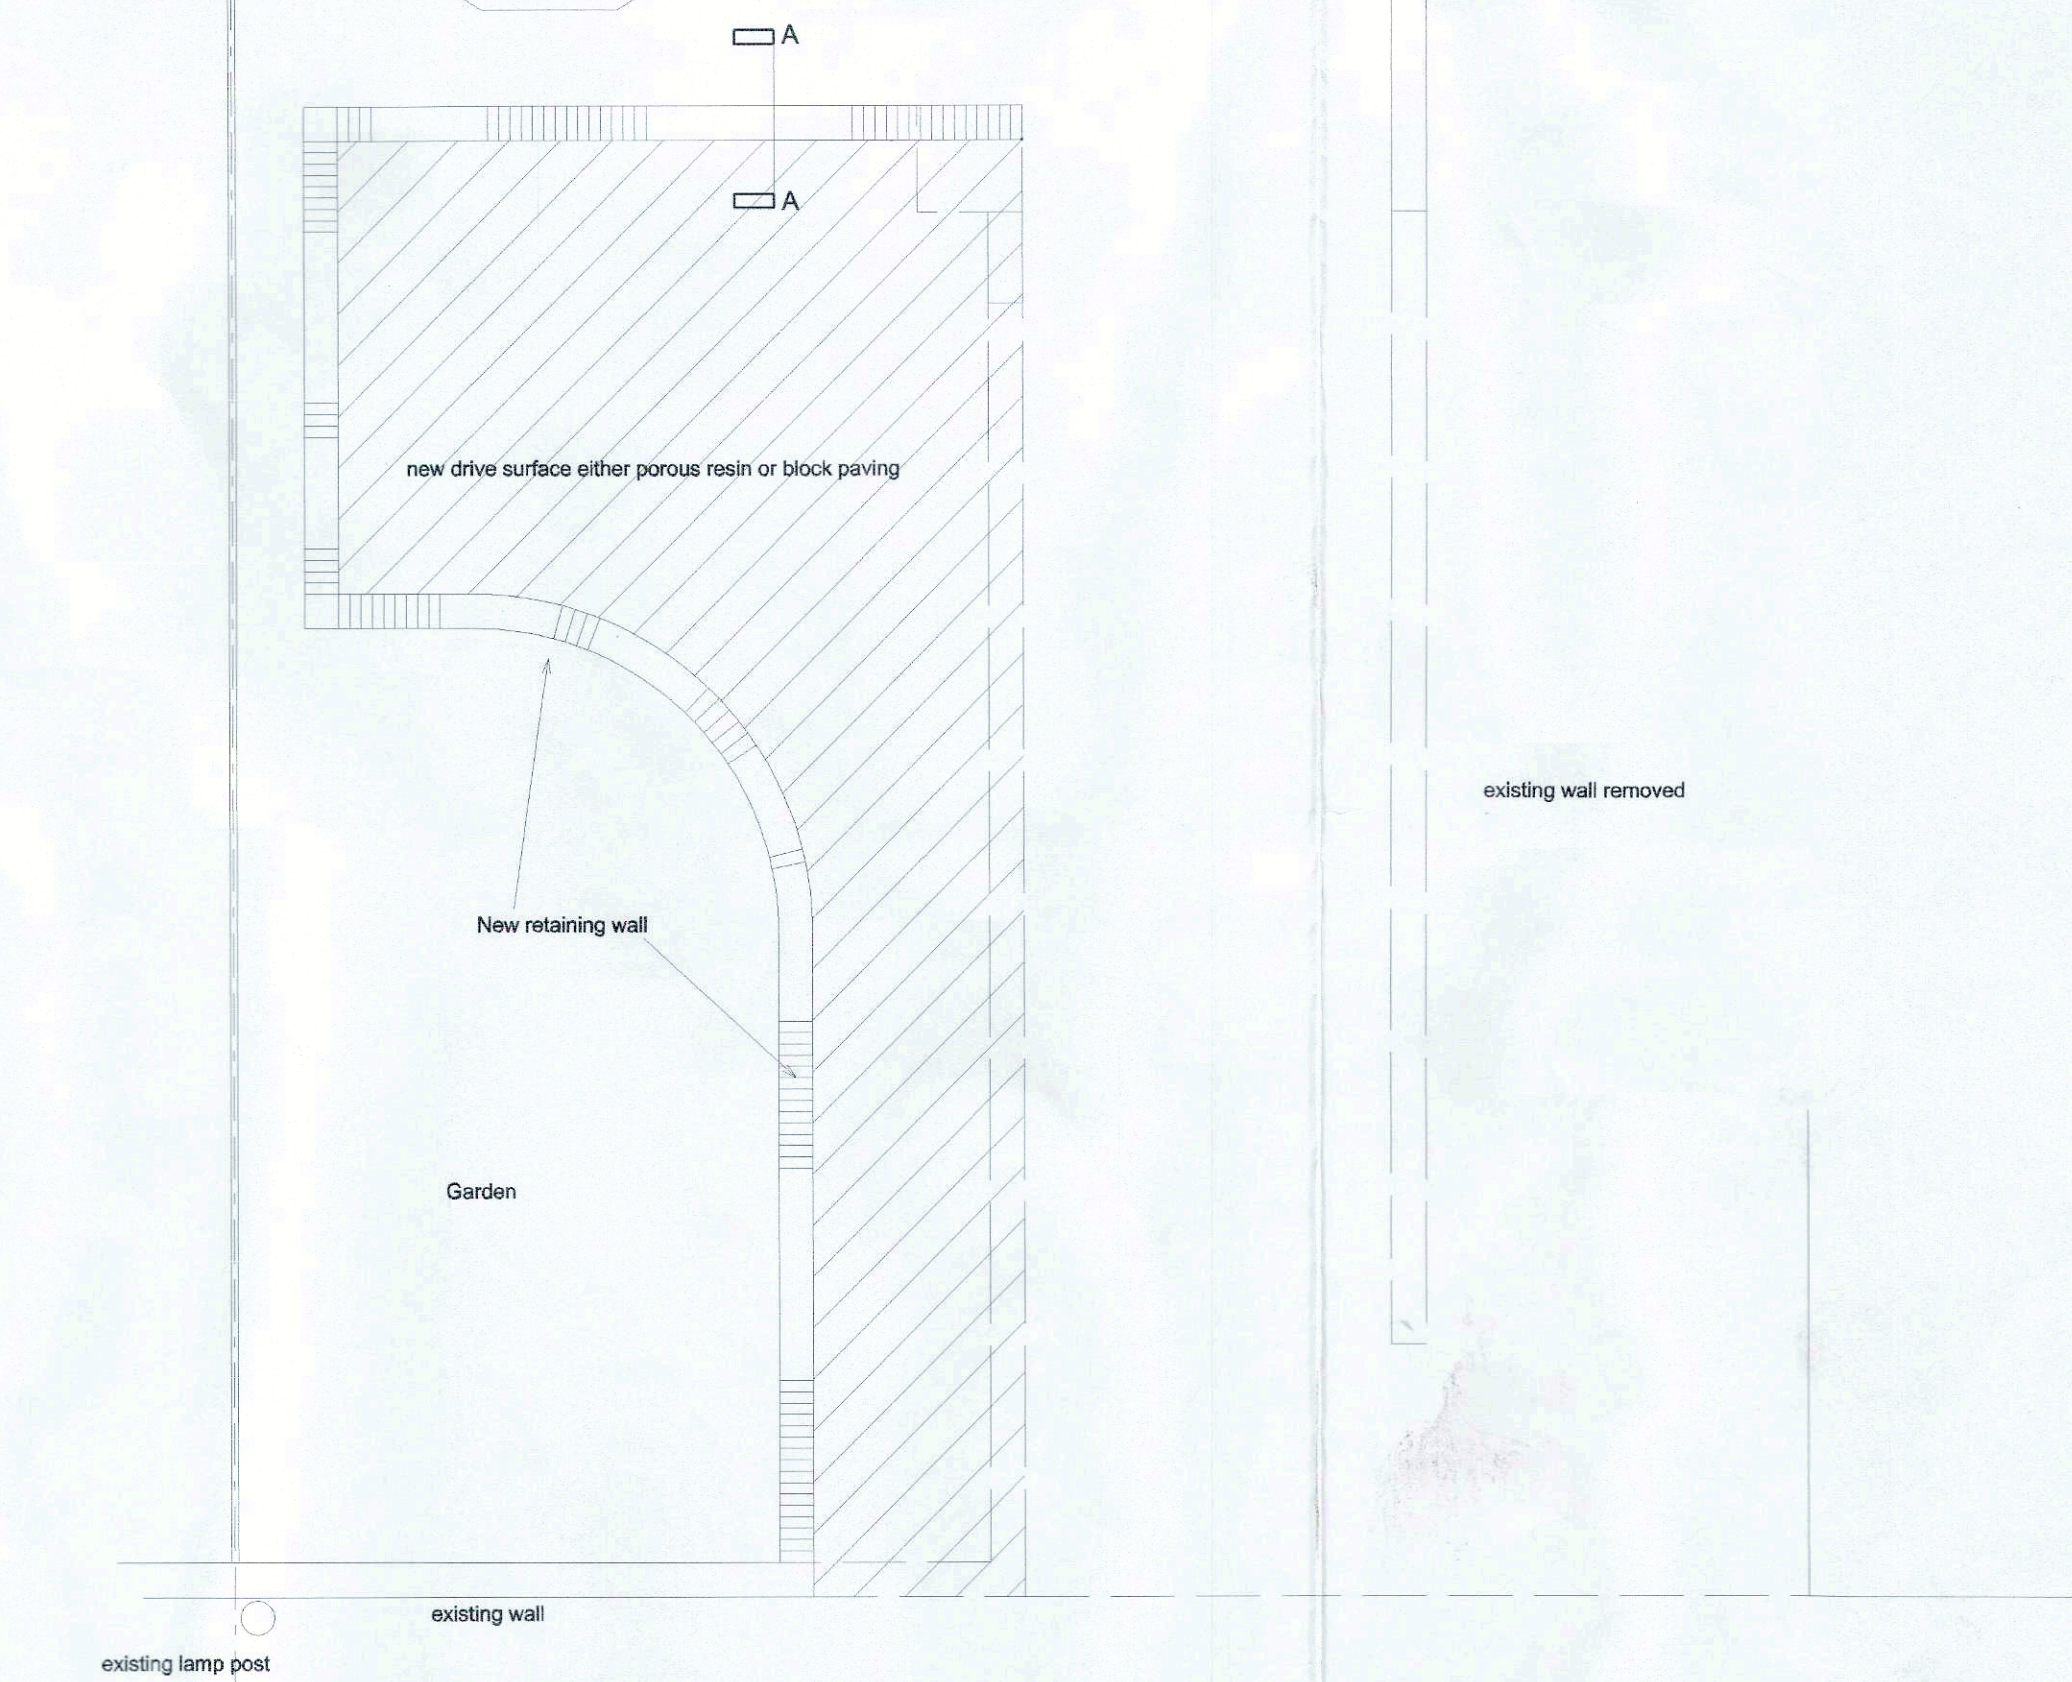

Existing Layout

A	Date	Revisions

© Copyright

MJH Design
Architectural Services

53 Bartholomew Street
Wombwell
Barnsley
S73 8LB

Tel: 07887548711
e-mail: concorde.mjharper@virgin.net

Client
Mr V.P. Ravensdale

Project
**Proposed Alterations
232 Wombwell Lane
Wombwell
Barnsley
S73 8EJ**

Title

Existing and Proposed plans

Scale	1:50	Date	Dec 2017
Drawn by	MJH	Revision	
Drawing No.	1121-01		