
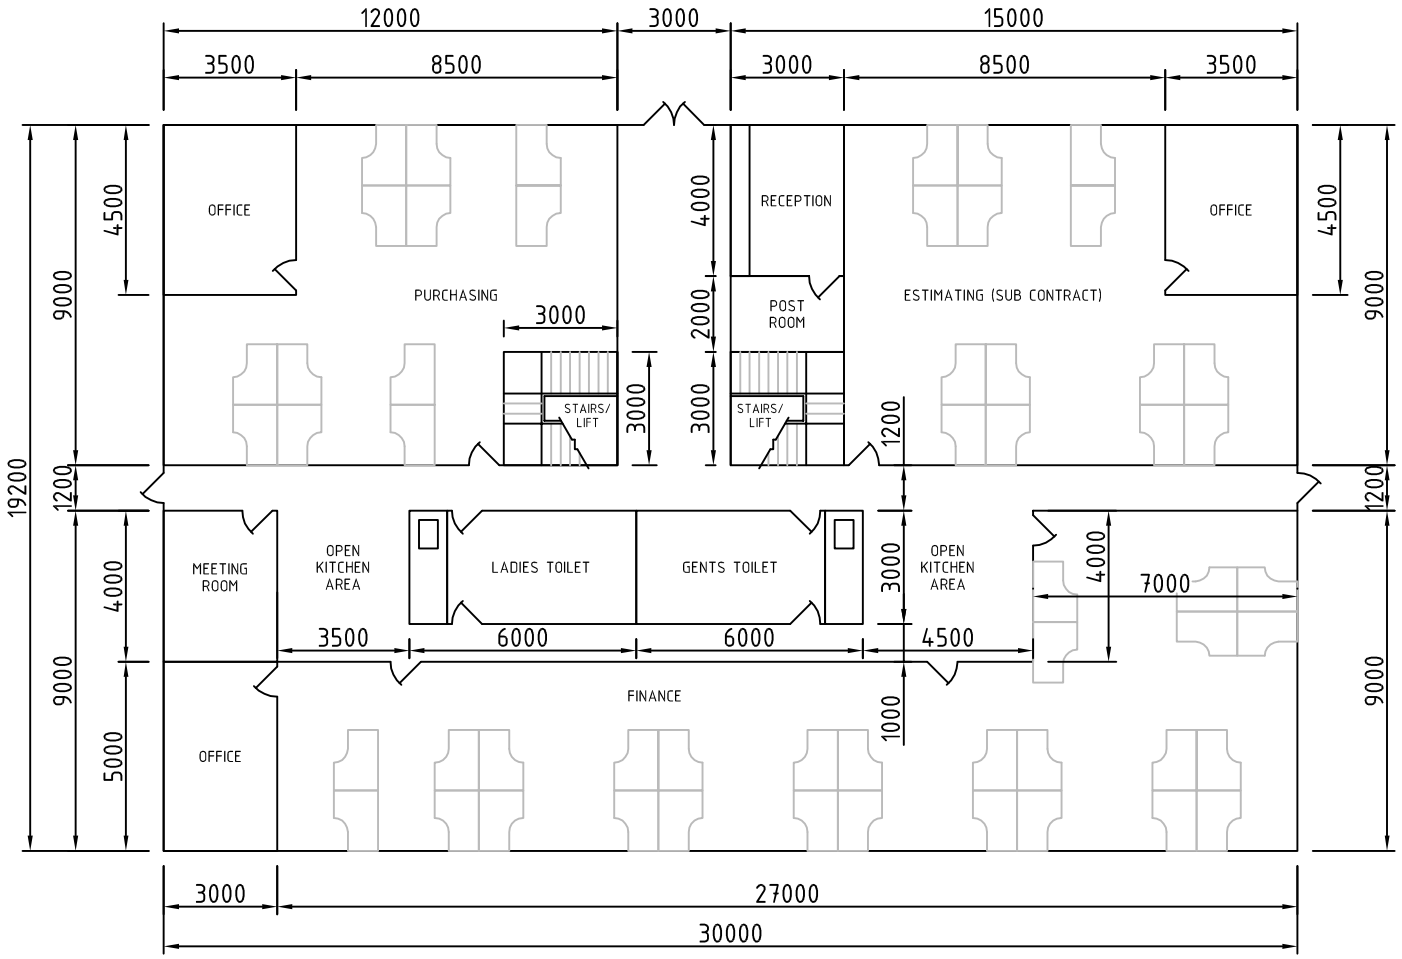


GROUND FLOOR LAYOUT

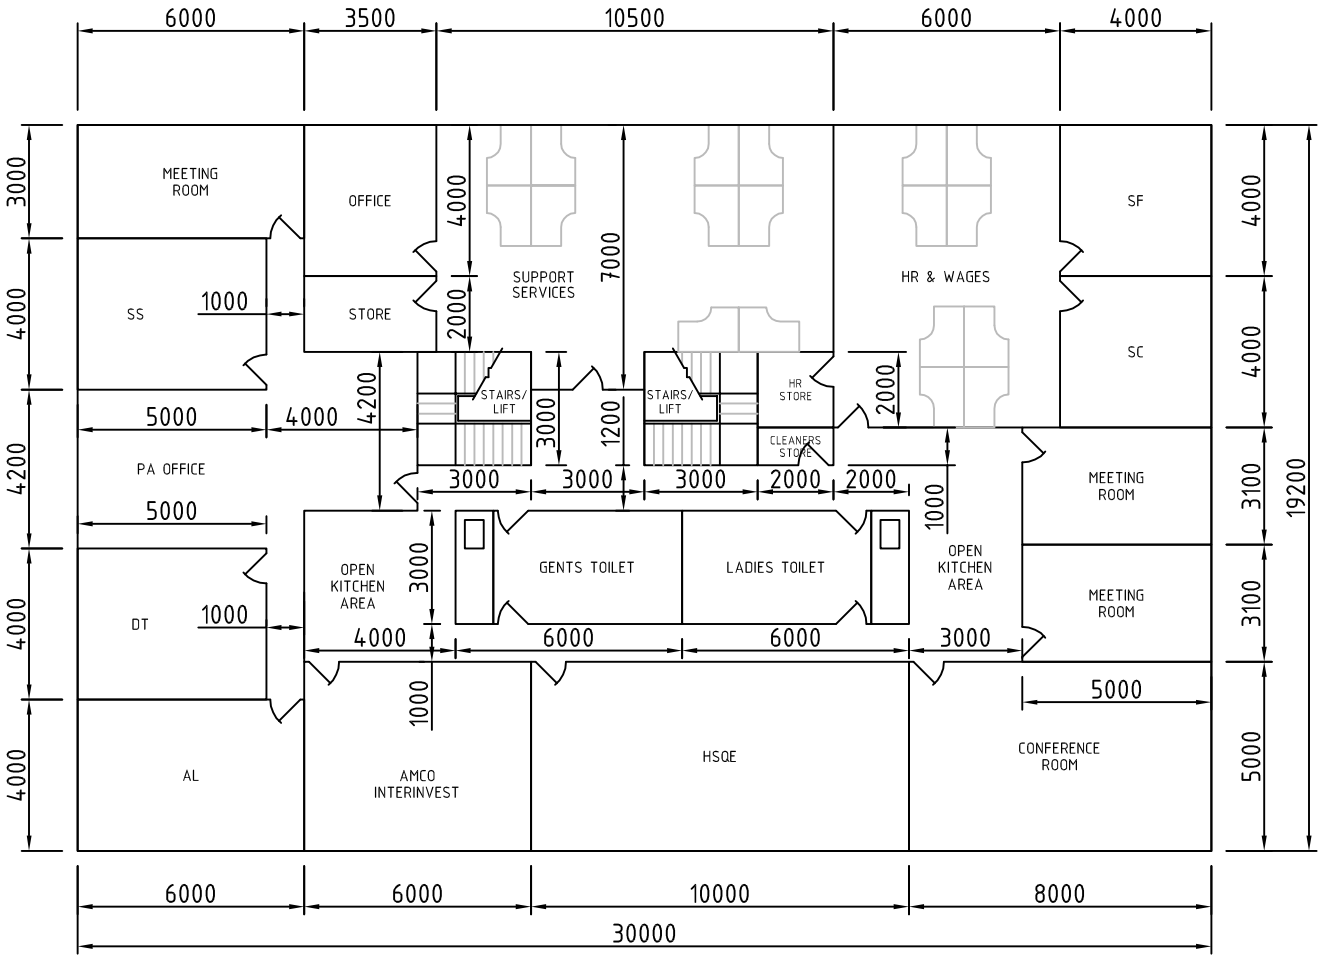

FIRST FLOOR LAYOUT

DO NOT SCALE - IF IN DOUBT ASK

REV	REVISIONS	REV BY CHECK	DATE
A			
B			
C			
D			

REFERENCE DRAWINGS

SCALE	1:200
DRAWN	A.J.BEARD
DATE	08.10.14
CHECKED	
DATE	
APPROVED	
DATE	

AMCO
Whaley Road, Barugh, Barnsley, S. Yorks. S75 1HT Telephone 01226 243413

LLOYD'S REGISTER QUALITY COMPANY ISO9001 · UKAS QUALITY MANAGEMENT 001

PROJECT: AMCO SITE COMPOUND

PROPOSED LAYOUT OF NEW BLOCK

TENDER / CONTRACT No.	DRG. No.	REV.	
N/A		0	A3-CAD

THIS DRAWING IS CONFIDENTIAL AND THE PROPERTY OF AMALGAMATED CONSTRUCTION Co. LTD. – IT MUST NOT BE COPIED IN ANY FORM WITHOUT WRITTEN PERMISSION – COPYRIGHTS ARE RESERVED