

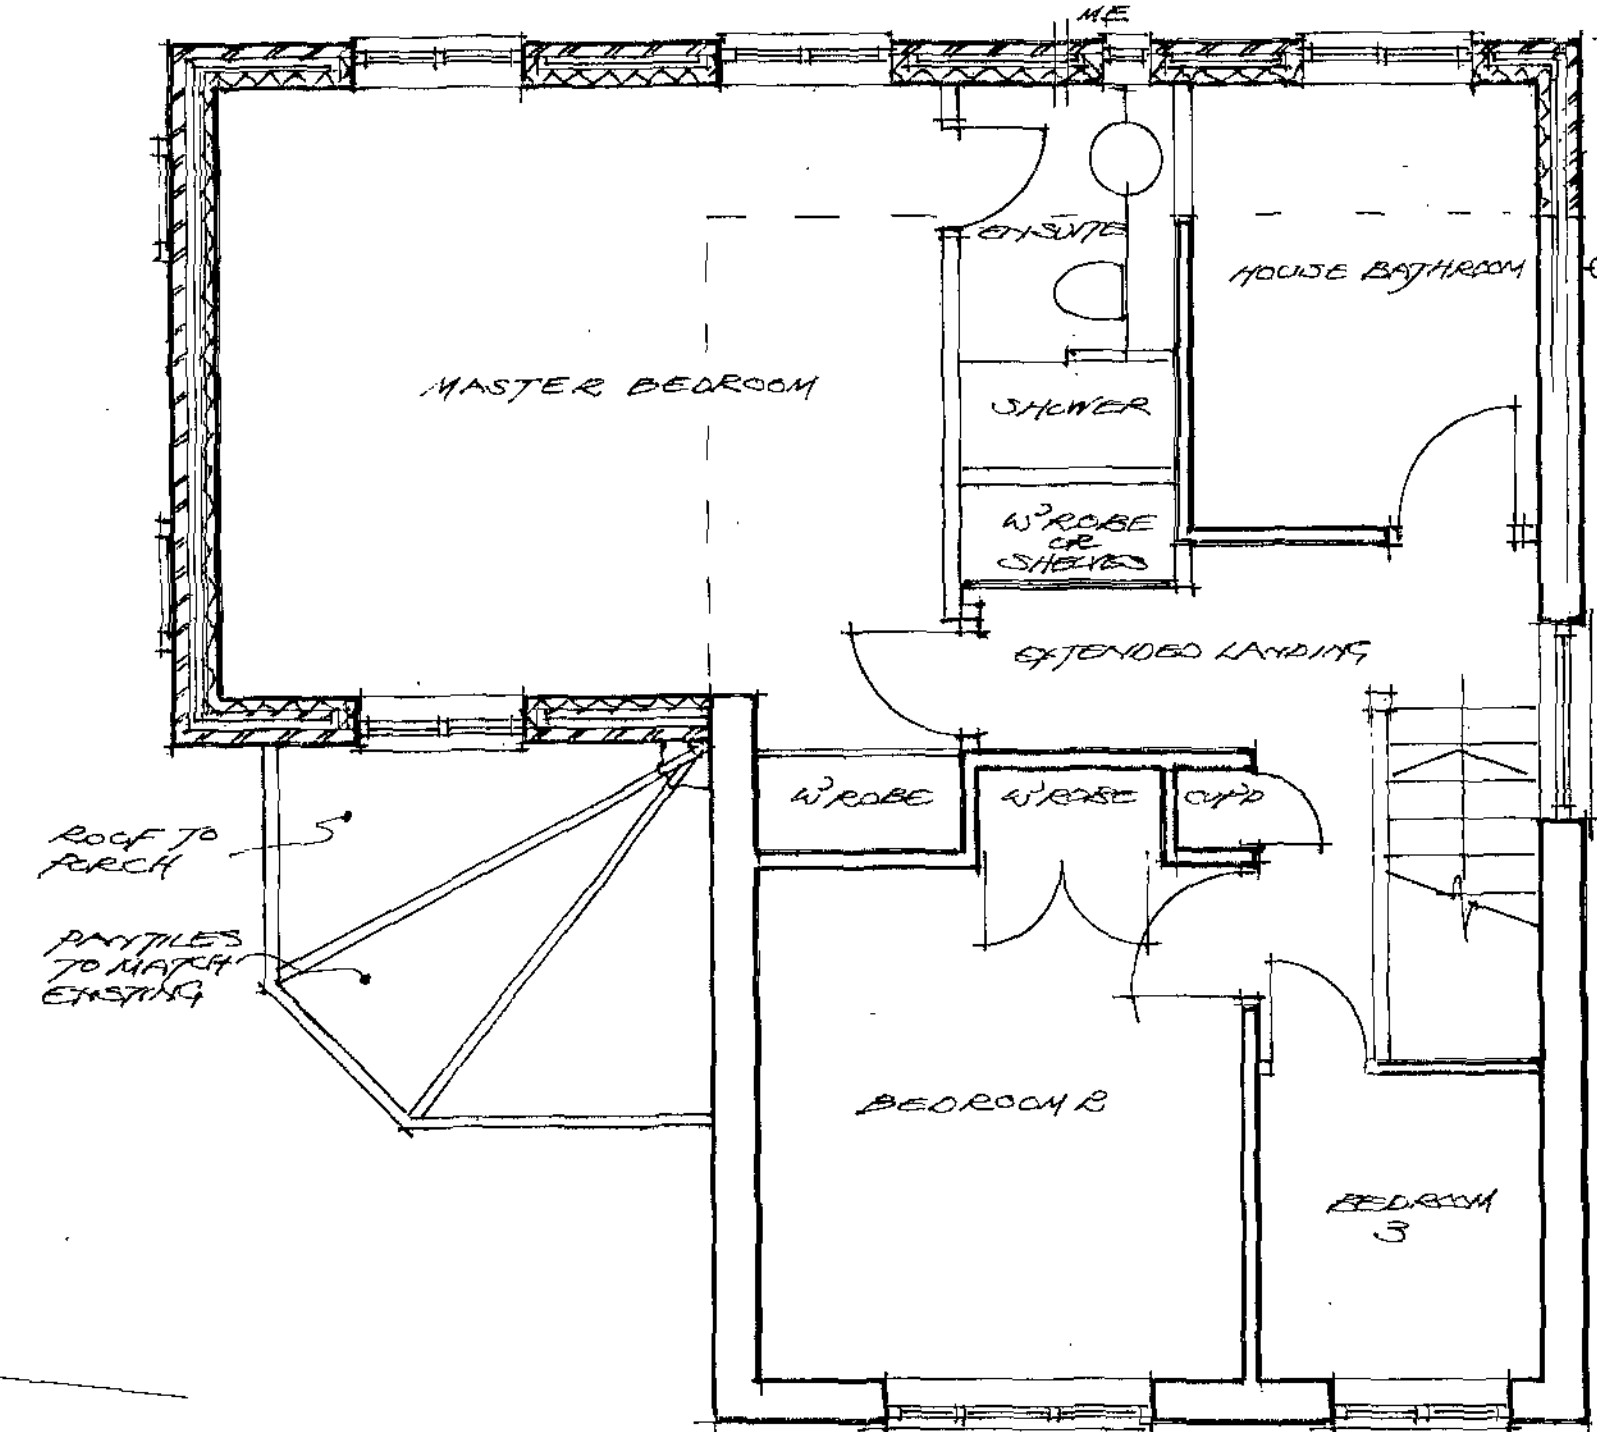
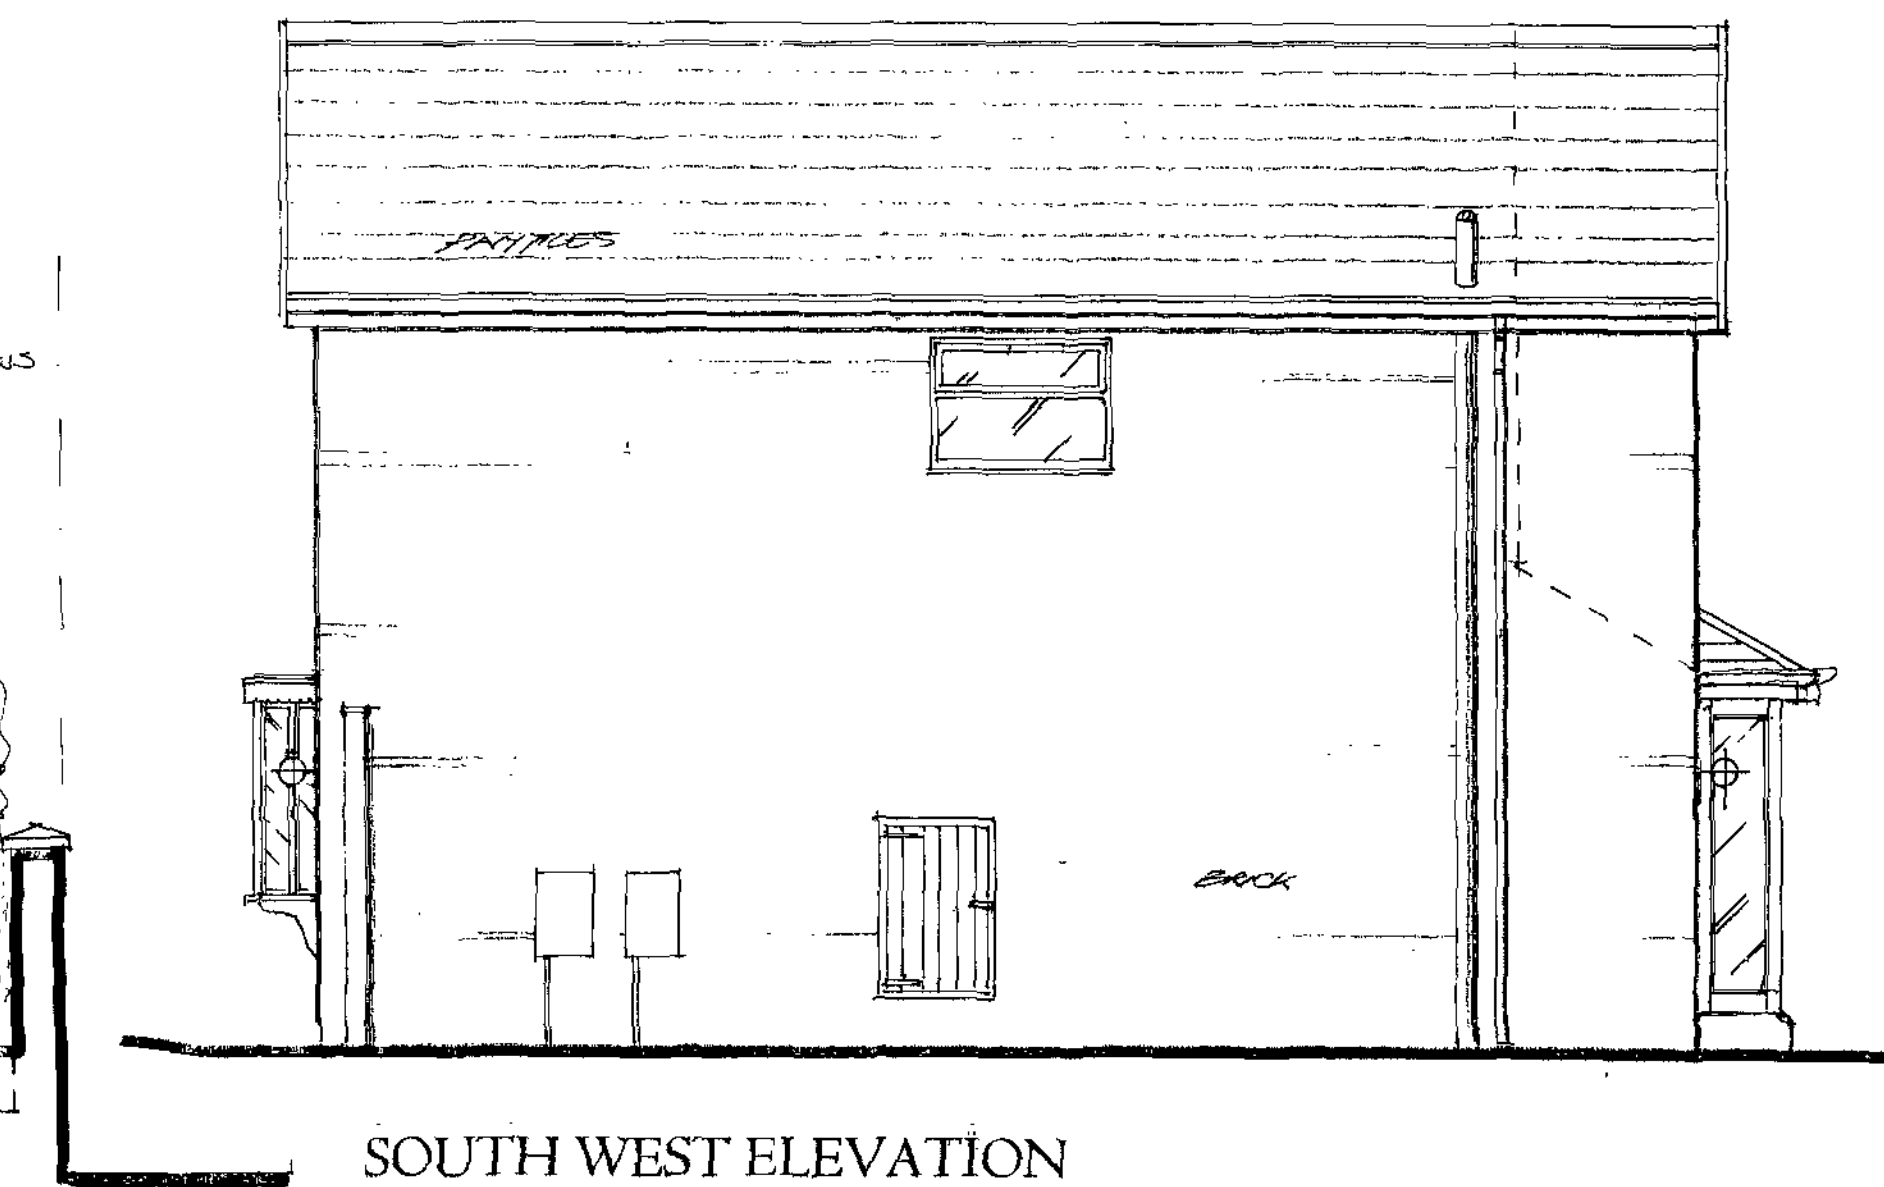
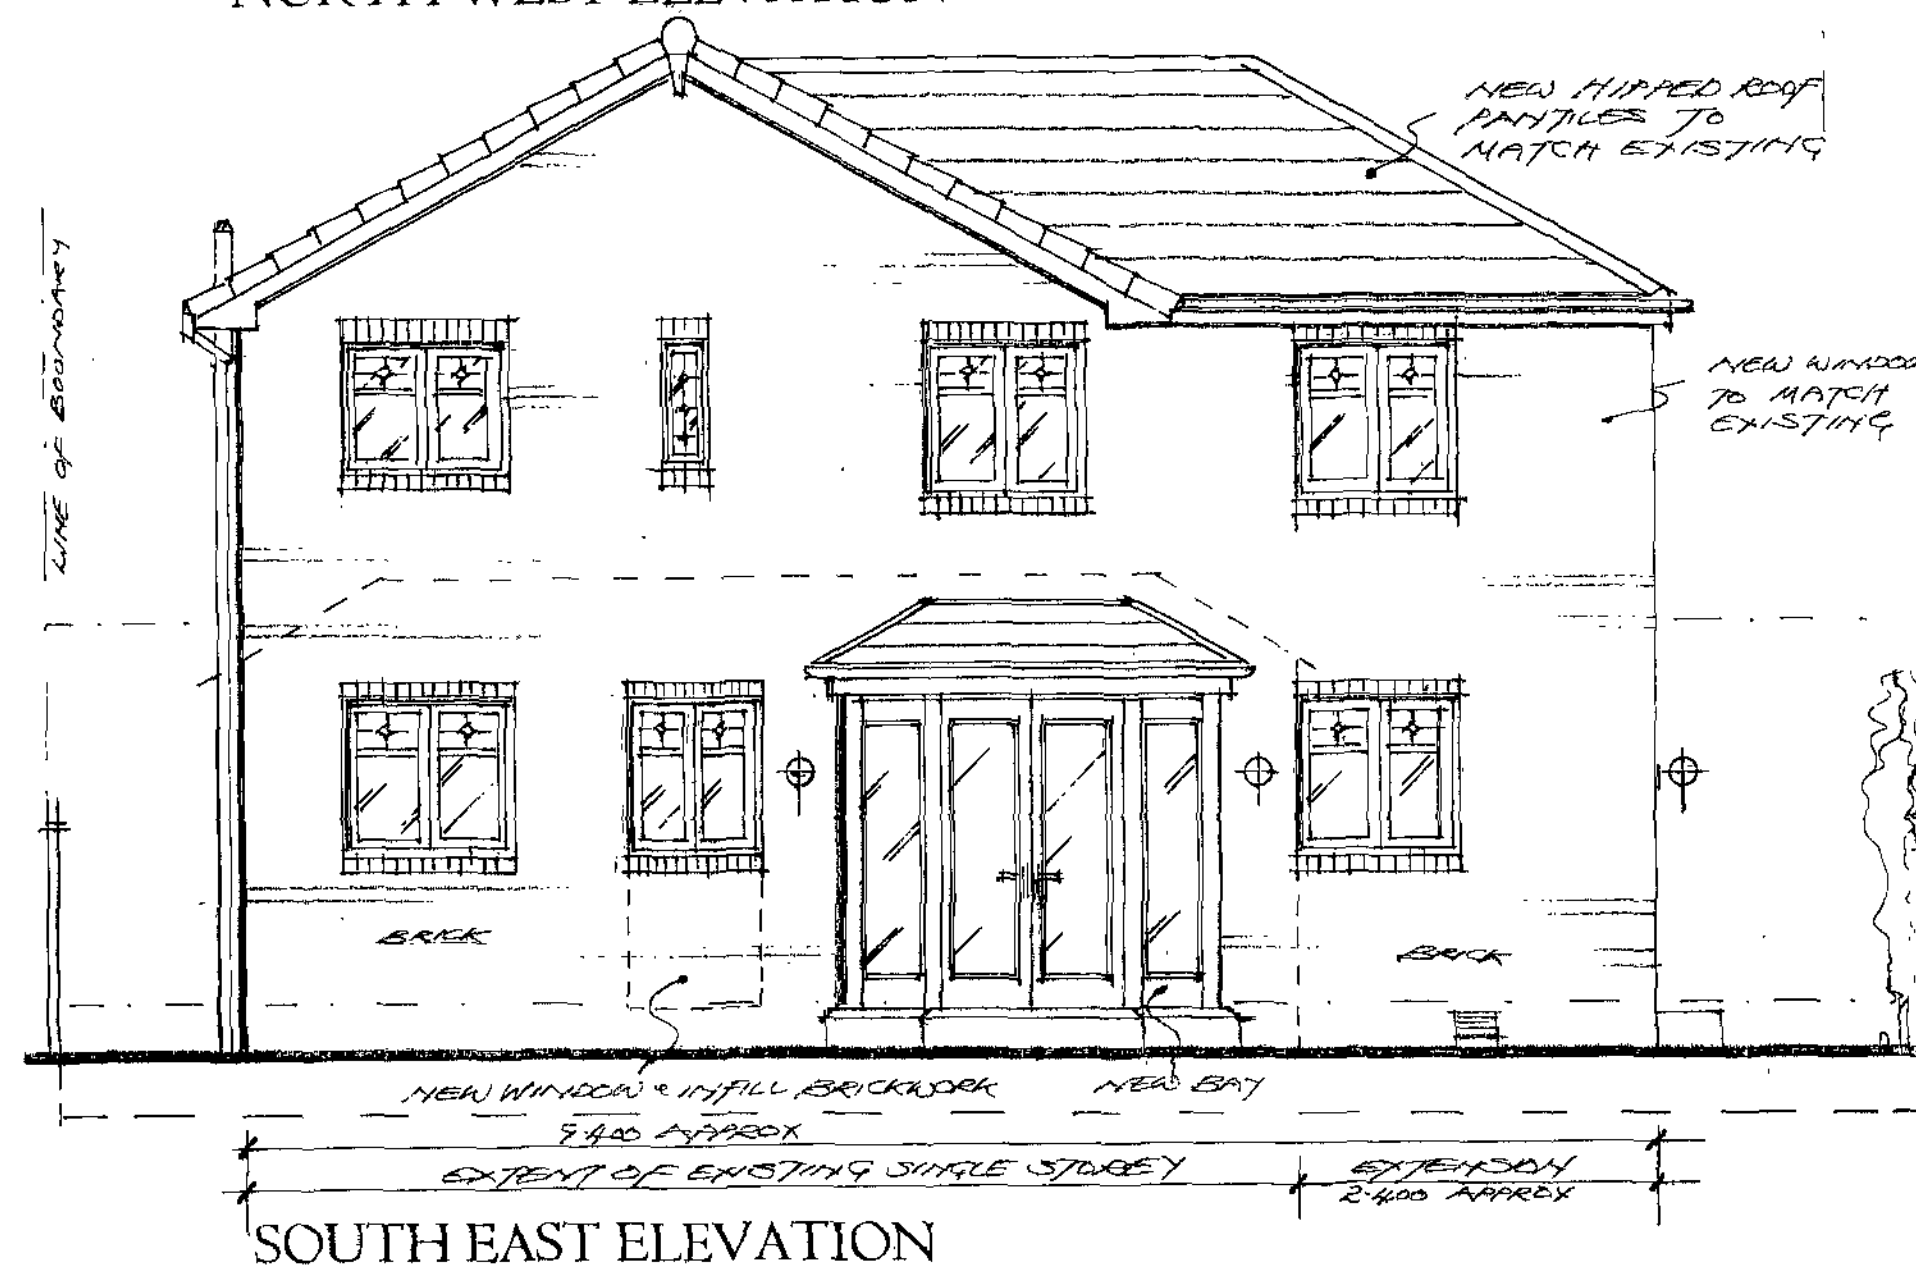
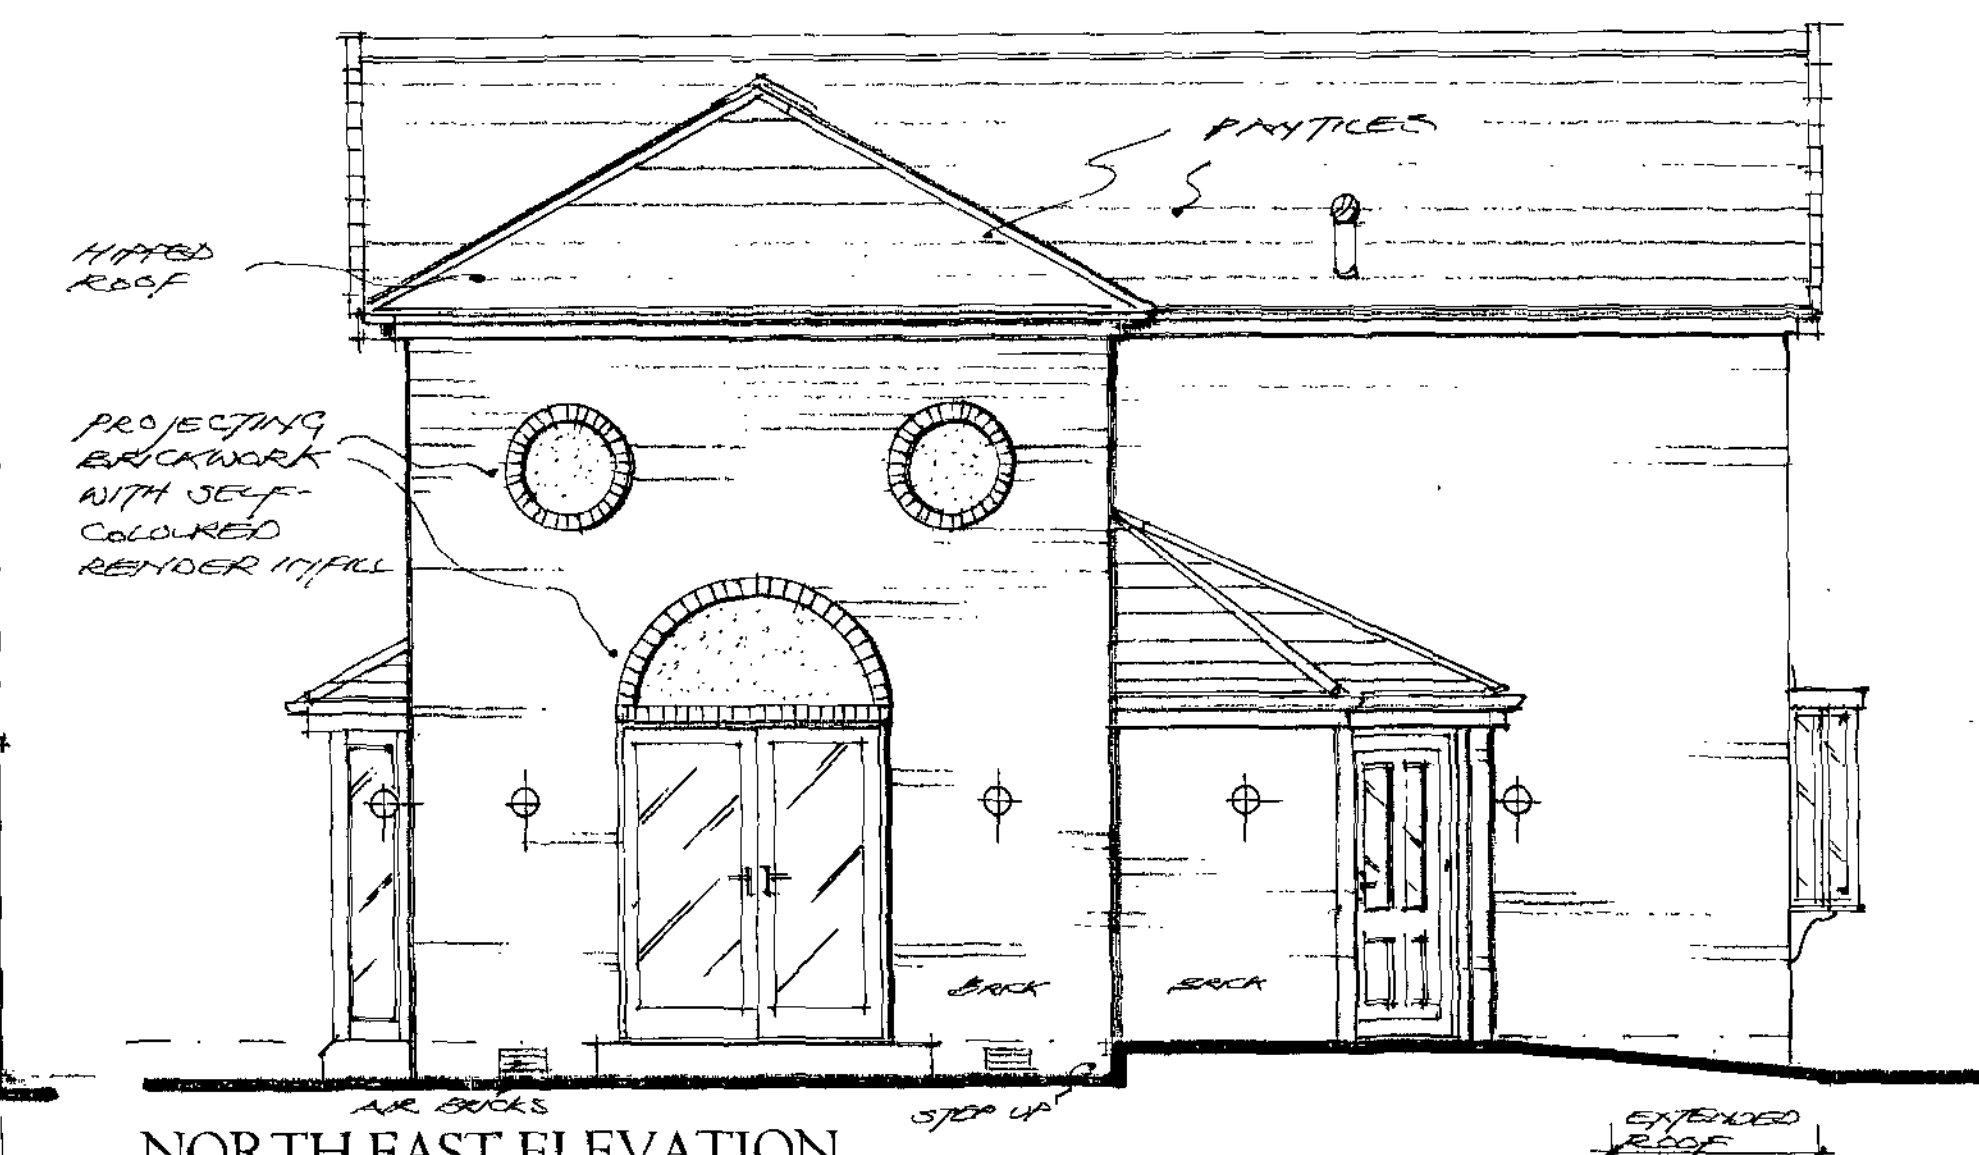
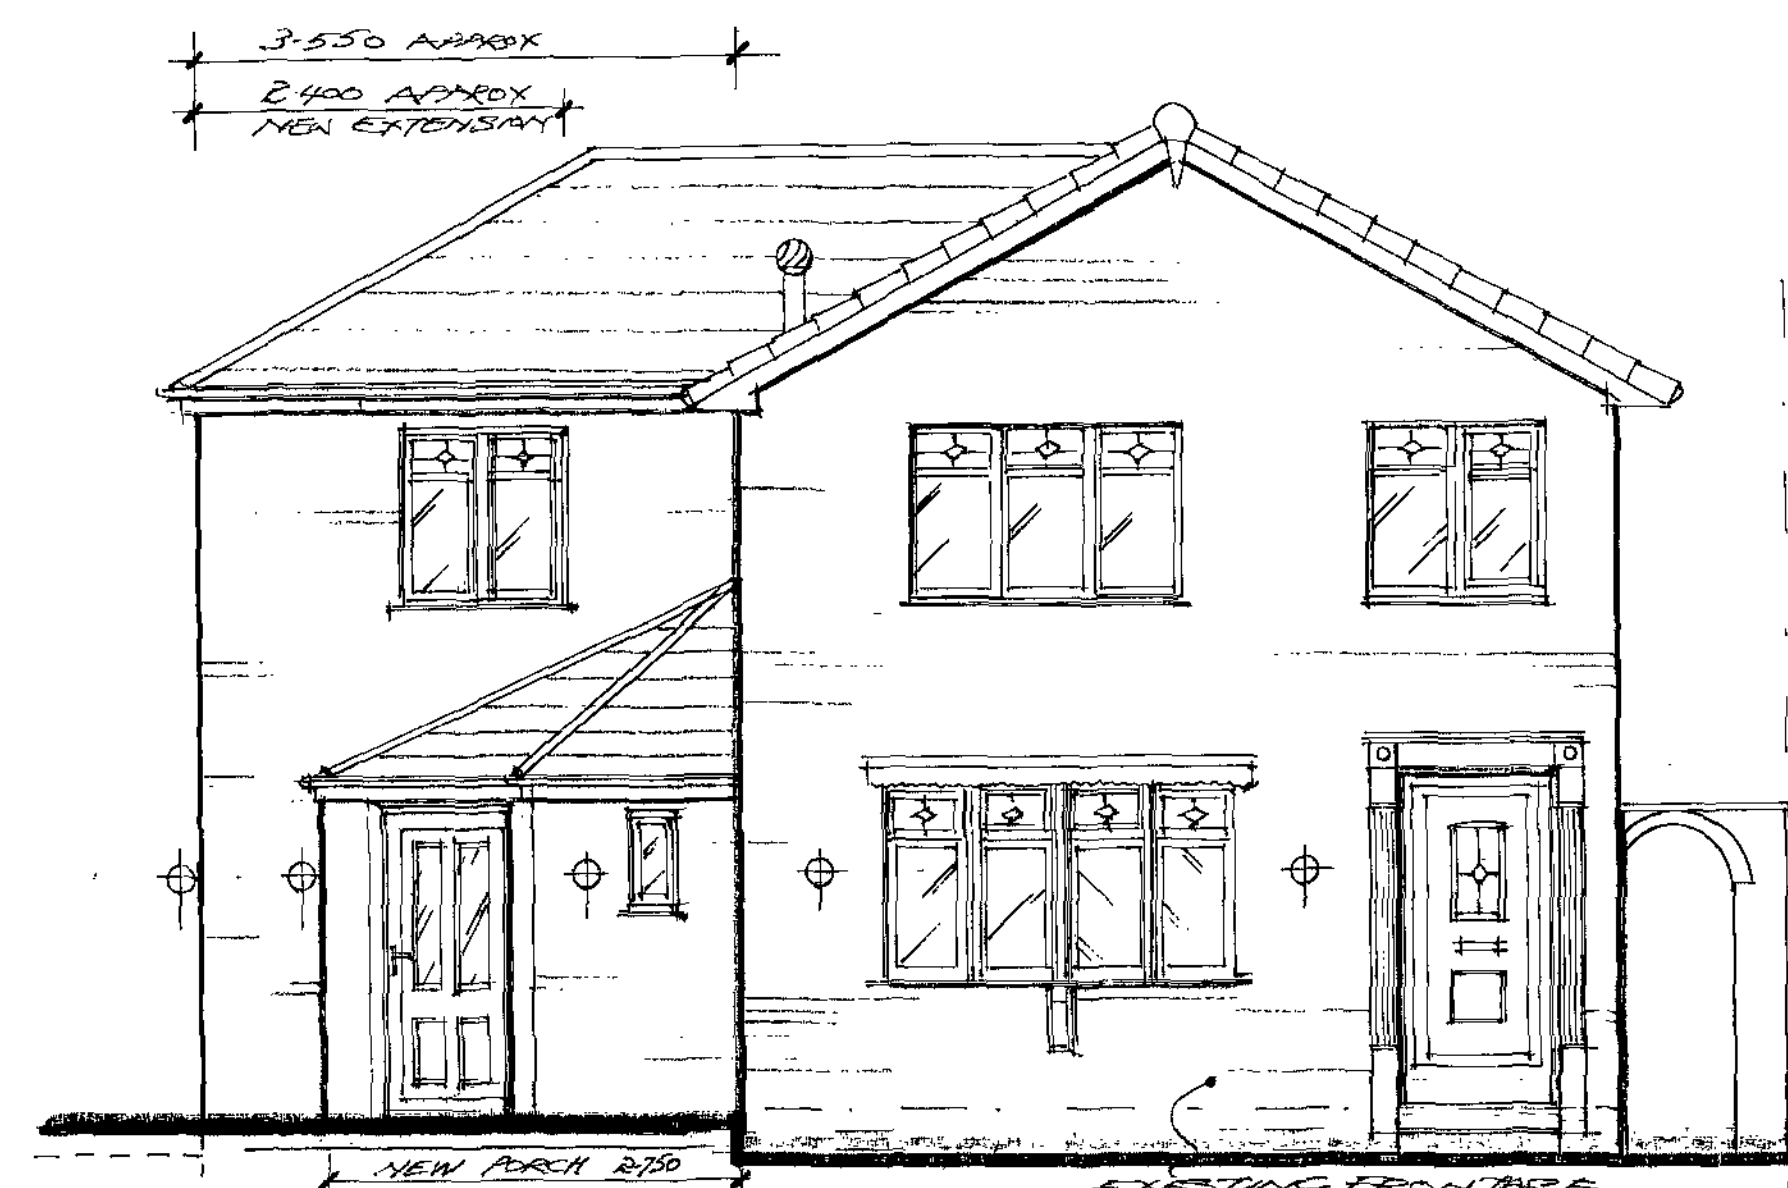
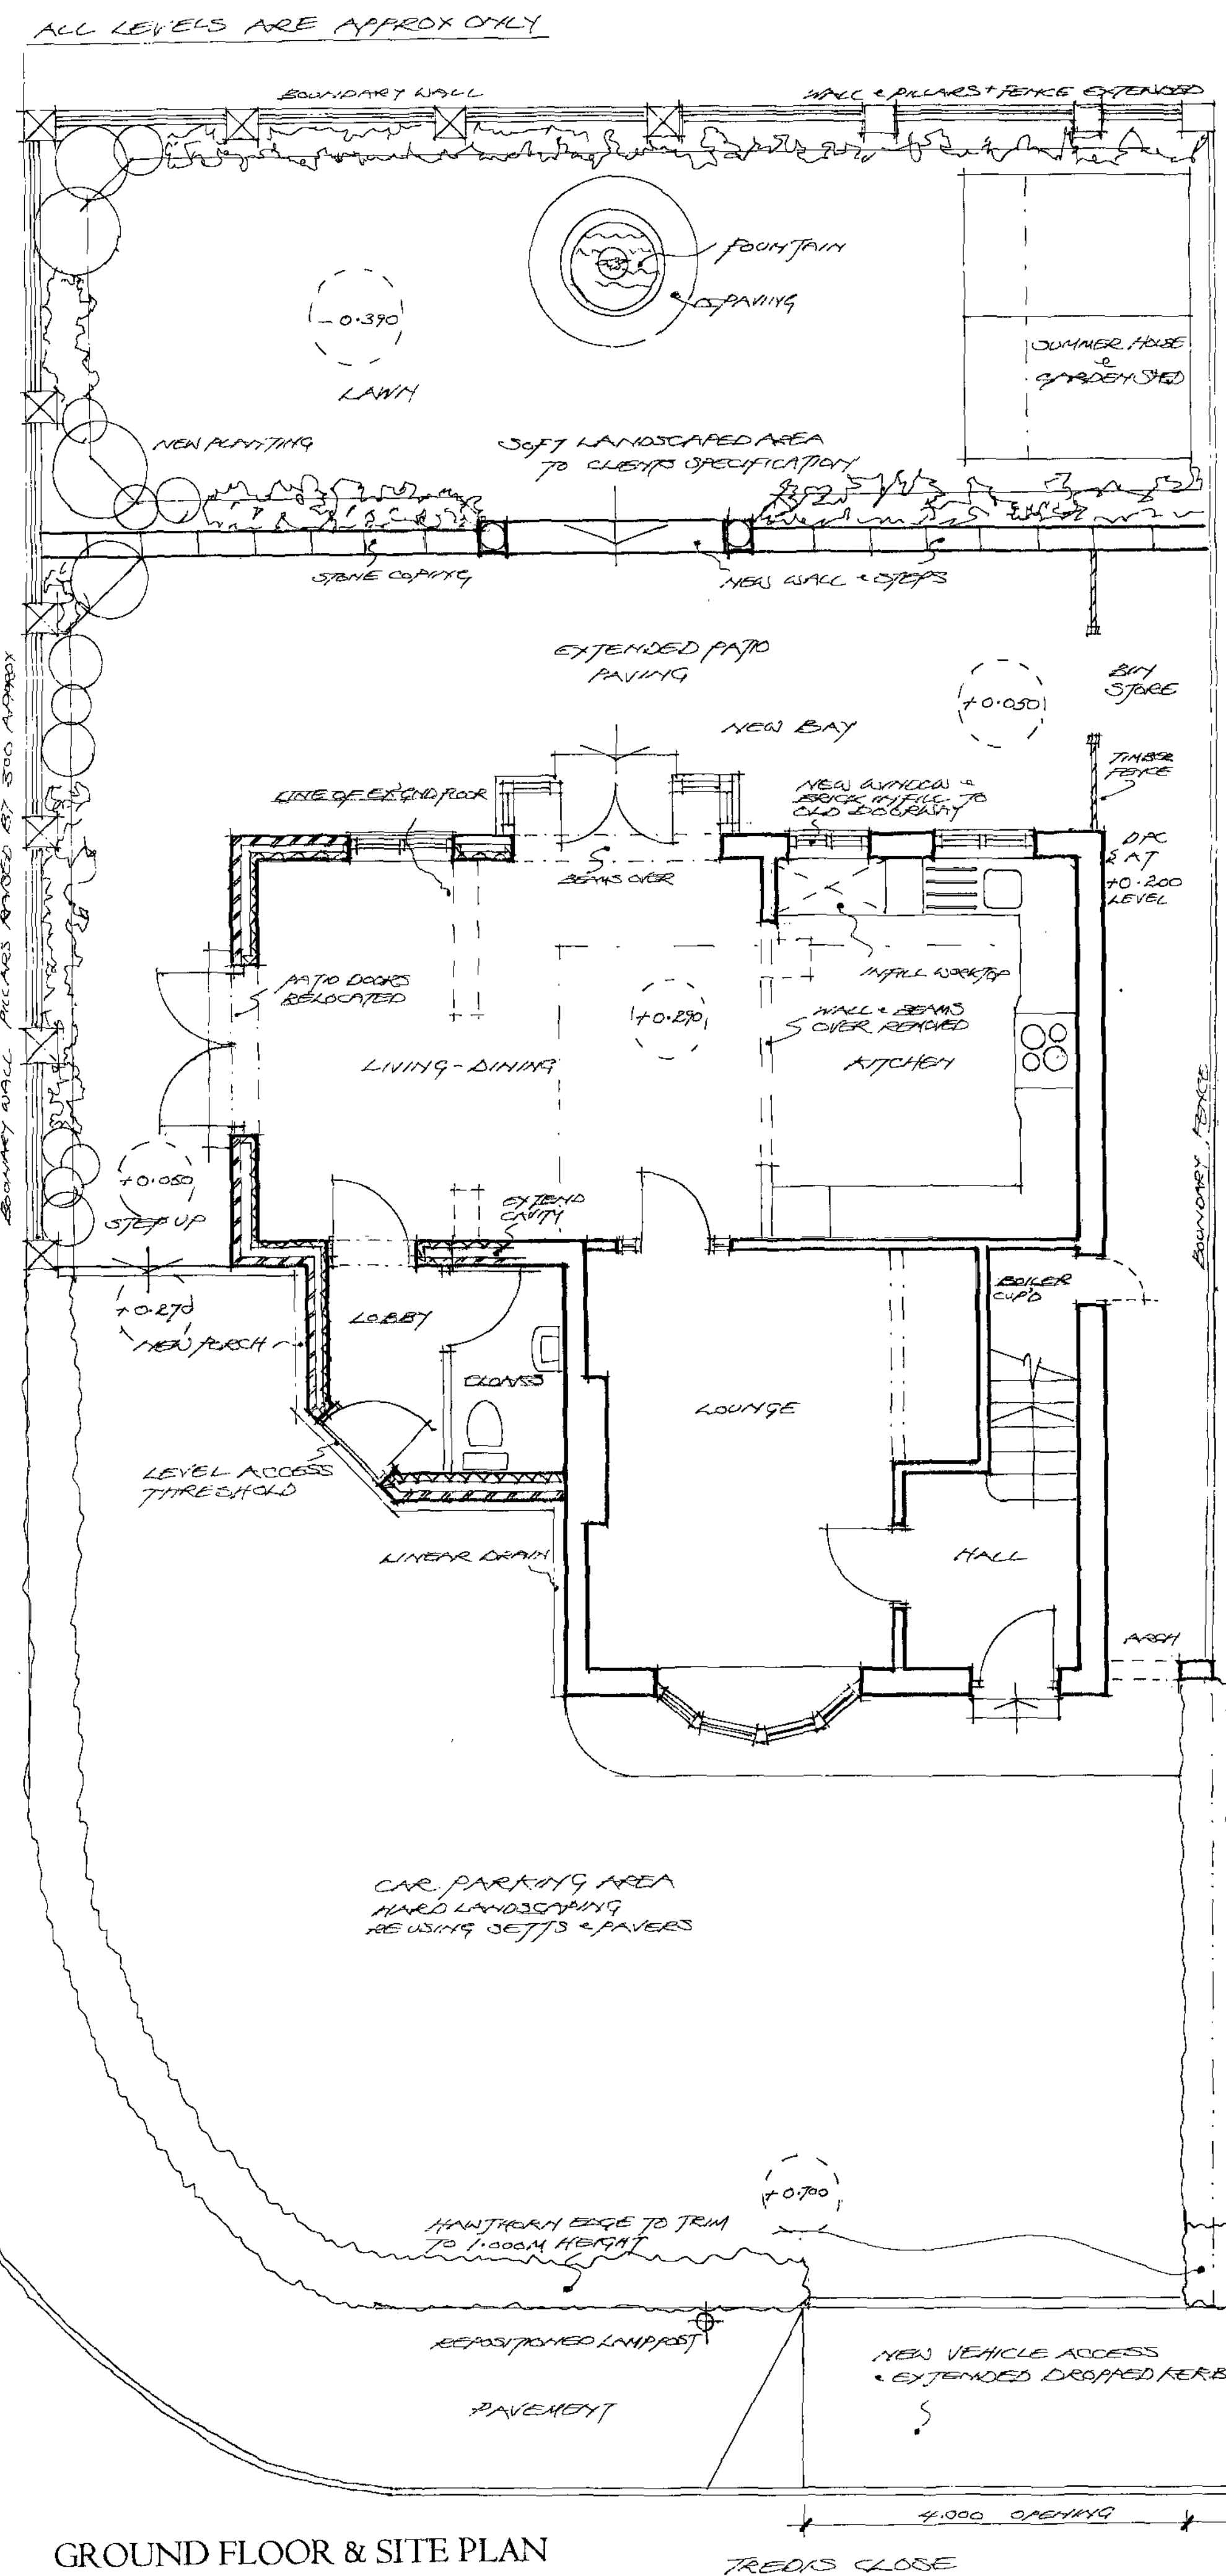
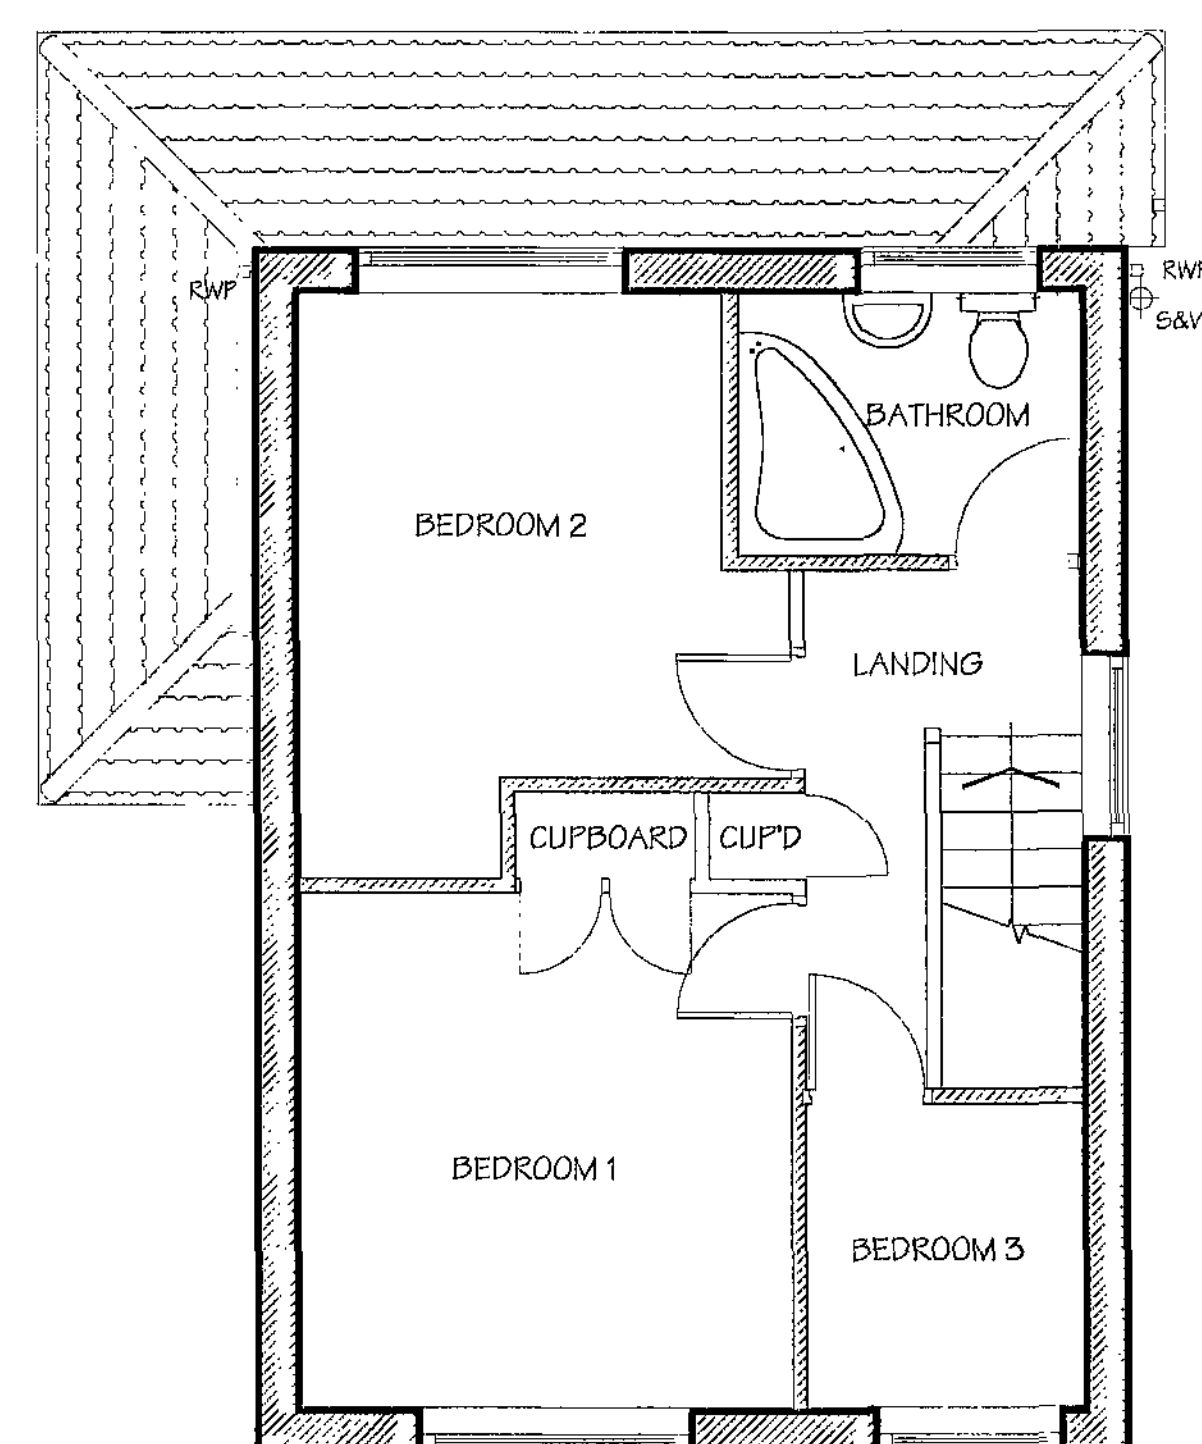
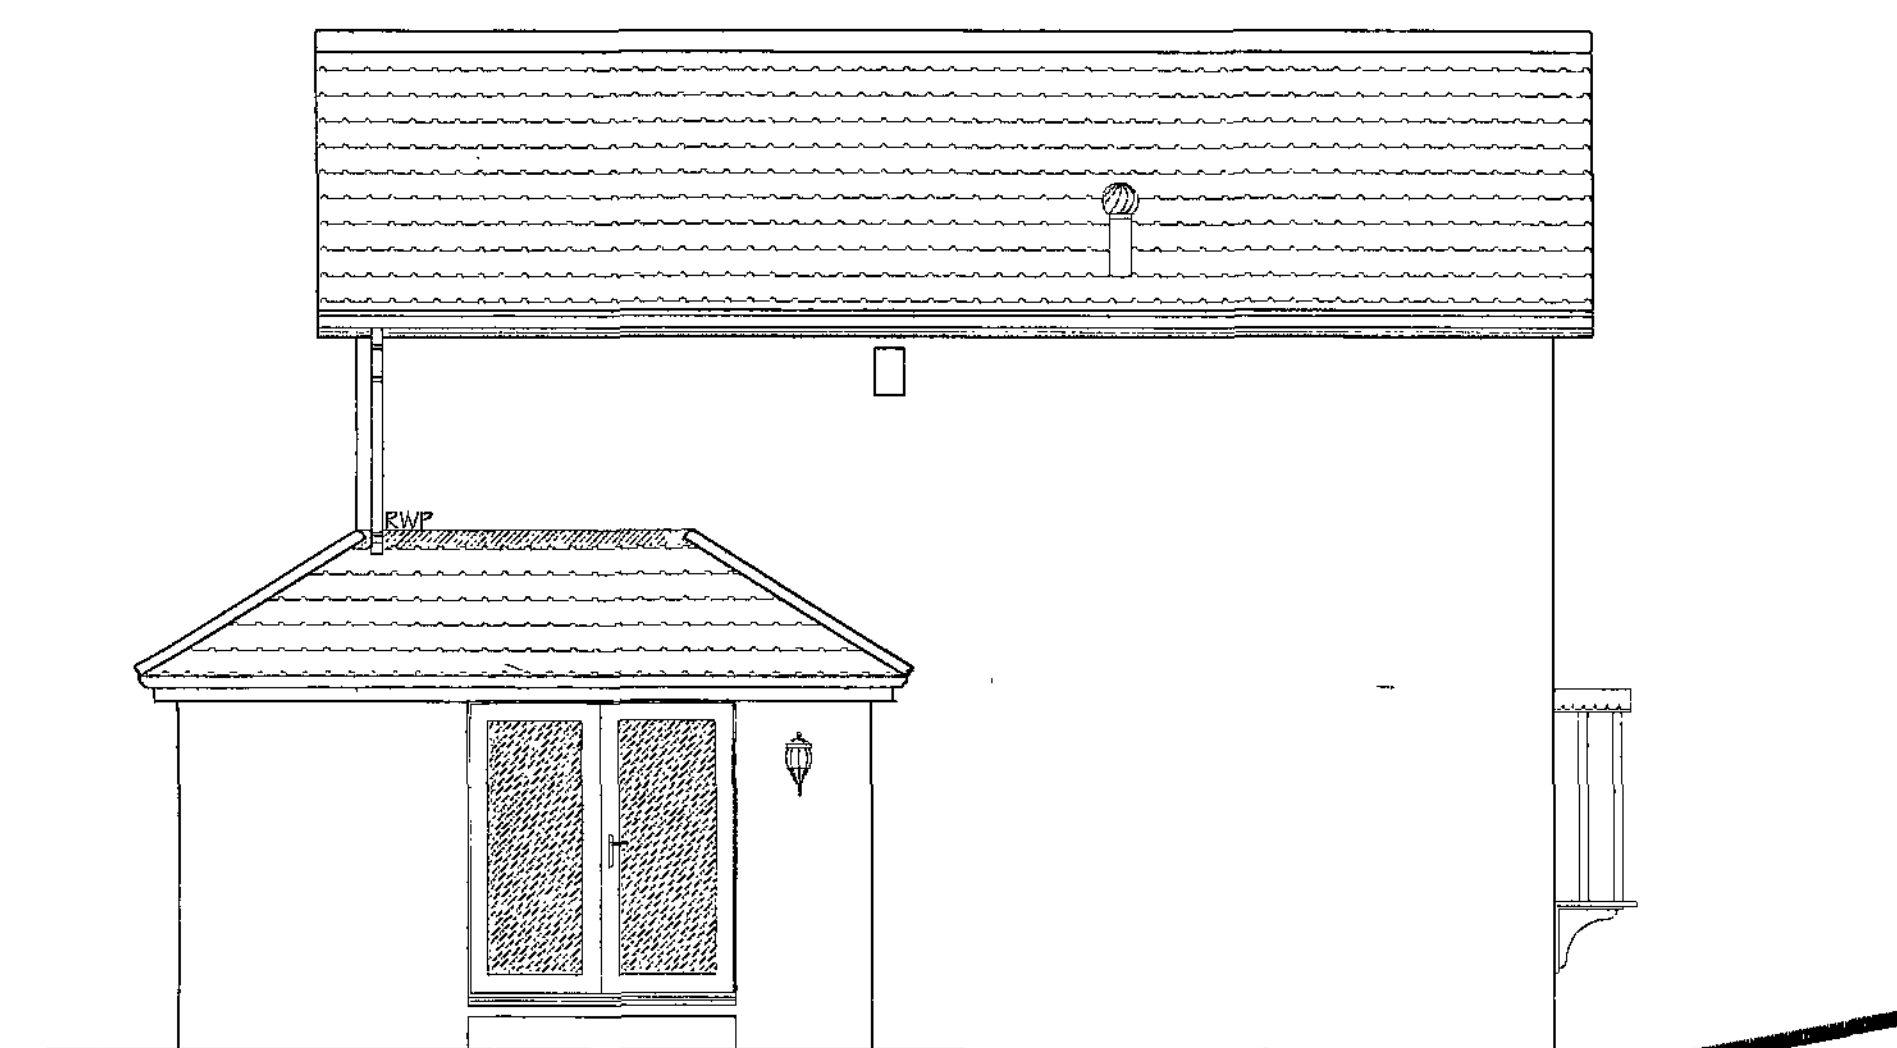
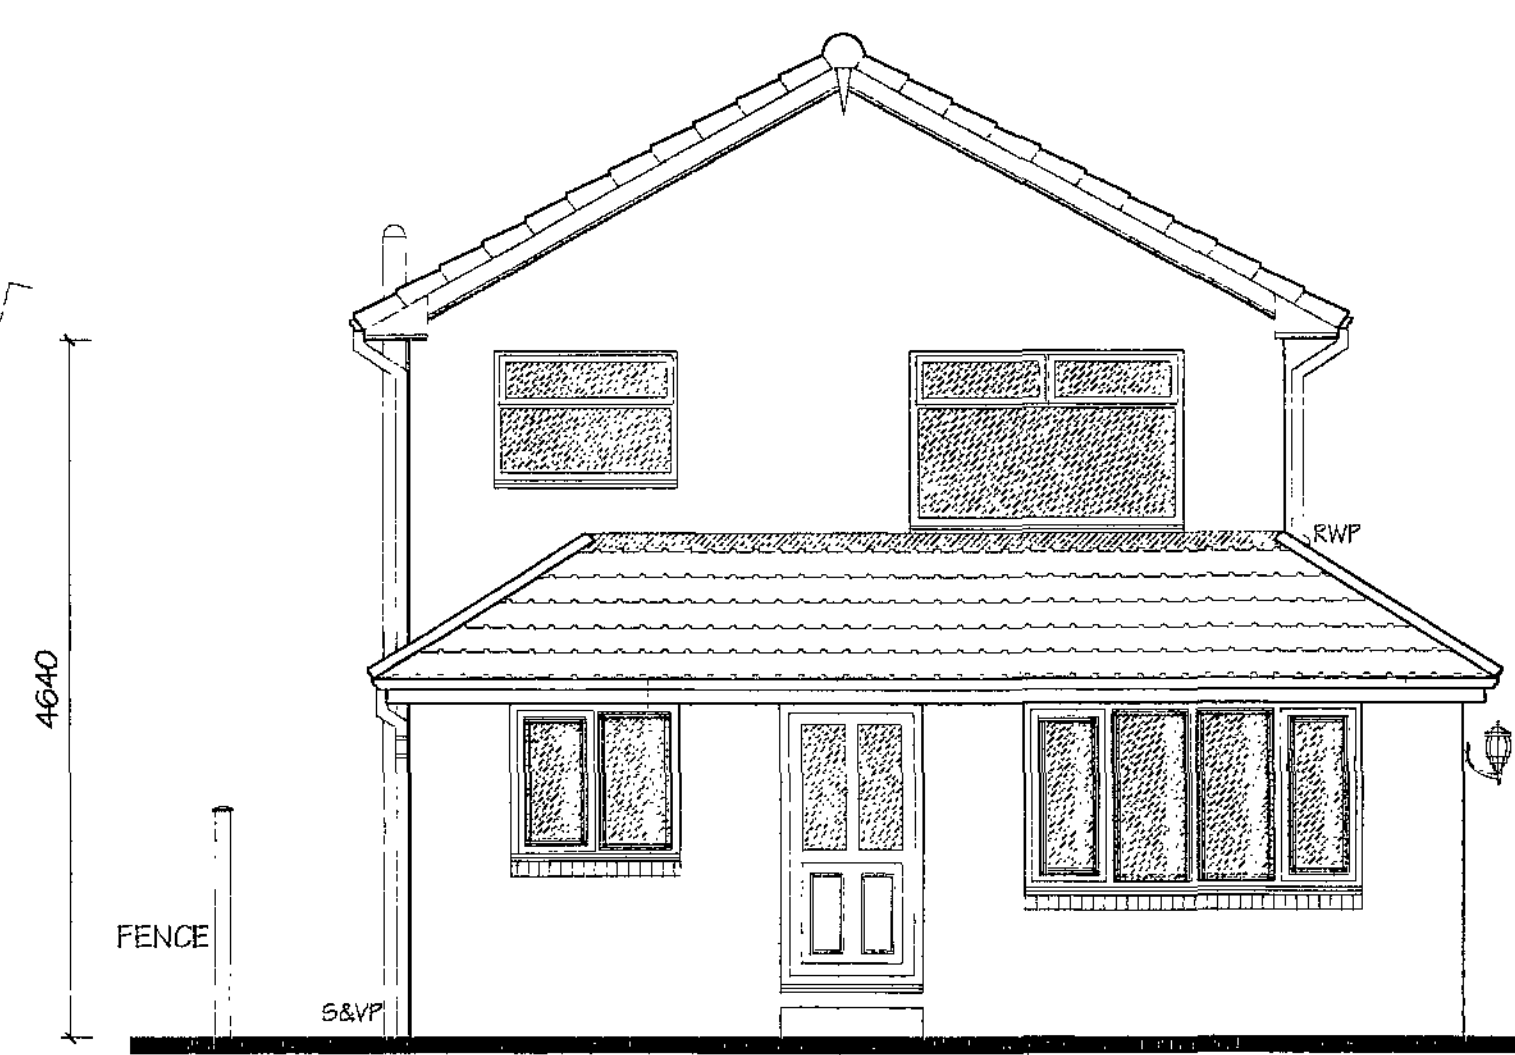


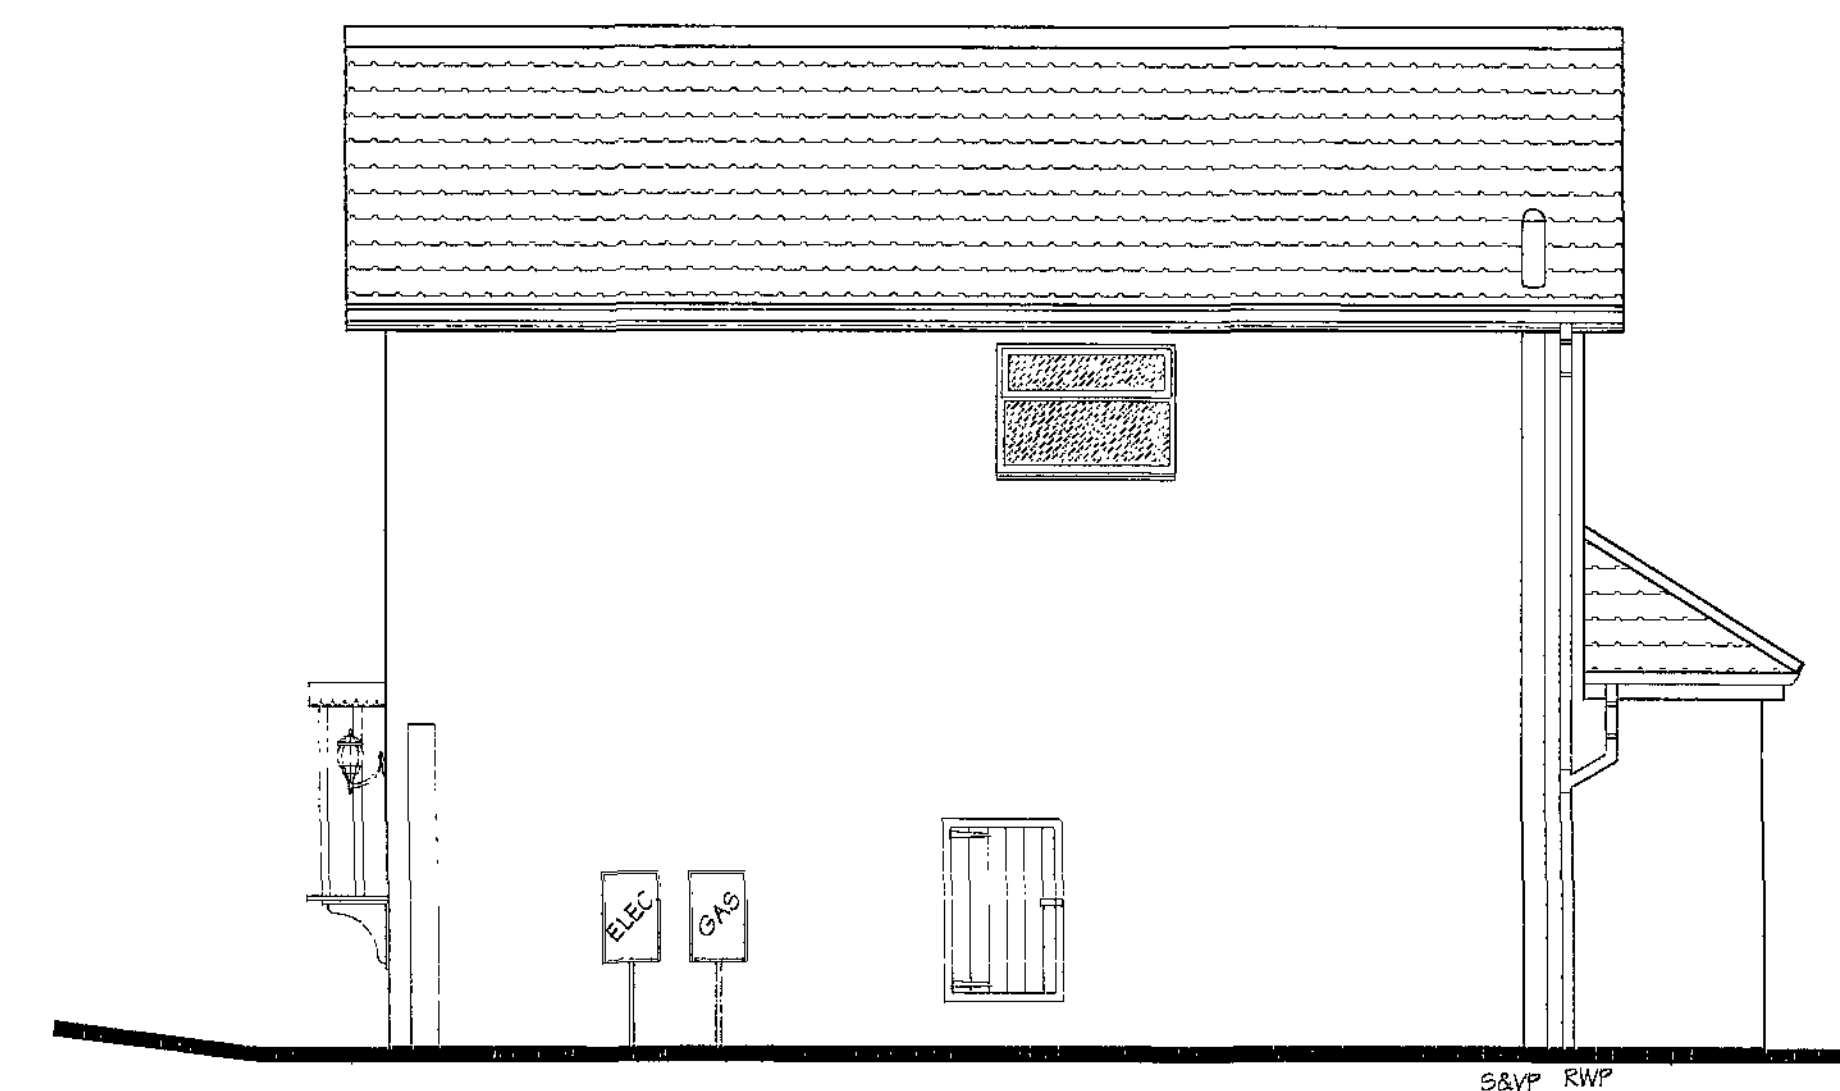

			
CHARTERED DESIGN CONSULTANTS			
HALLAM DESIGN ASSOCIATES SYCAMORE HOUSE, 255 BARNESLEY ROAD, FLOCKTON WAKEFIELD, WEST YORKSHIRE WF4 4AL ENGLAND T: 01924 845554 F: 015601 123459 E: info@hallamdesign.co.uk			
PROJECT			
I TREDIS CLOSE MONK BRETTON BARNESLEY for MR & MRS D & L NIXON			
CONTENT			
PROPOSED EXTENSION PROPOSED PLANS & ELEVATIONS			
DRAWN	PH	SCALE	1:50 @ A1
CHECKED		DATE	29.8.08
JOB No	08/522	DWG No	522/2
DO NOT SCALE OFF THIS DRAWING! IF IN DOUBT PLEASE ASK DIMENSIONS MUST BE CHECKED ON SITE WHERE POSSIBLE THIS DRAWING MUST NOT BE REPRODUCED IN WHOLE OR PART WITHOUT THE WRITTEN AUTHORITY			

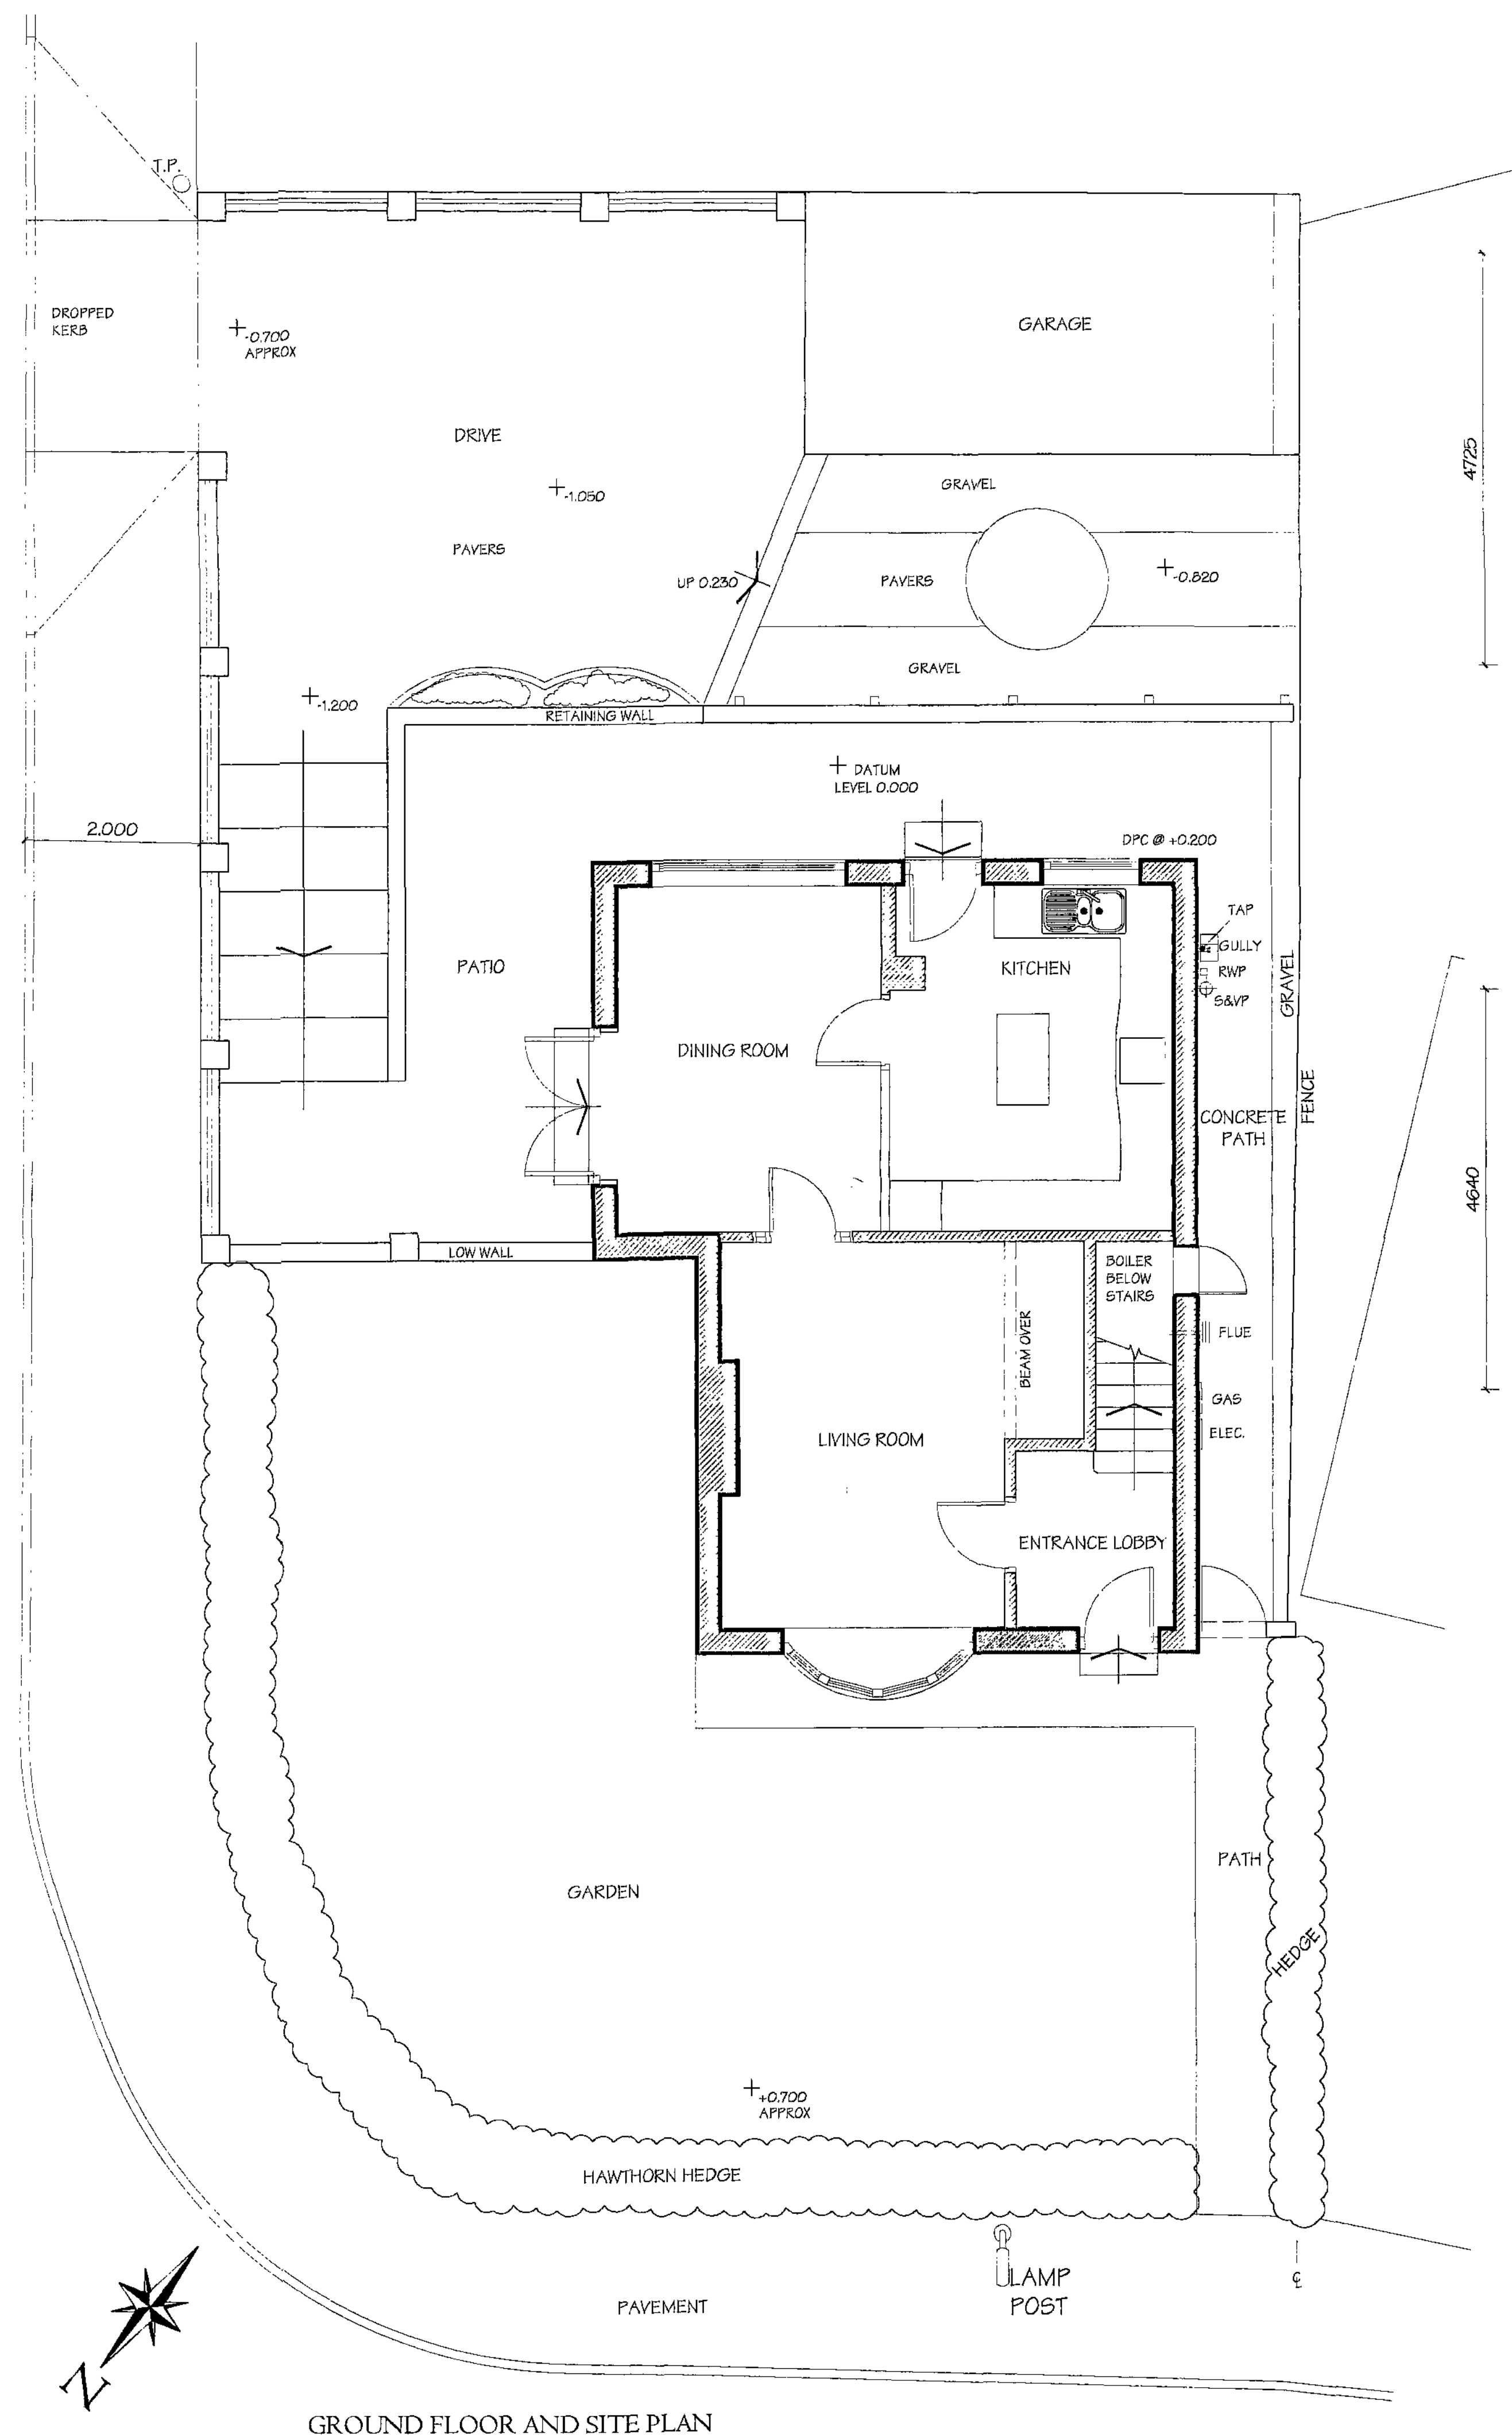

Stamsley Metropolitan
Borough Council

01 SEP 2008

Concordia, Ill.

CHARTERED
DESIGN CONSULTANTS

HALLAM DESIGN ASSOCIAT

HALLAM DESIGN ASSOCIATES
SYCAMORE HOUSE, 253 BARNESLEY ROAD, FLOCKTON
WAKEFIELD, WEST YORKSHIRE WF4 4AL
ENGLAND
T: 01924 848584 F: 05601 123459
E: info@hallamdesign.co.uk

PROJECT
I TREDIS CLOSE
MONK BRETTON
BARNSELEY
for MR & MRS D & L NIXON

CONTENT

DRAWN WITH SCALE 1.50 @ A1

CHECKED	DATE
	11/7/08

JOB No	DWGN No	REV
08/522	522/1	

DO NOT SCALE OFF THIS DRAWING. IF IN DOUBT PLEASE ASK
DIMENSIONS MUST BE CHECKED ON SITE WHERE POSSIBLE
THIS DRAWING MUST NOT BE REPRODUCED IN WHOLE OR PART
WITHOUT WRITTEN AUTHORITY