




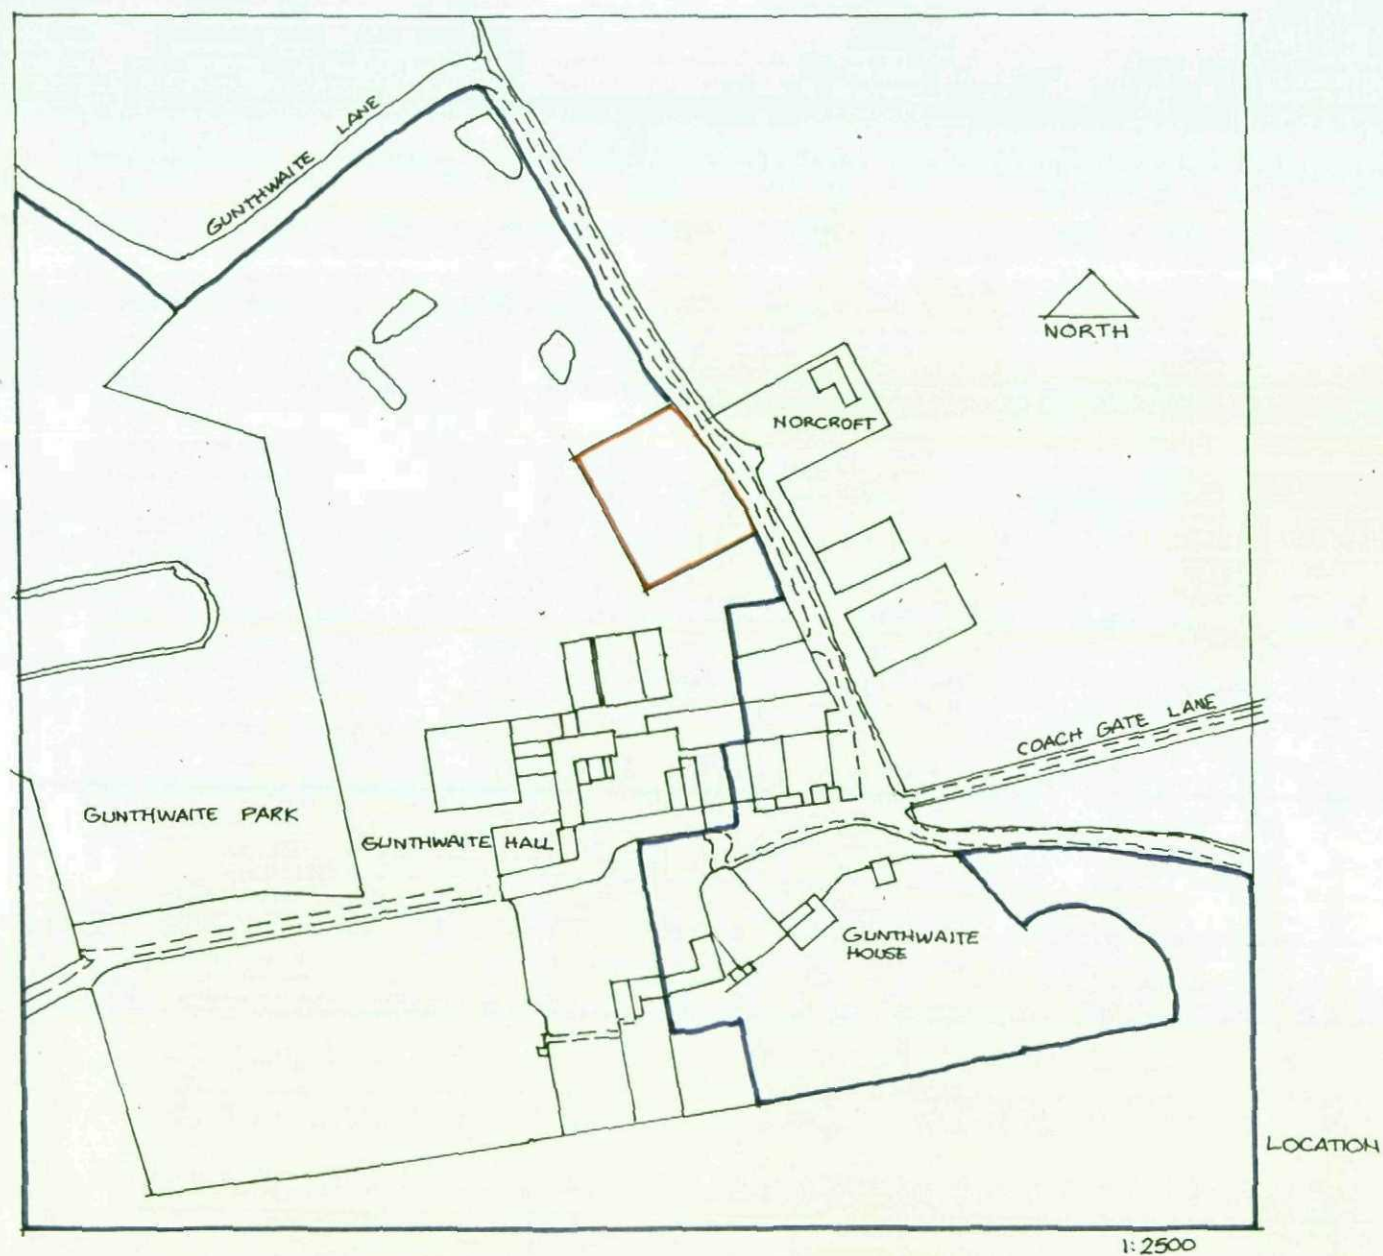


1:2500

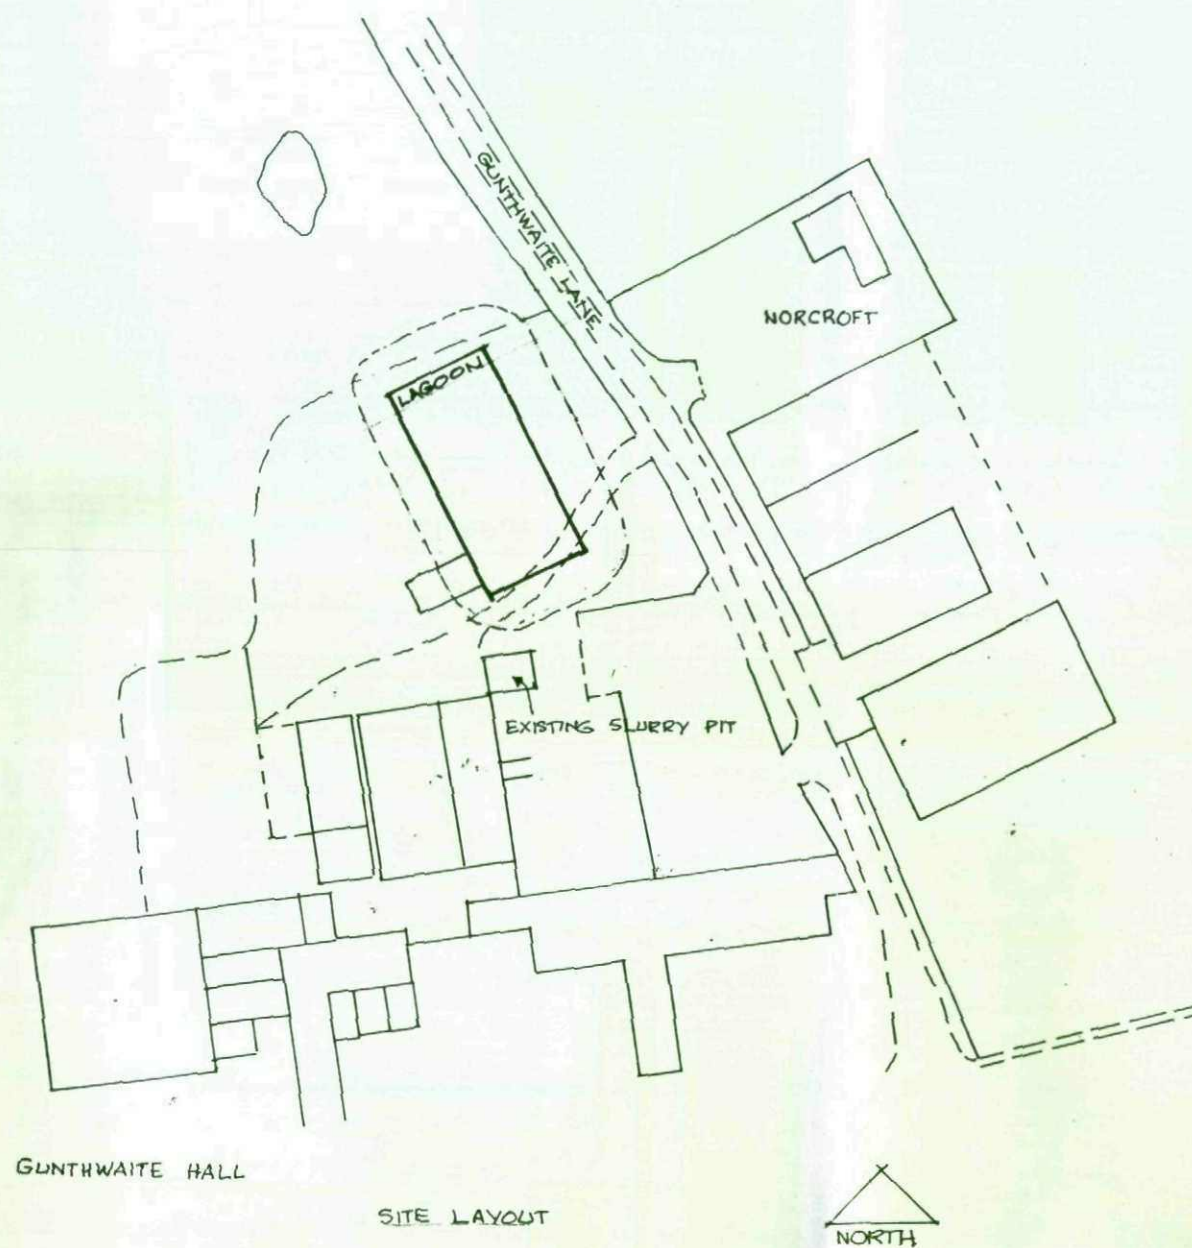

SLURRY LAGOON GUNTHWAITE HALL 1:1250 7/09 AI

MICHAEL A CLYNCH
 Dip. Arch. Dip. T. P. A.R.I.B.A.
 Architect & Town Planner
 14 Huddersfield Road, Ingblithworth
 Sheffield S36 7GF Tel: 01226 766308

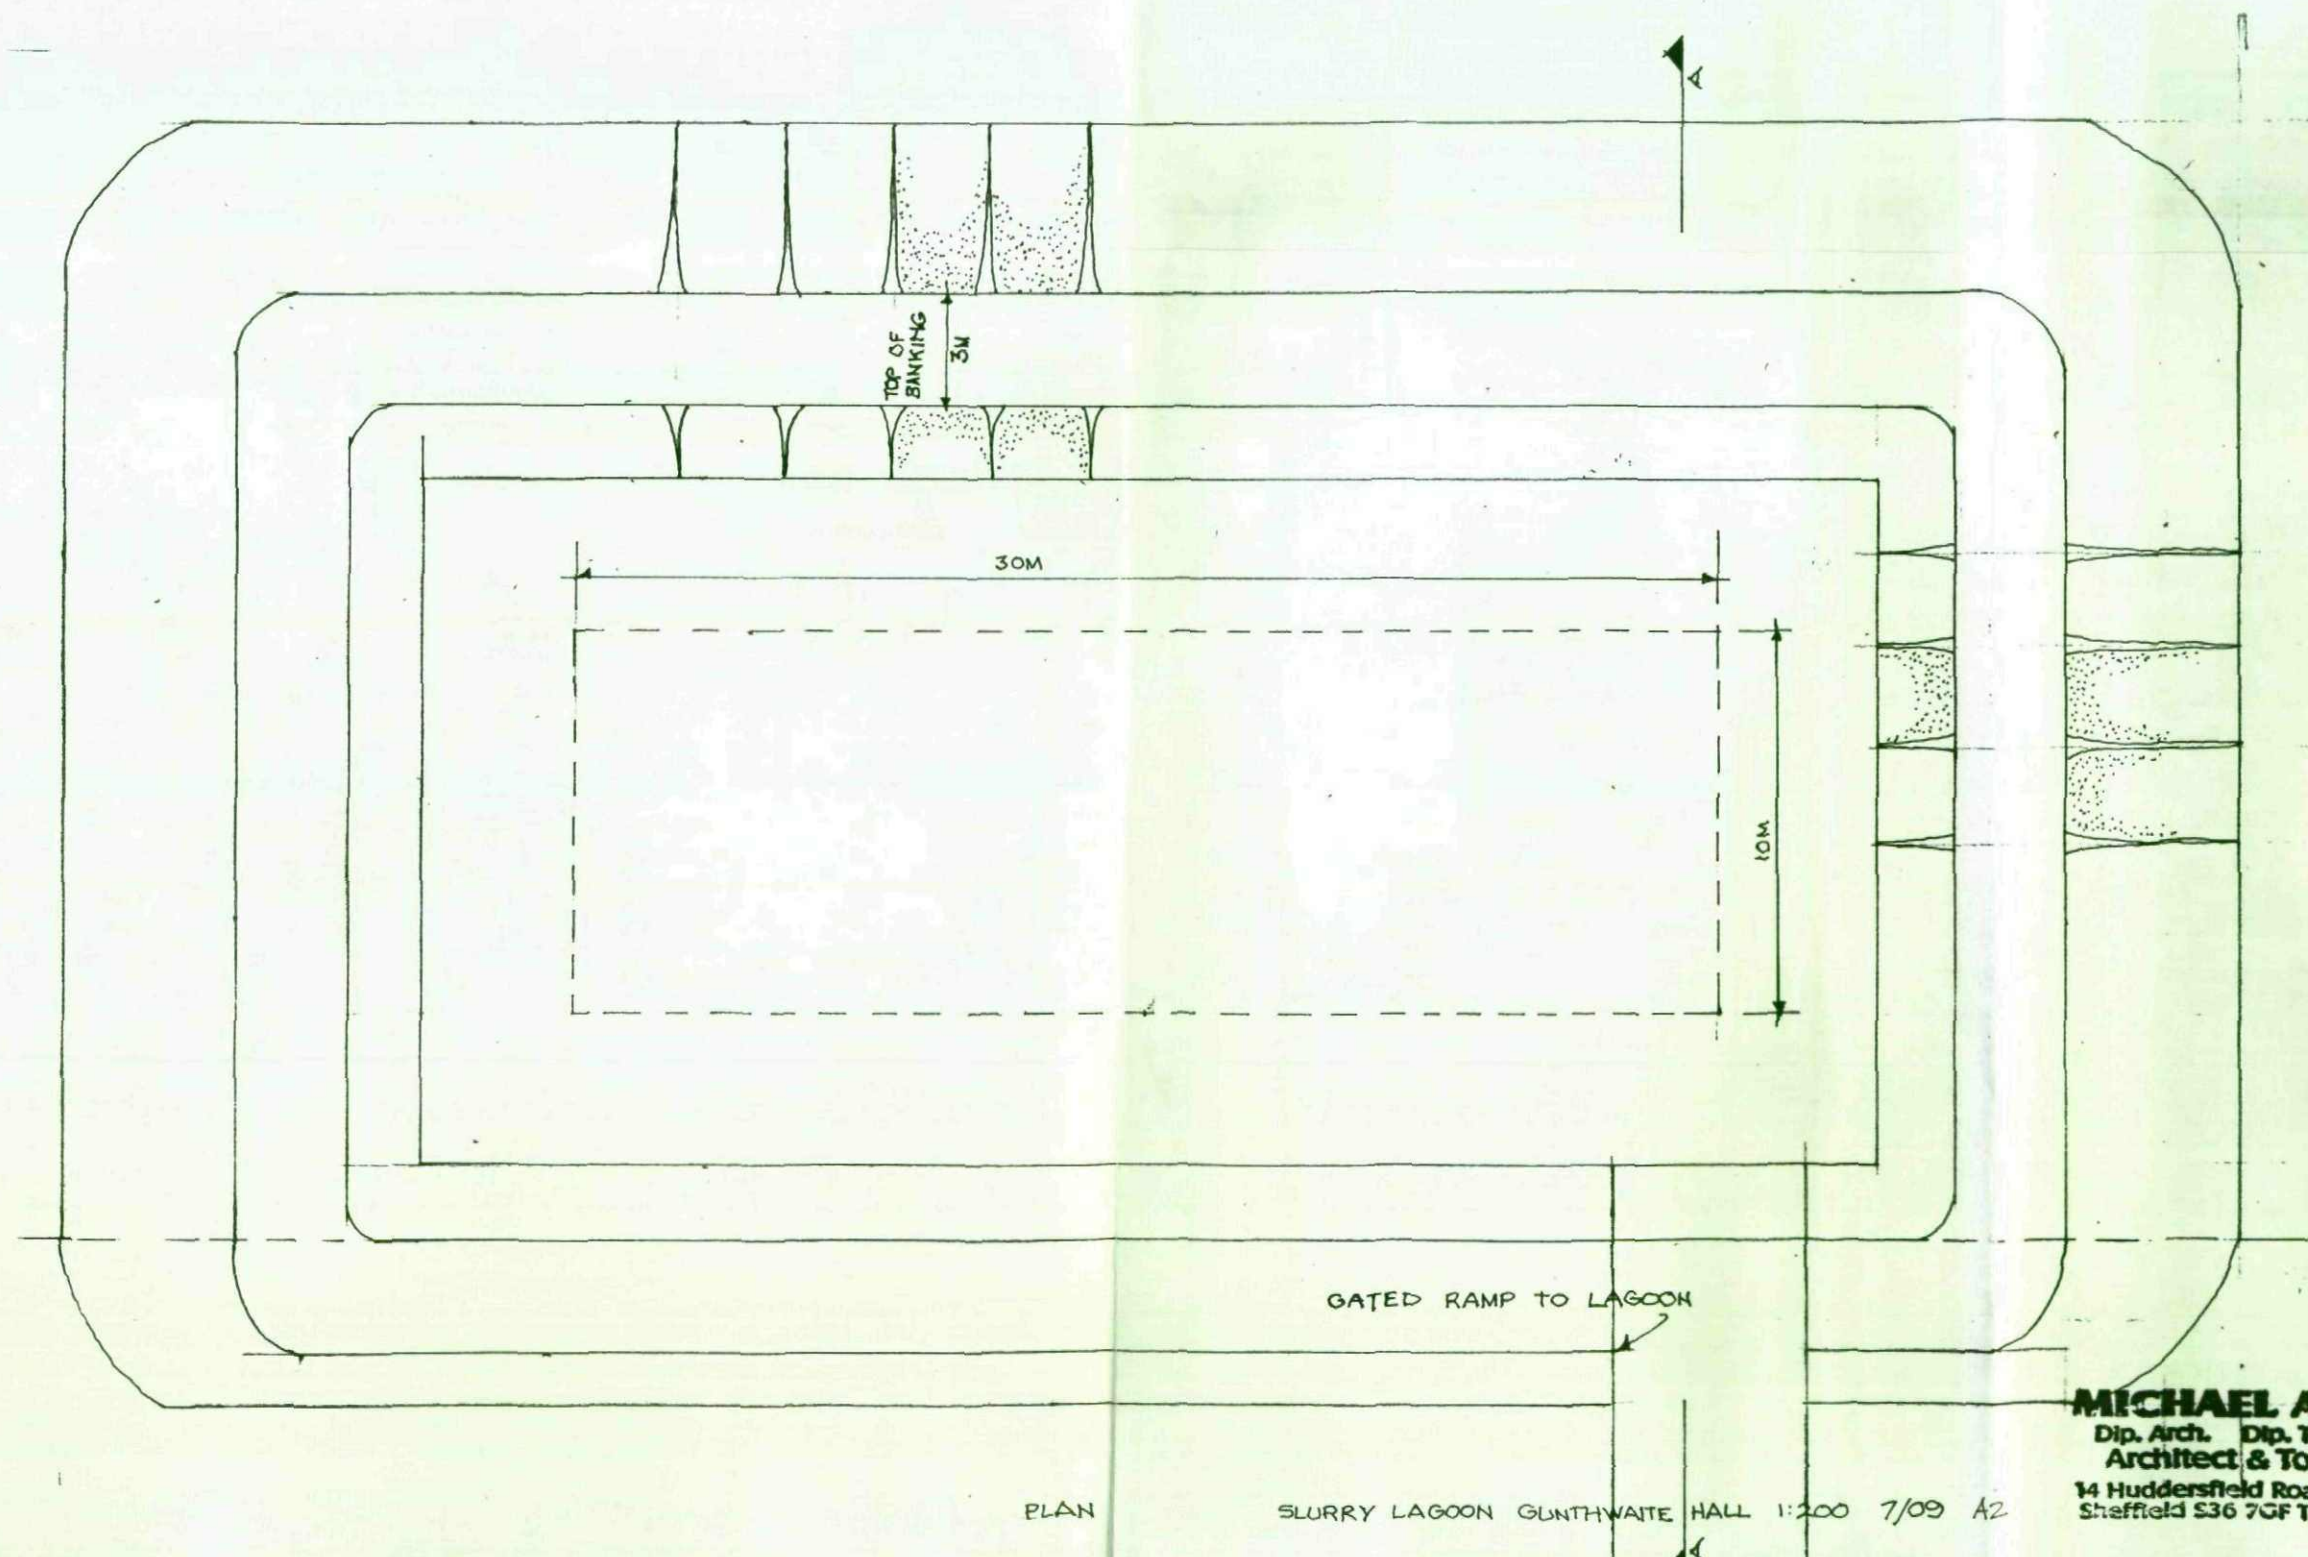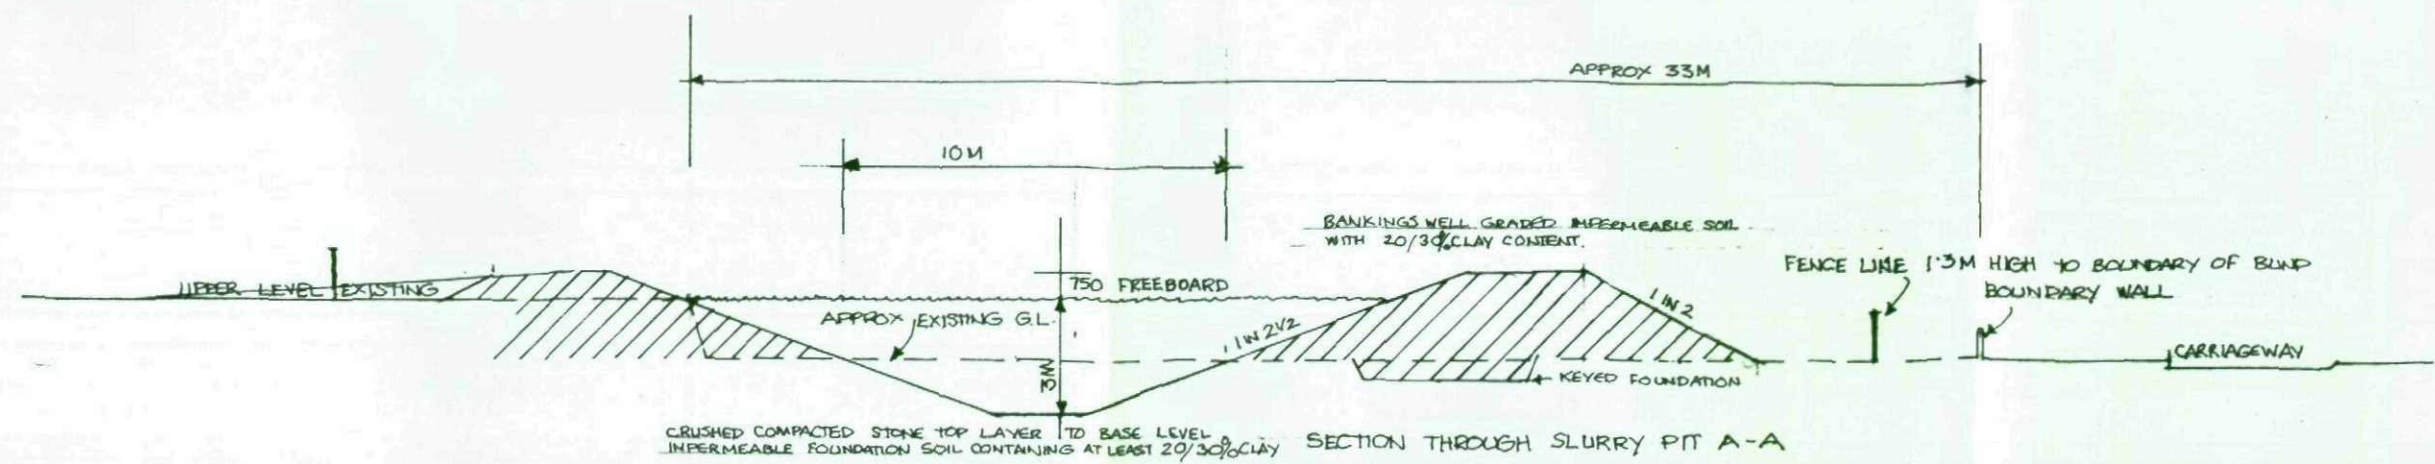

MICHAEL A CLYNCH
Dip. Arch. Dip. T. P. A.R.I.B.A.
Architect & Town Planner
14 Huddersfield Road, Ingibirchworth
Sheffield S36 7GF Tel: 01226 766308