


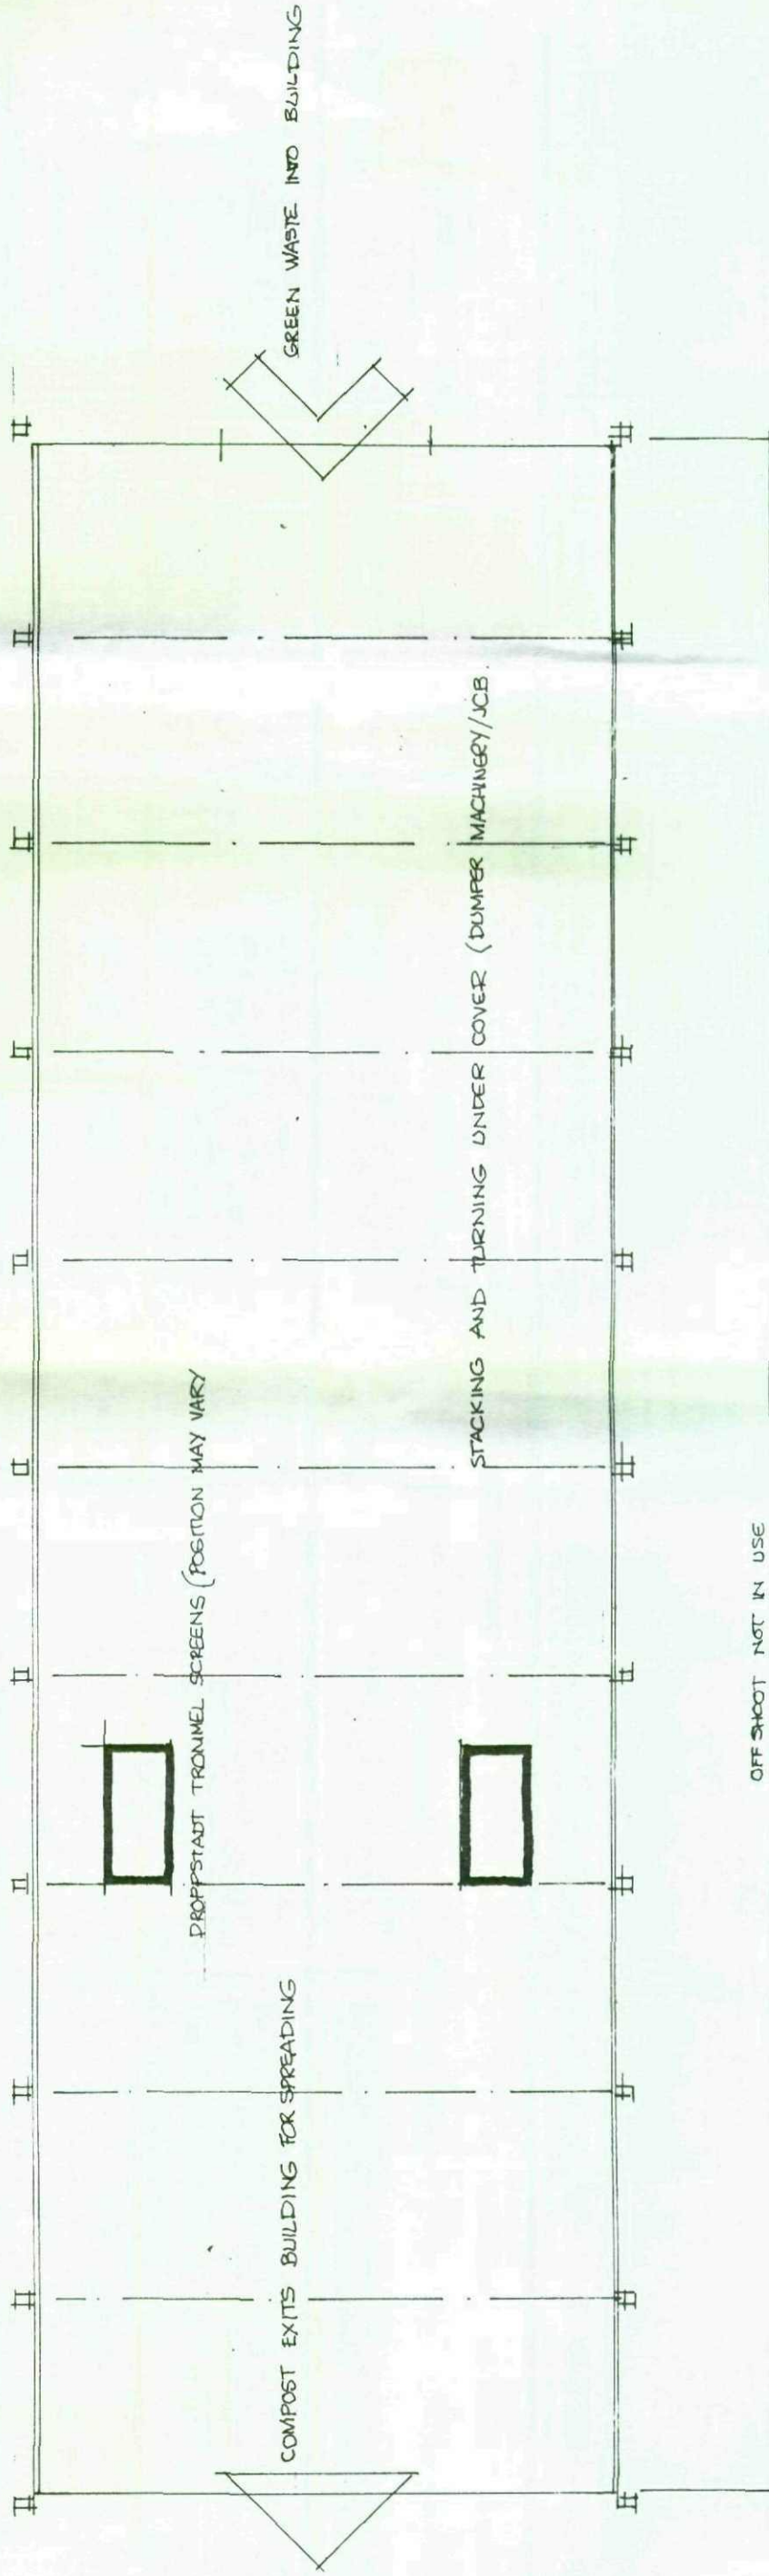

MICHAEL A CLYNCH
 Dip. Arch. Dip. T. P. A.R.I.B.A.
 Architect & Town Planner
 14 Huddersfield Road, Ingbirchworth
 Sheffield S36 7UF Tel: 01226 766308

COMPOSTING SHED FLOOR PLAN 1:200 4/09 DRG A1



P48



MICHAEL A CLYNCH
Dip. Arch. Dip. T. P. A.R.I.B.A.
Architect & Town Planner
14 Huddersfield Road, Ingbythorpe
Sheffield S36 7GF Tel: 01226 766308
LOCATION 1:2500