



ROEBUCK HILL

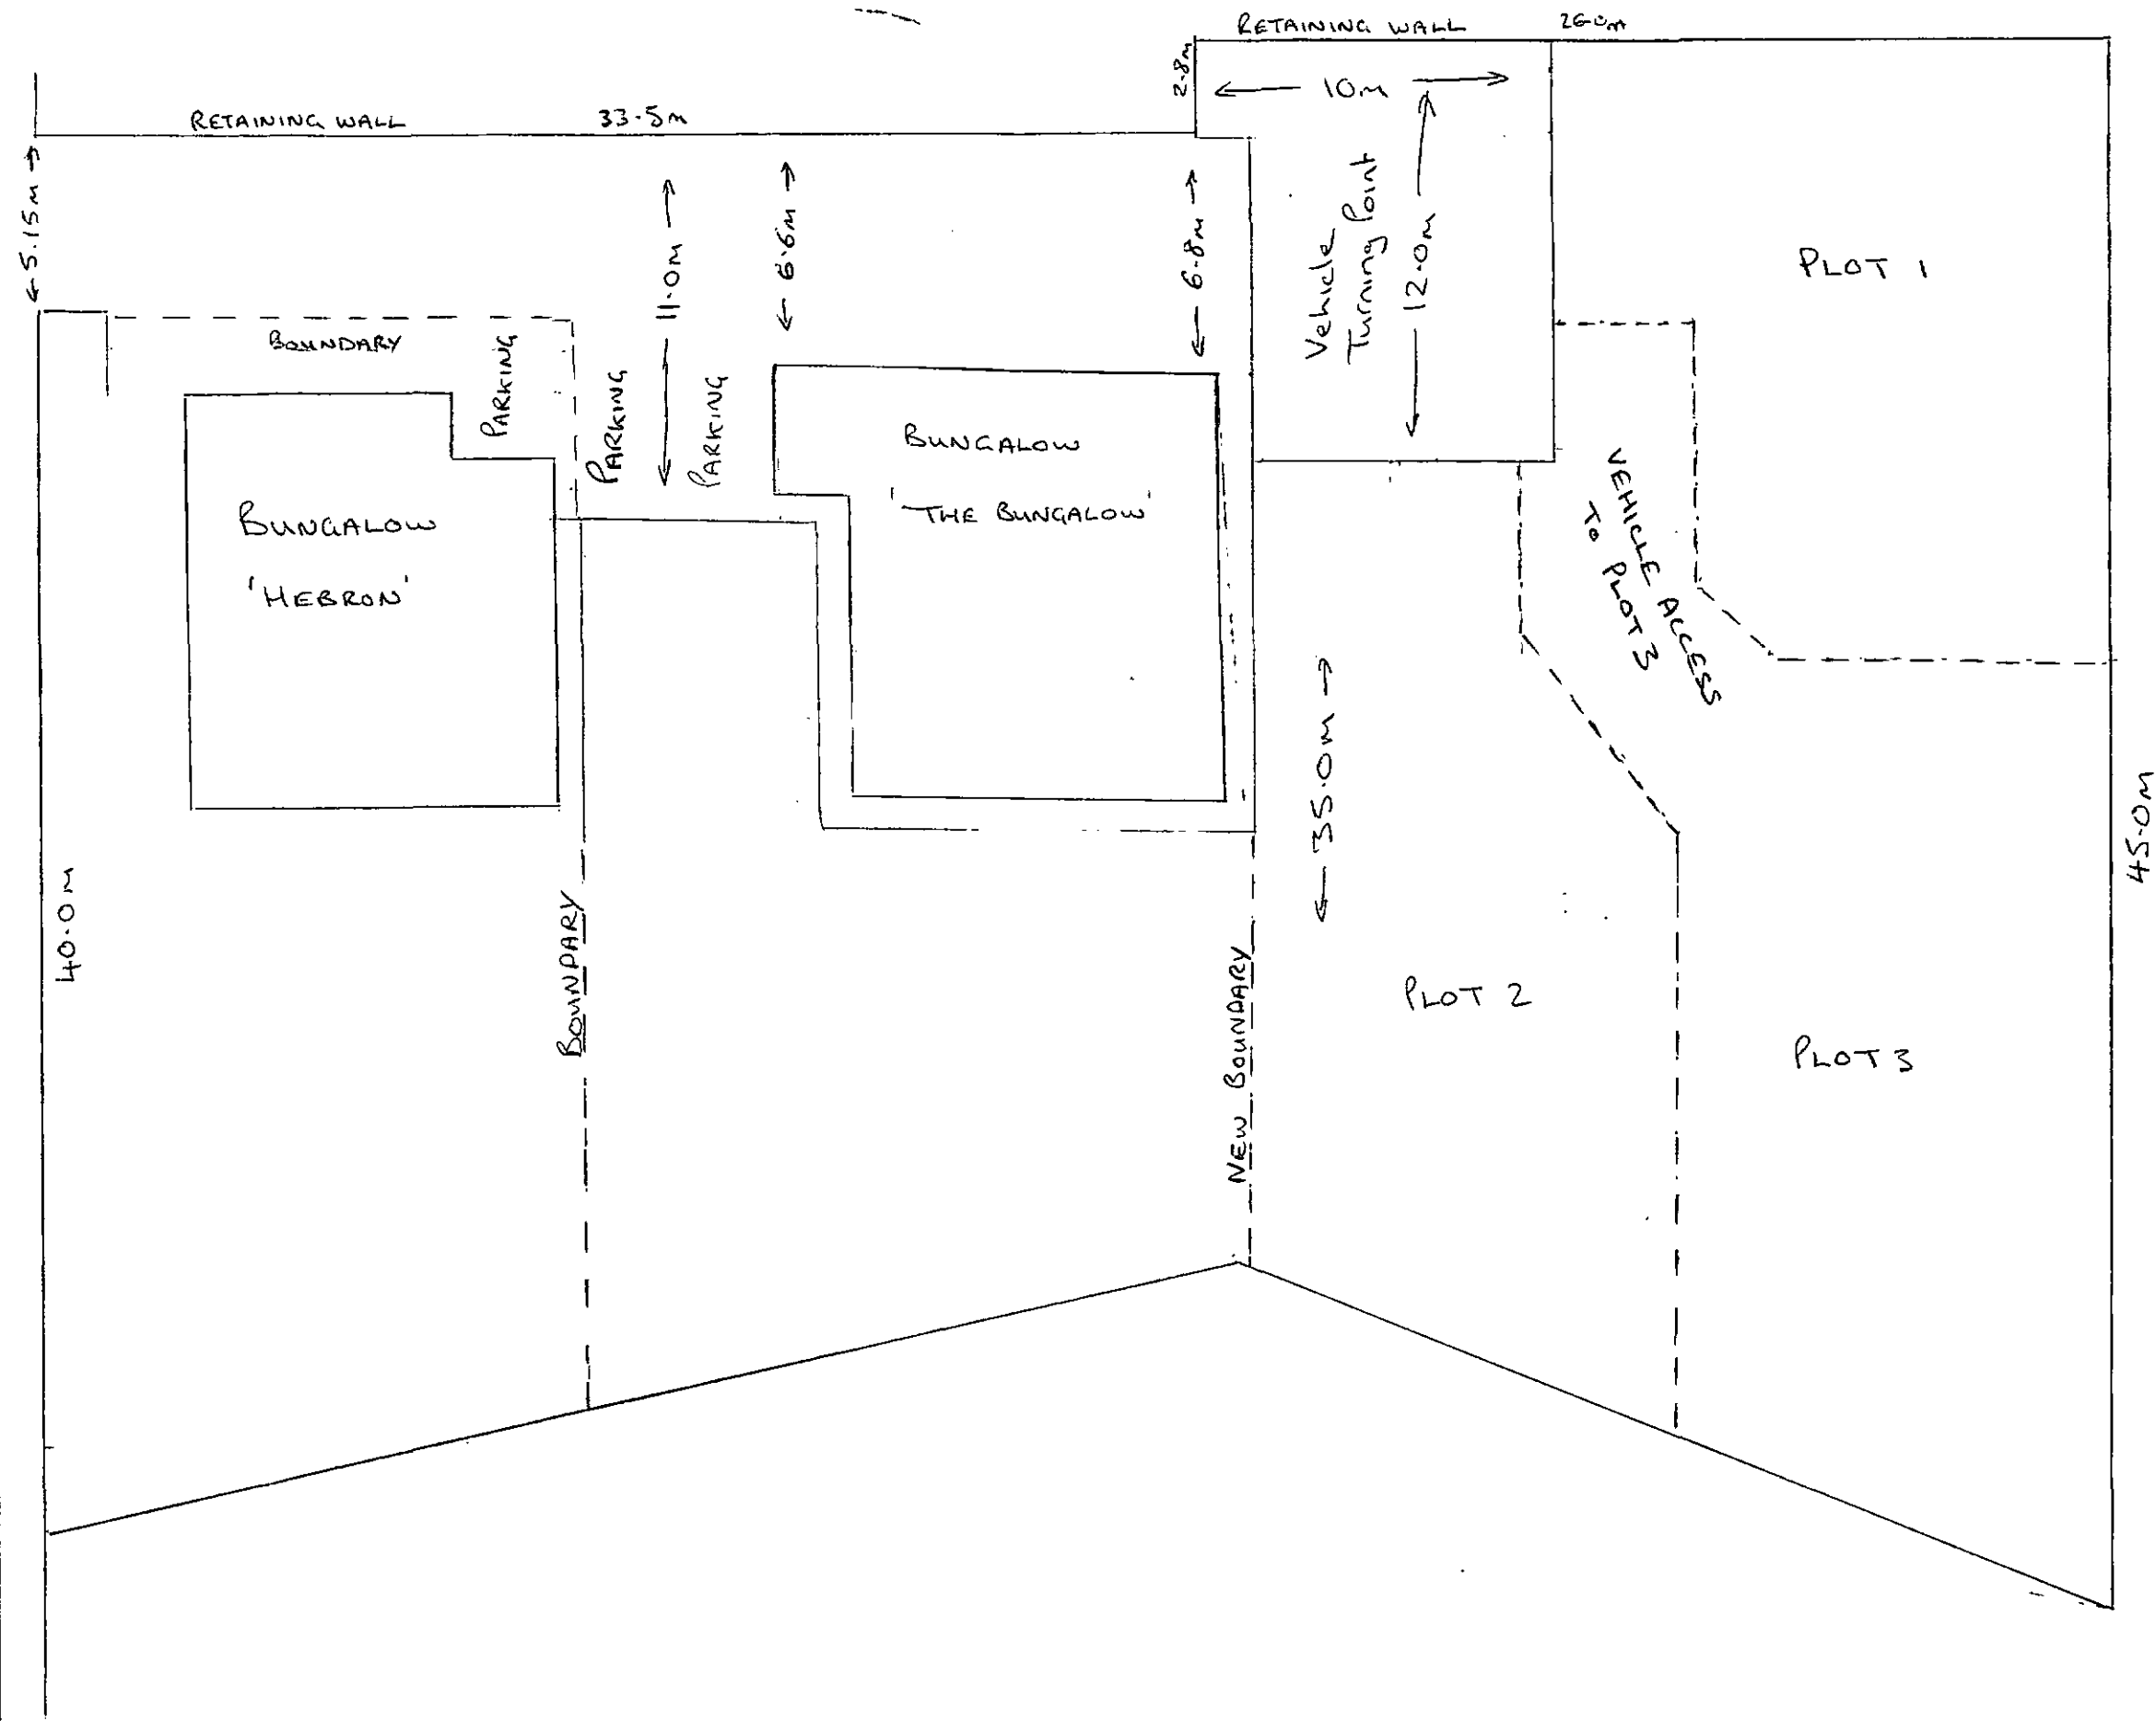

DRAWING No. JE0002
 Date 15th May 2014
 Scale 1:200
 PROPOSED
 PLAN VIEW

ROEBUCK HILL

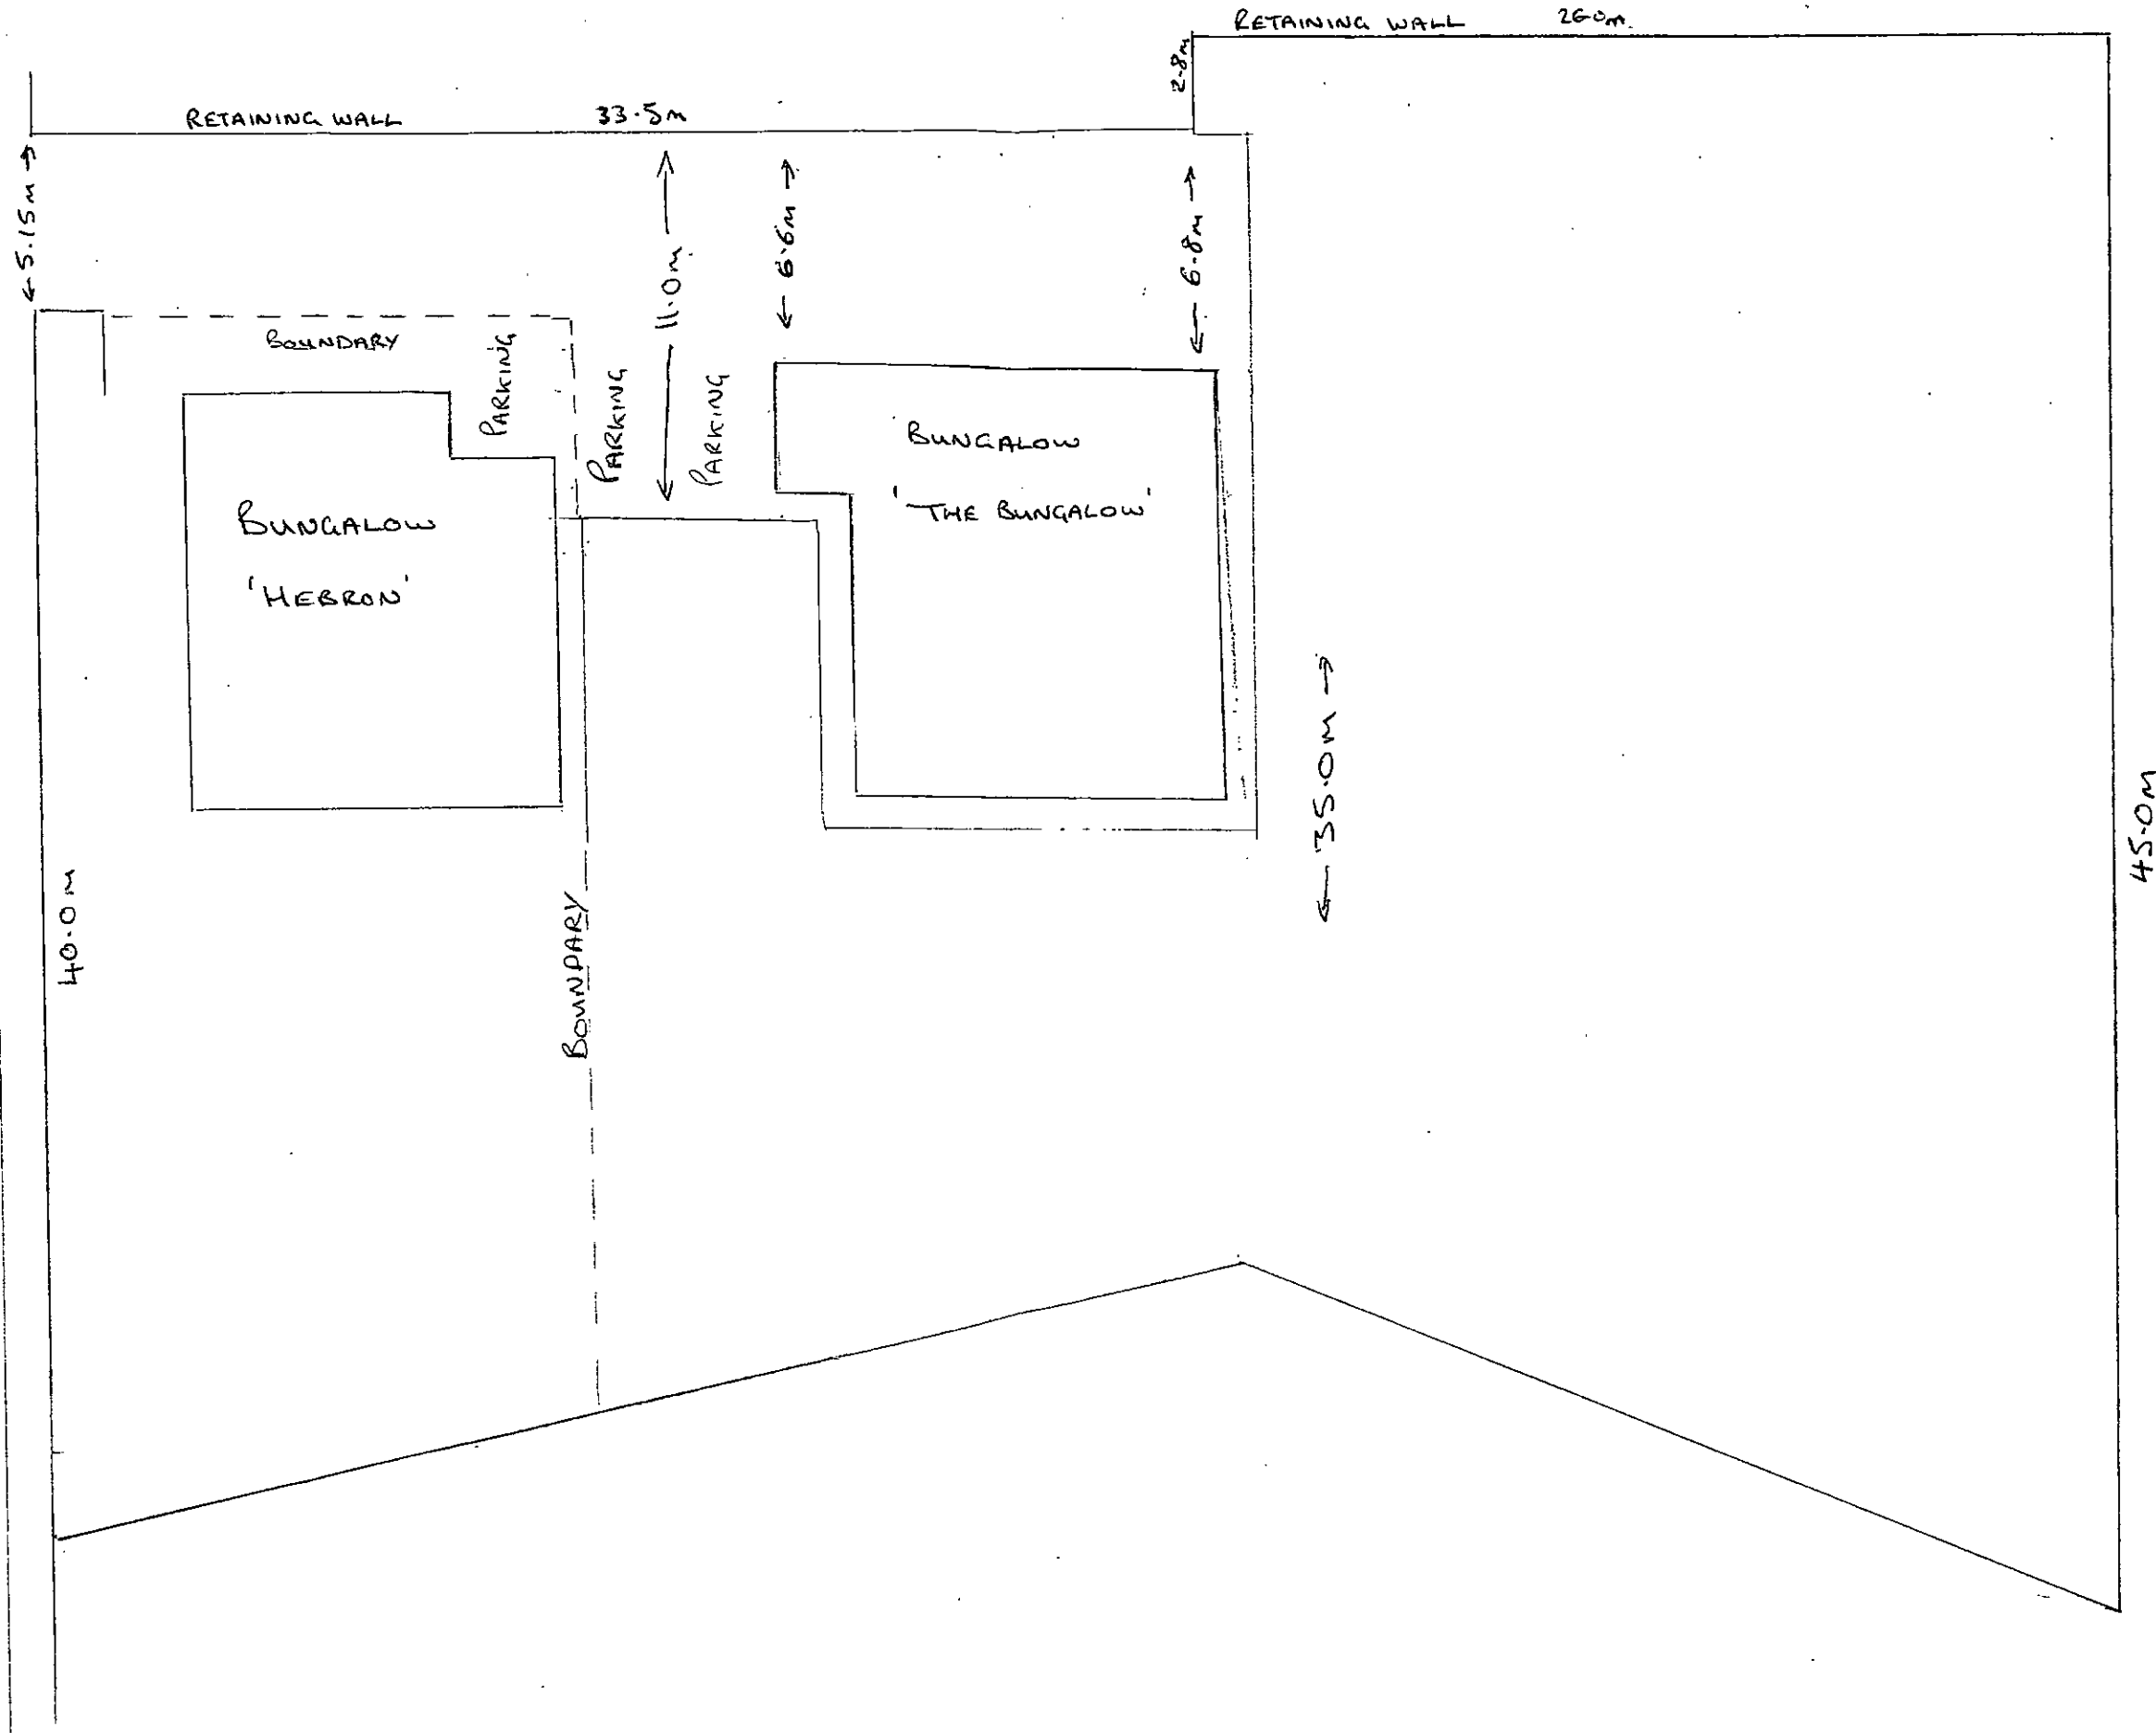

DRAWING No. JE0001
Date 15th May 2014
Scale 1:200
EXISTING
PLAN VIEW

