




Ground Floor Layout

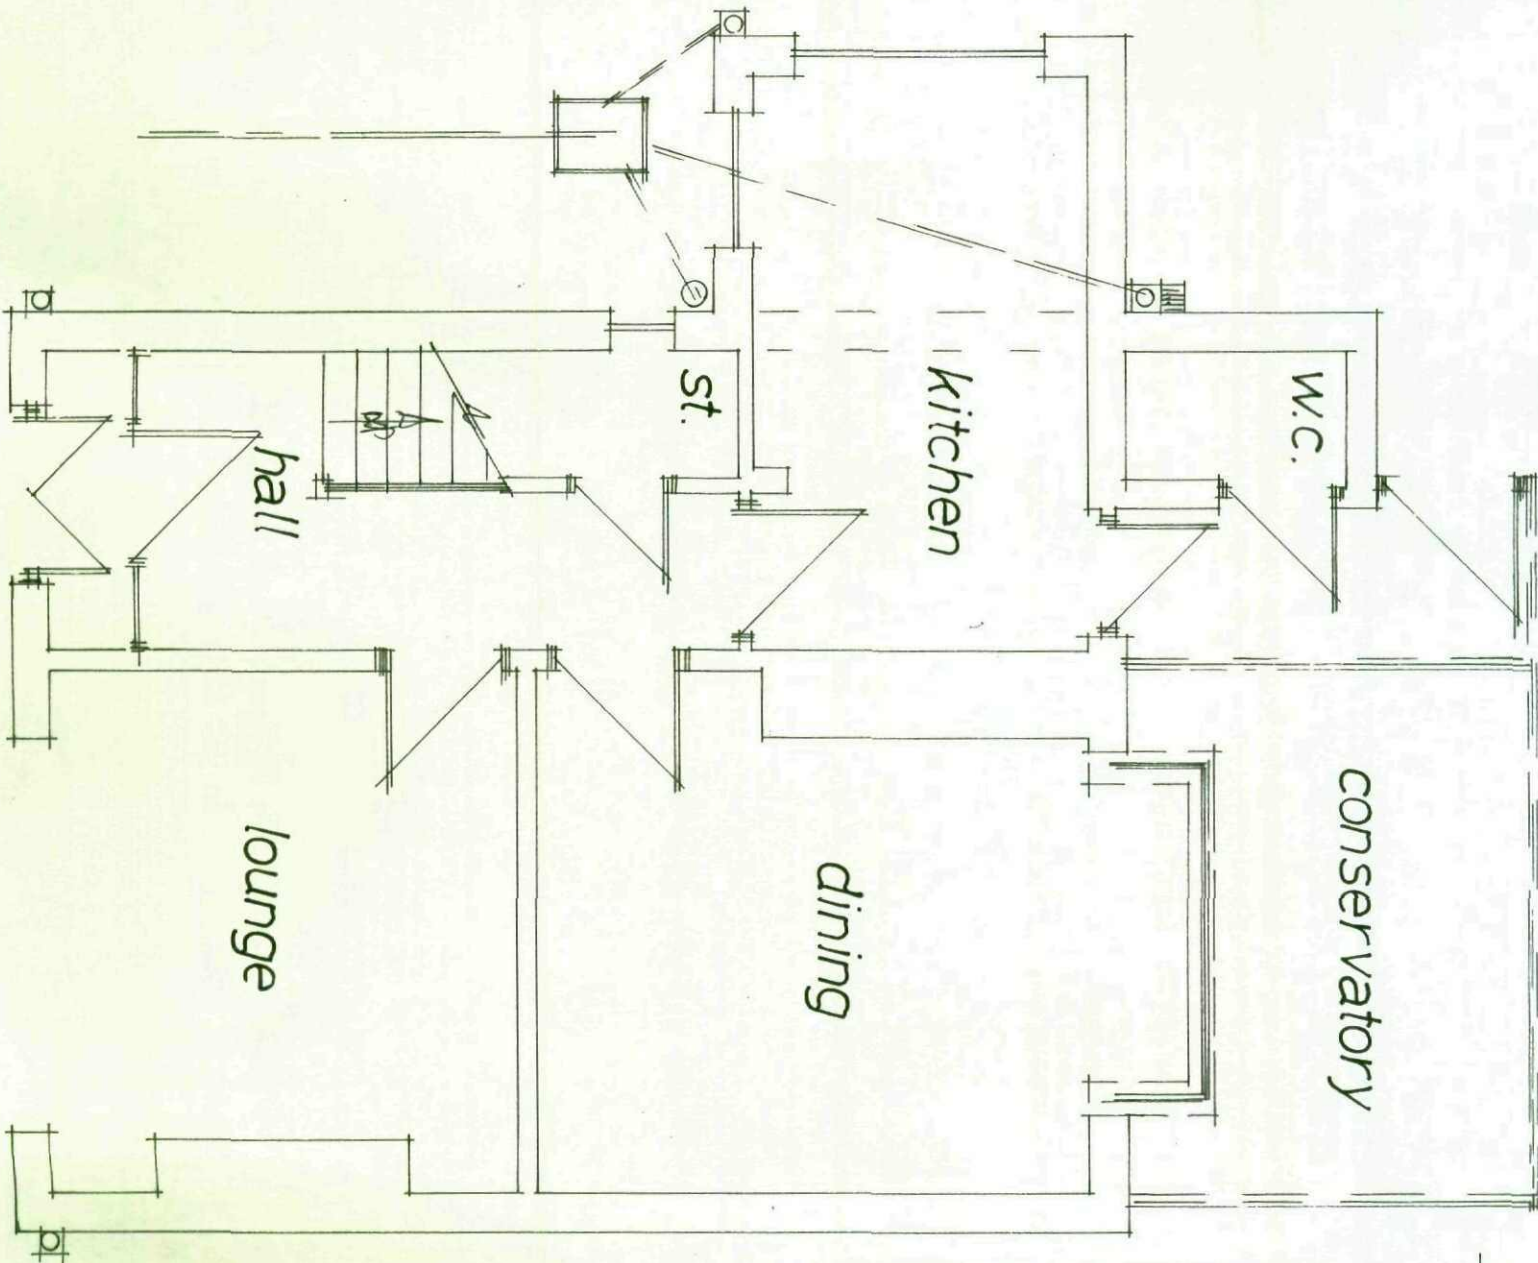


Elevations

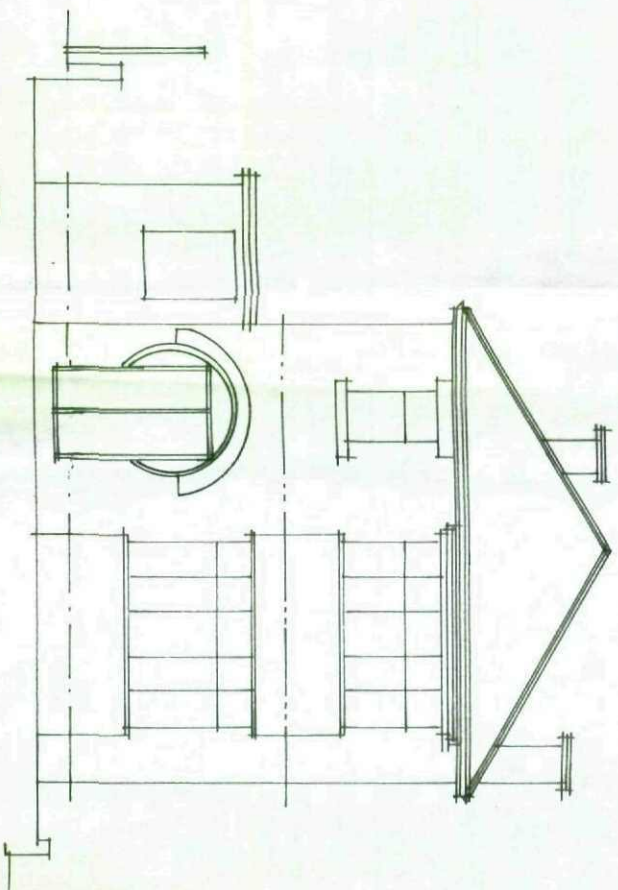


Front

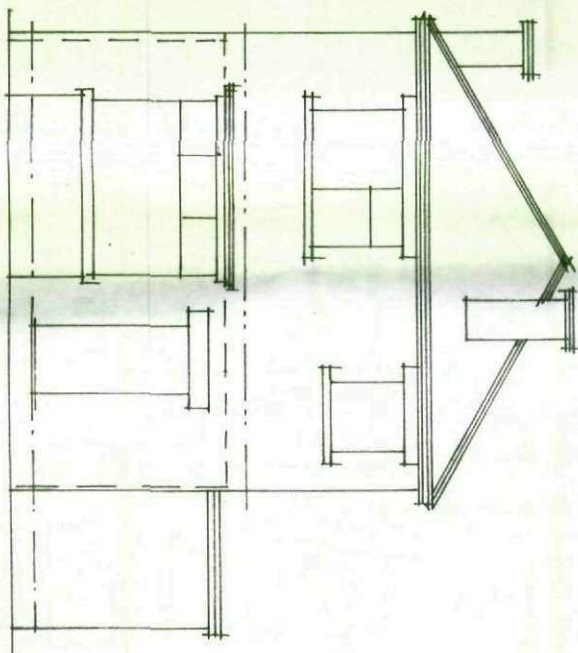

Rear

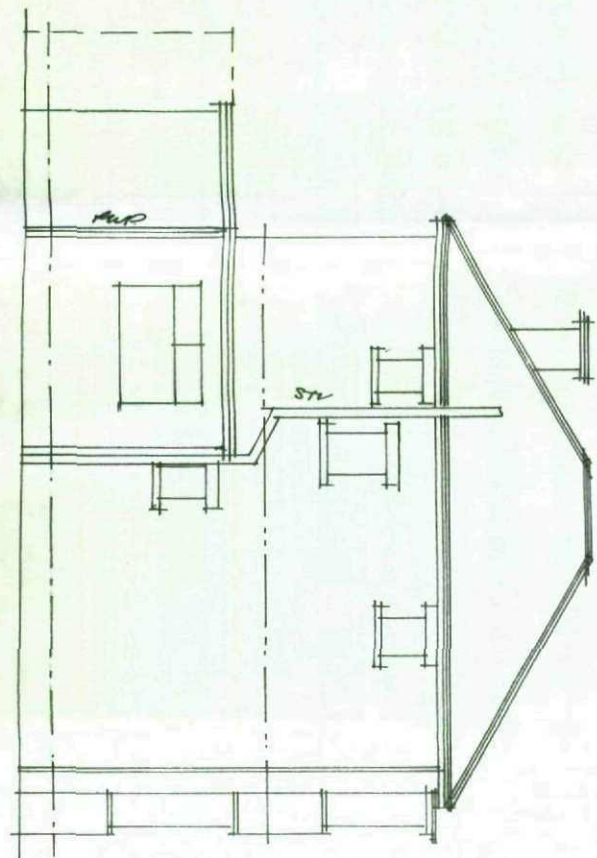

Side

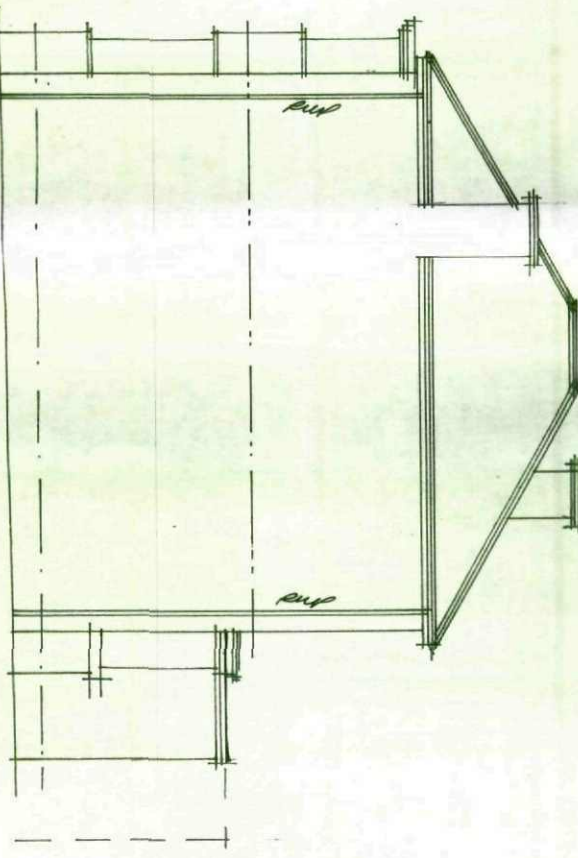

Side

Rev	Notes	Date

Garry Greetham Associates Ltd

Residential Design Consultant

Westwood House
18 Carr Lane
Tannersley

Barnsley S75 3BE
Tel(01226)746573

PROJECT Extension to Rear

CLIENT Mr. & Mrs. S. Walker

TITLE Property as Existing

ADDRESS 94 Hunningley Lane,
Stairfoot, Barnsley. S70 3DT


DRAWN BY 999

SCALE 1:50; 1:100 DATE Jul.09



DRAWING No 607-01 REV

Member of the Chartered Institute
of Architectural Technologists

Elevations

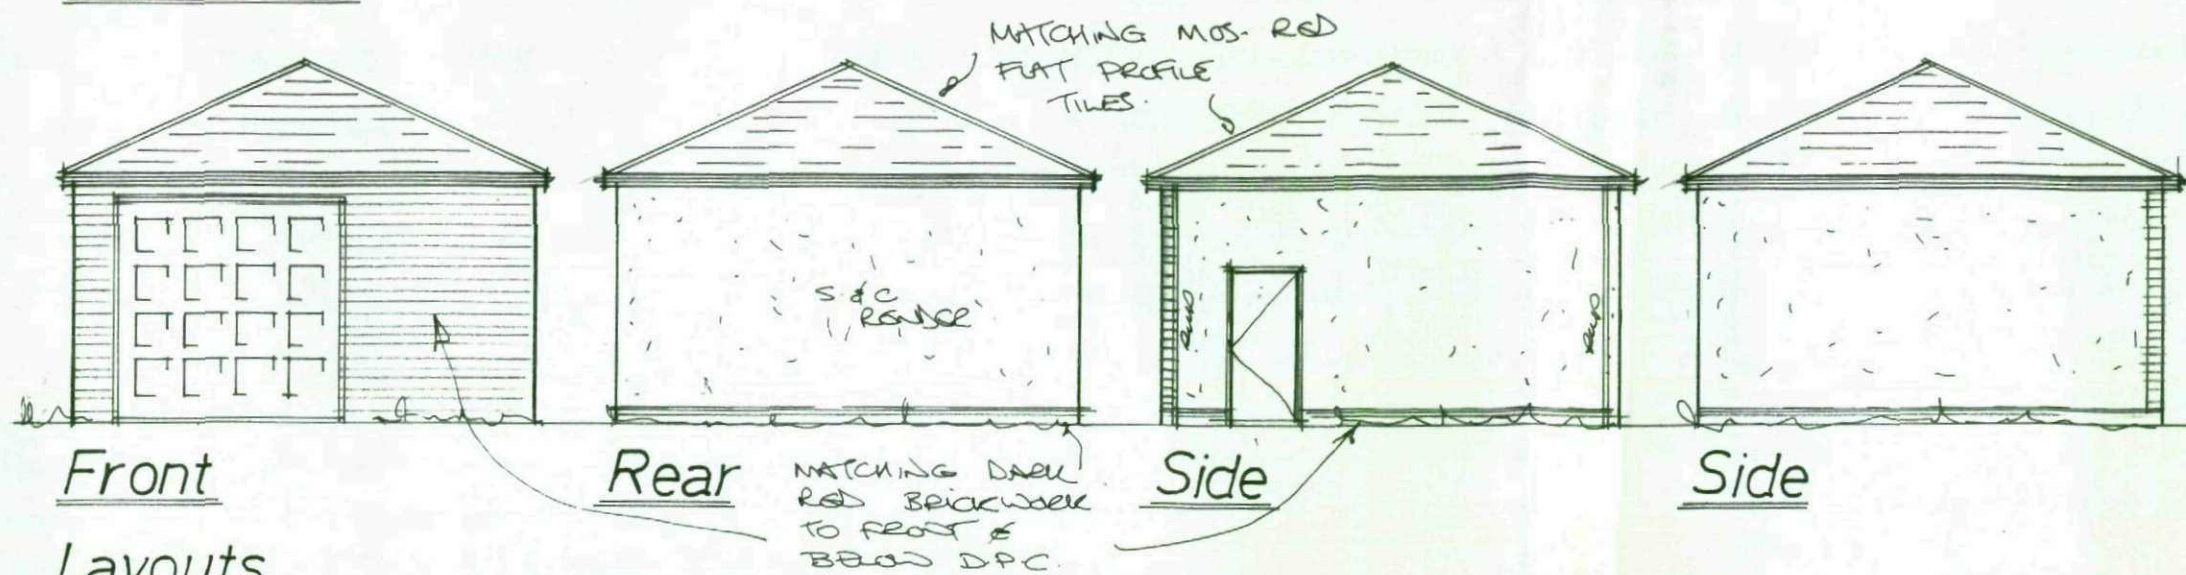

Layouts

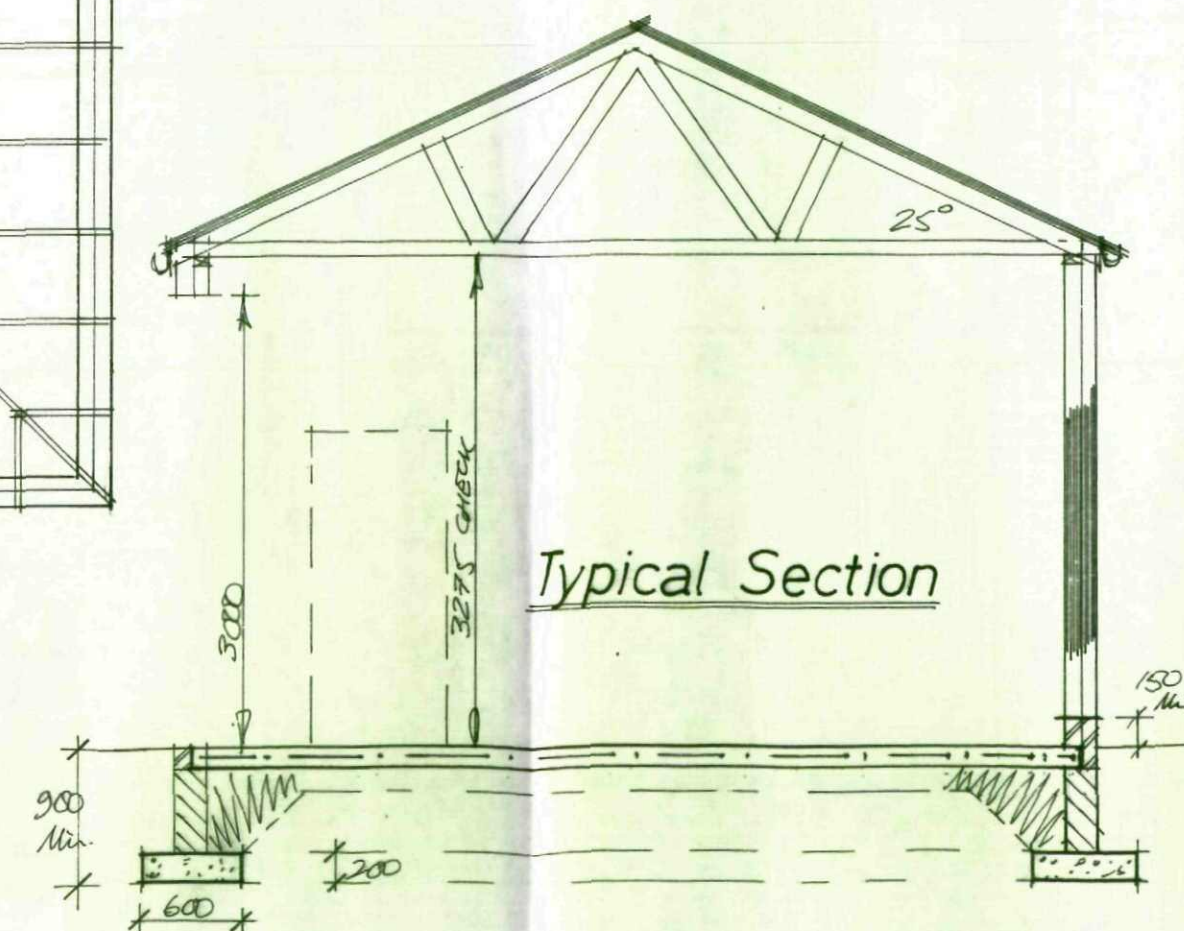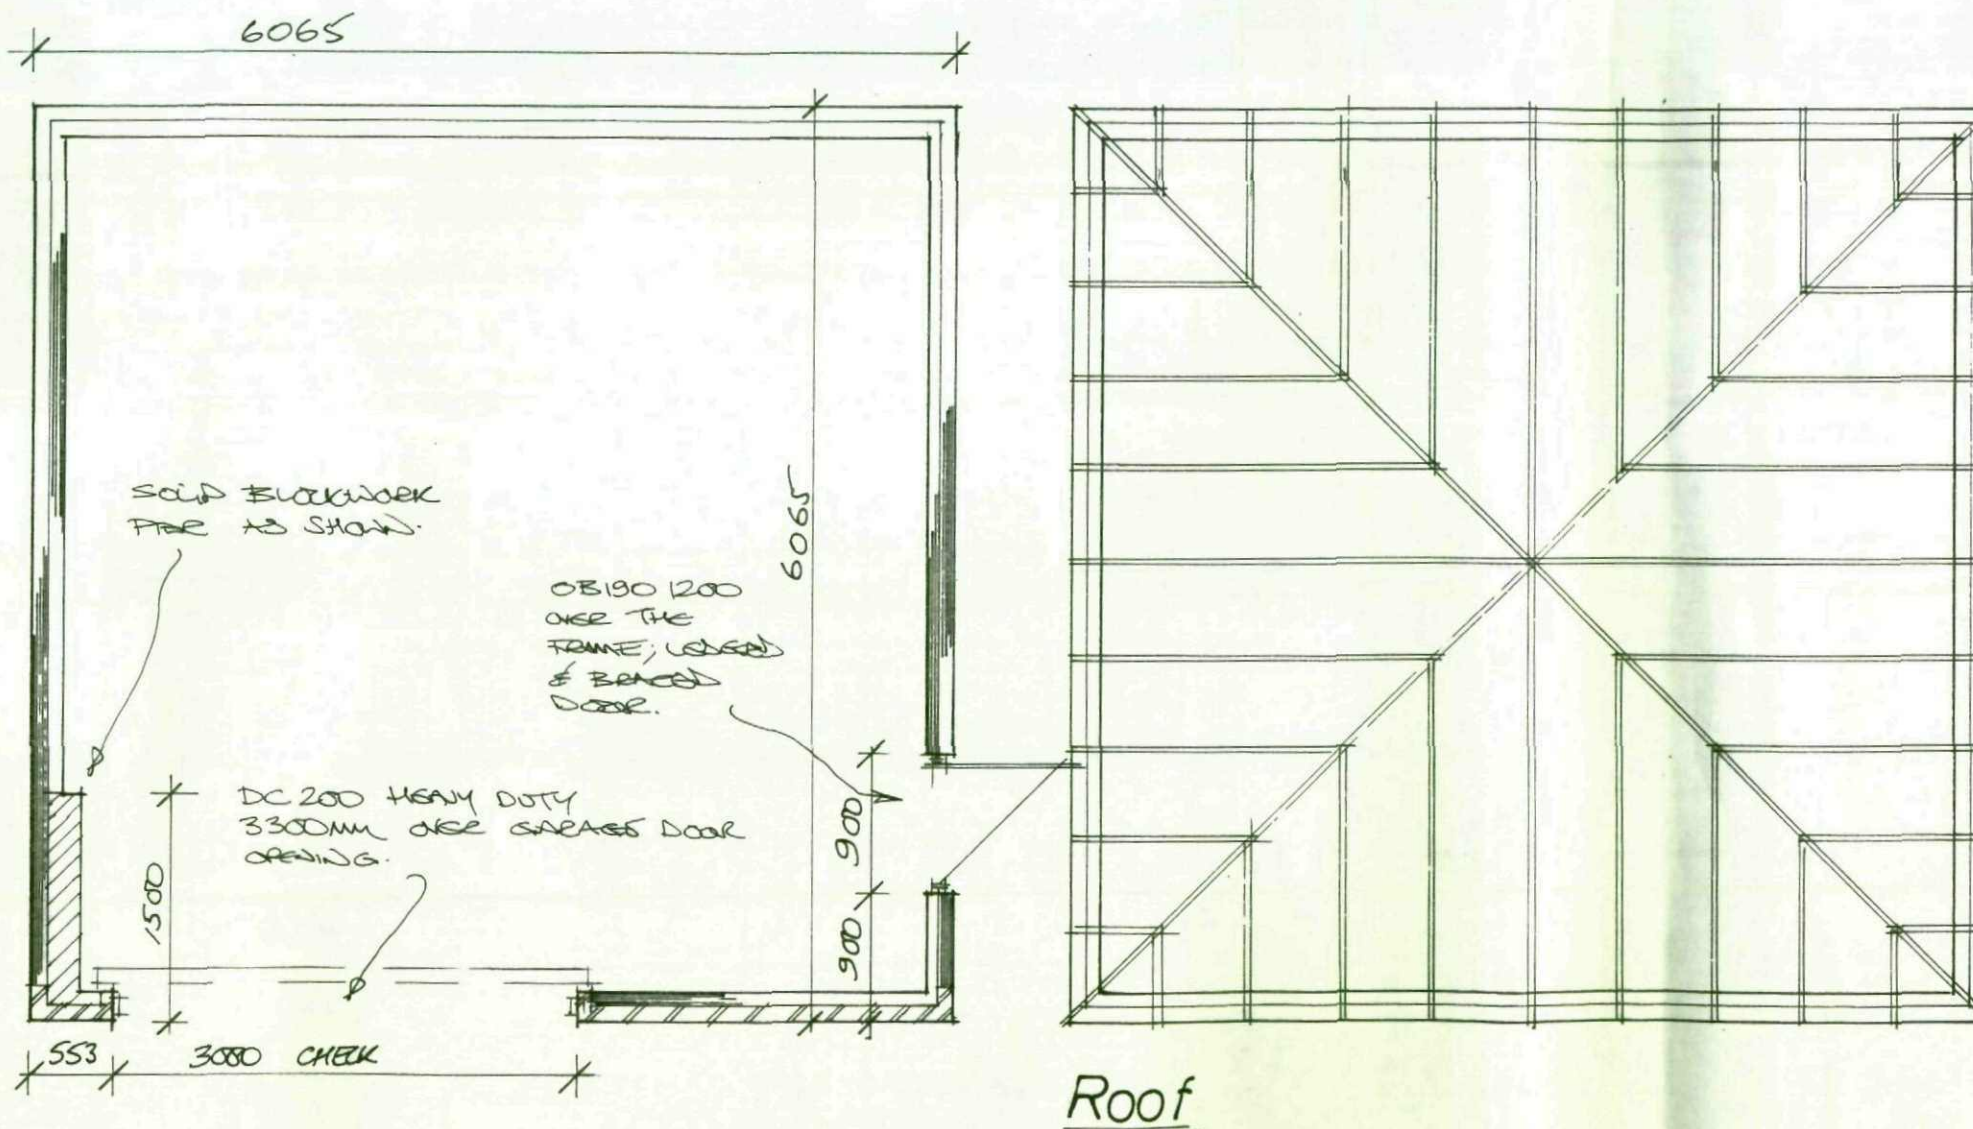

Rev	Notes	Date

Garry Greetham Associates Ltd
 Residential Design Consultant
 Westwood House
 18 Carr Lane
 Tankersley
 Barnsley S75 3BE
 Tel(01226)746573

PROJECT	Extension to Rear
CLIENT	Mr. & Mrs. S. Walker
TITLE	Detached Garage
ADDRESS	94 Hunningley Lane, Stairfoot, Barnsley. S70 3DT
DRAWN BY	ggg
SCALE	1:50; 1:100 DATE Jul.09
DRAWING No	607-04 REV
Member of the Chartered Institute of Architectural Technologists	