
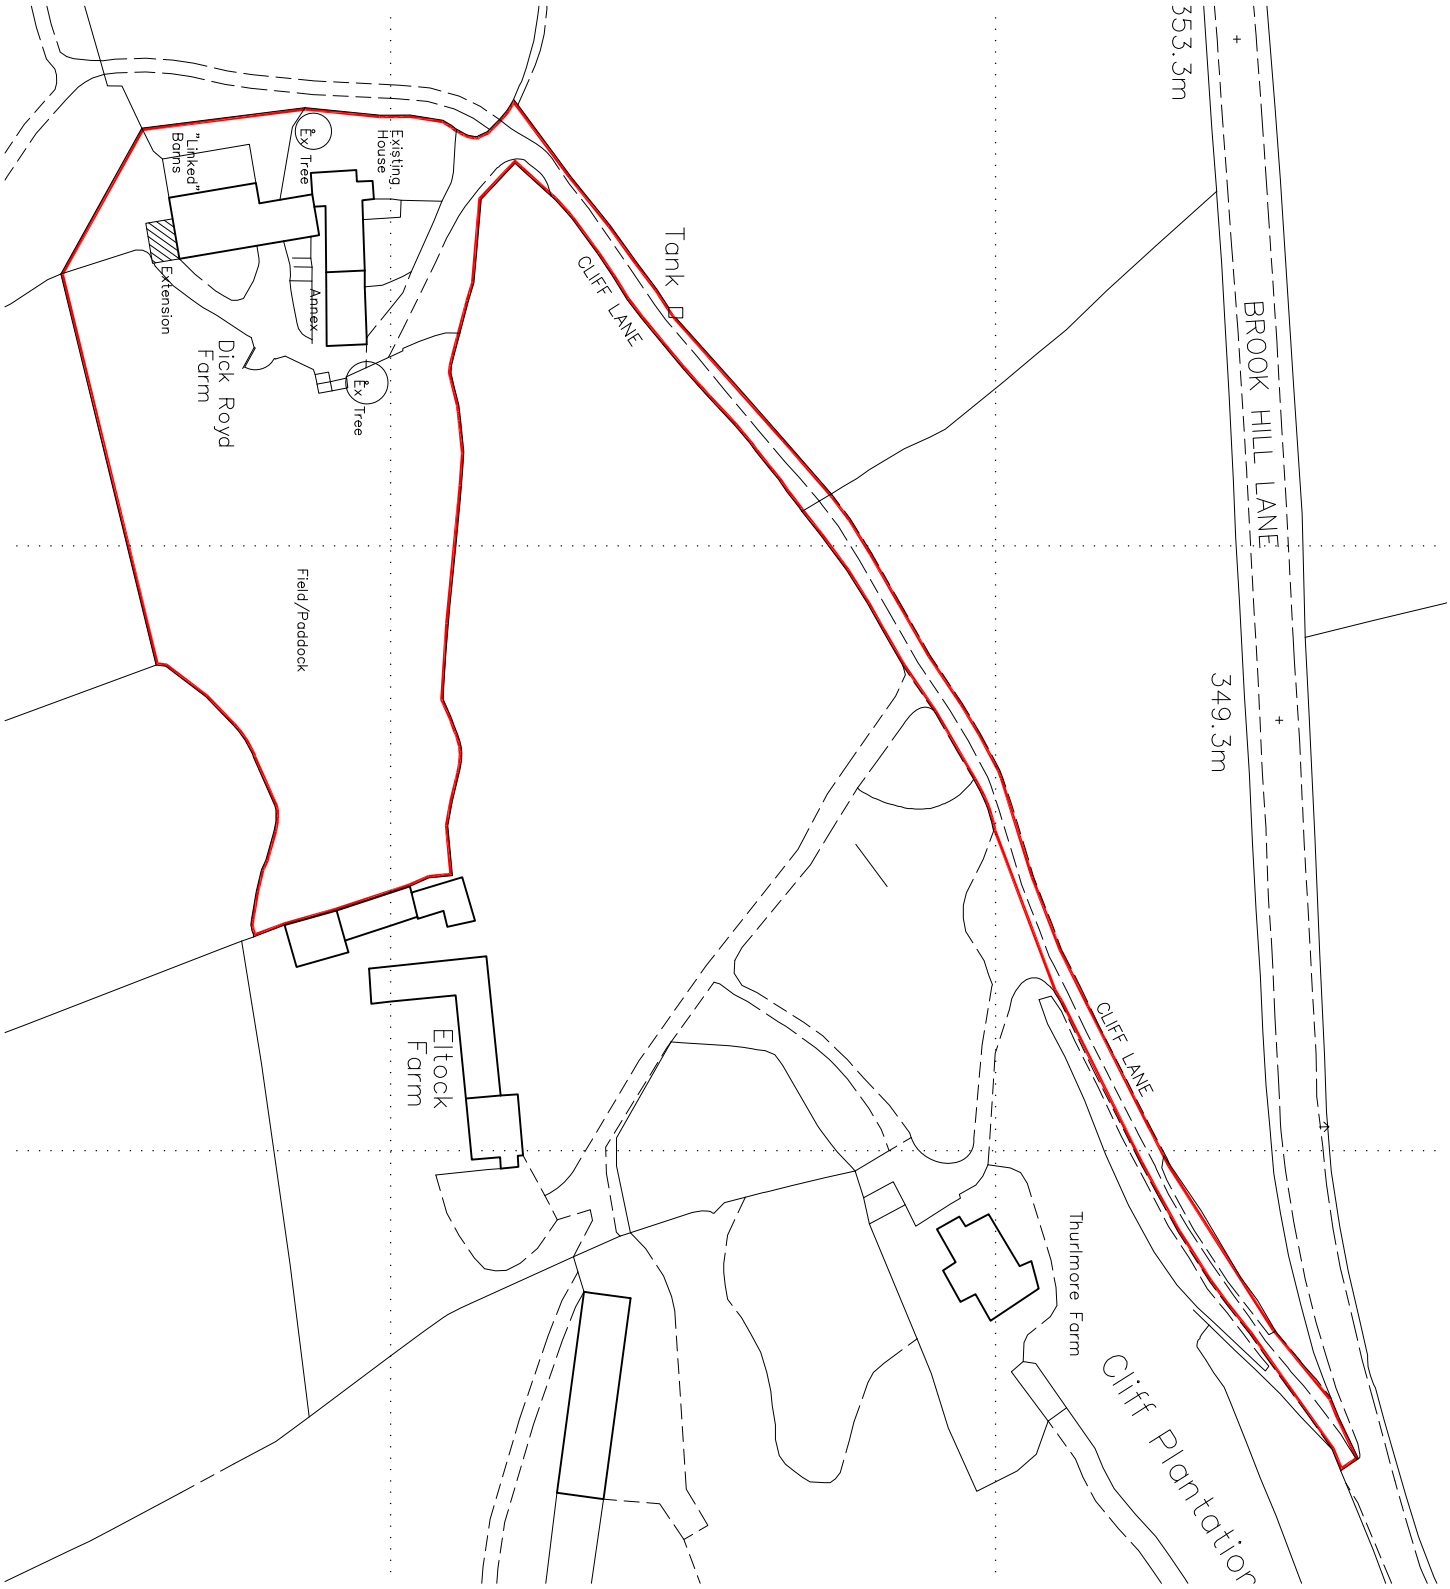


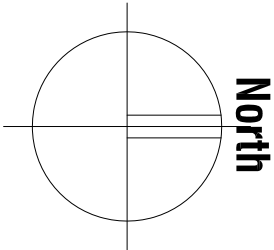

DICK ROYD FARM, CLIFF LANE,
OFF BROOK HILL LANE, CARLECOTES,
SHEFFIELD, S36 4TG.

SITE LOCATION PLAN

0 cm	2 cm	4 cm	6 cm	8 cm	10 cm	12 cm	14 cm	16 cm	18 cm	20 cm
Ref: 202008										
Dwg No: 04										
Scale: 1:1250 @ A3										
Date: OCT 2020										
This drawing and the copyright is the Architectural Company's property and maybe used or reproduced only by agreement. All Dimensions in Millimetres unless specified otherwise and subject to verification on site.										