REFUSE VEHICLE ENTRY

MEDIUM SIZED 3 AXLE REFUSE VEHICLE:

WIDTH: 2450mm
LENGTH: 9010mm
W/W RADIUS: 9233mm.

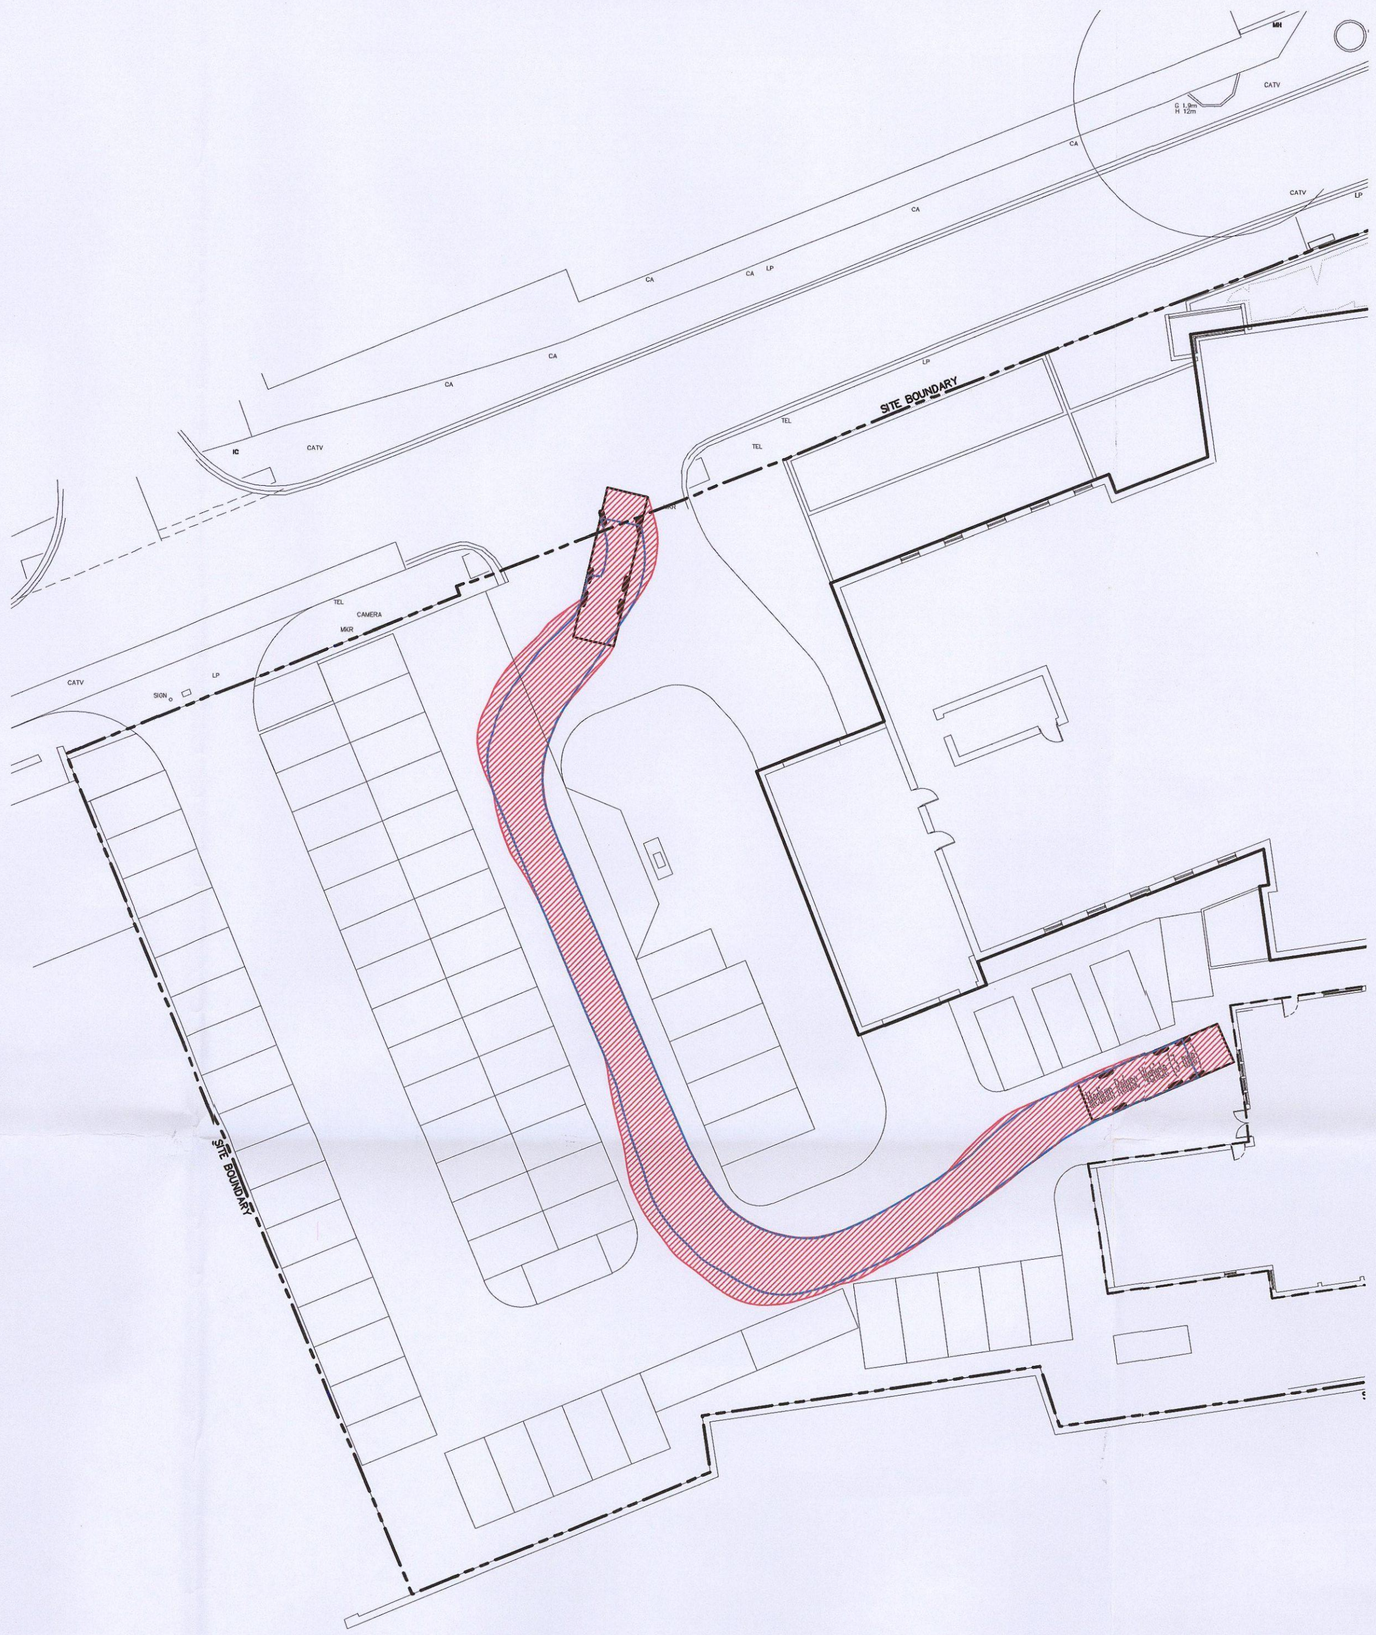

REFUSE VEHICLE EXIT

MEDIUM SIZED 3 AXLE REFUSE VEHICLE:

WIDTH: 2450mm
LENGTH: 9010mm
W/W RADIUS: 9233mm.

BJB CORPORATE MAIL ROOM
25 SEP 2014
Received by: ORIGINAL COPY

© THIS DRAWING IS THE PROPERTY OF BJB CONSULTING LLP AND MUST NOT BE COPIED OR OTHERWISE REPRODUCED WITHOUT THE EXPRESS WRITTEN PERMISSION OF THE COMPANY.

REV	DATE	AMENDMENT	BY
A	15.09.14	PLANNING DRAWING	MKJW

CLIENT:

WILLMOTT DIXON CONSTRUCTION

BJB Consulting LLP
Civil/Structural Engineers, Development Consultants, Project Managers.
Head Office
Unit 7, Calder Close, Calder Park, Wakefield, West Yorkshire, WF4 3BA.
Tel: 0845 0230 323
E-mail: mail@bjbconsult.co.uk - www.bjbconsult.co.uk
Birmingham Office
One Victoria Square, Birmingham, B1 1BD.
Tel: 0845 0230 324
London Office
Liberty House, 222 Regent Street, London, W1B 5TR.
Tel: 0845 0230 325

PROJECT:

BARNSLEY CUSTODY SUITE

TITLE:

REFUSE VEHICLE TRACKING

DATE:	SCALE:	DRAWN:	MKJW
SEPT 2014	1:250 @ A1	CHECKED:	BJB
PROJECT No. 2126	DRG. No. SK901	REVISION. A	