



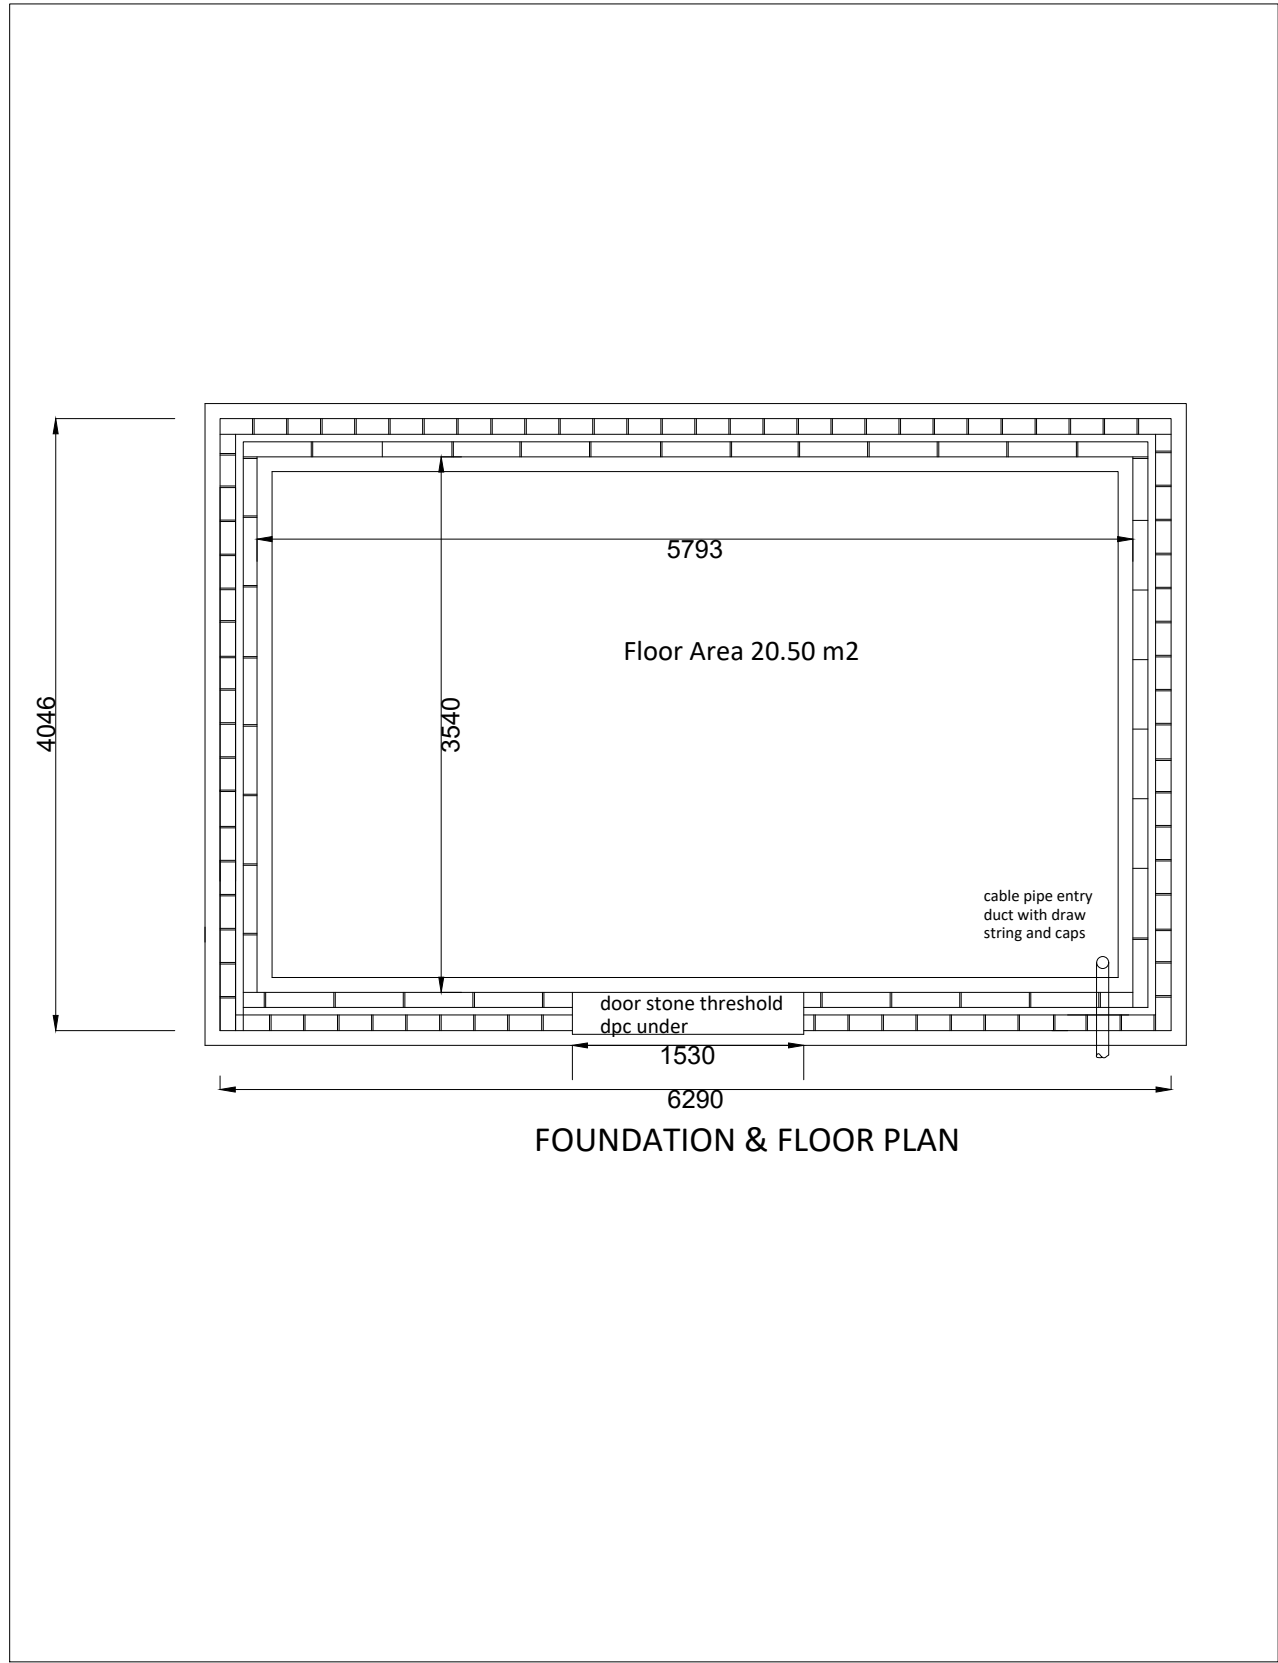

FOUNDATION & FLOOR PLAN

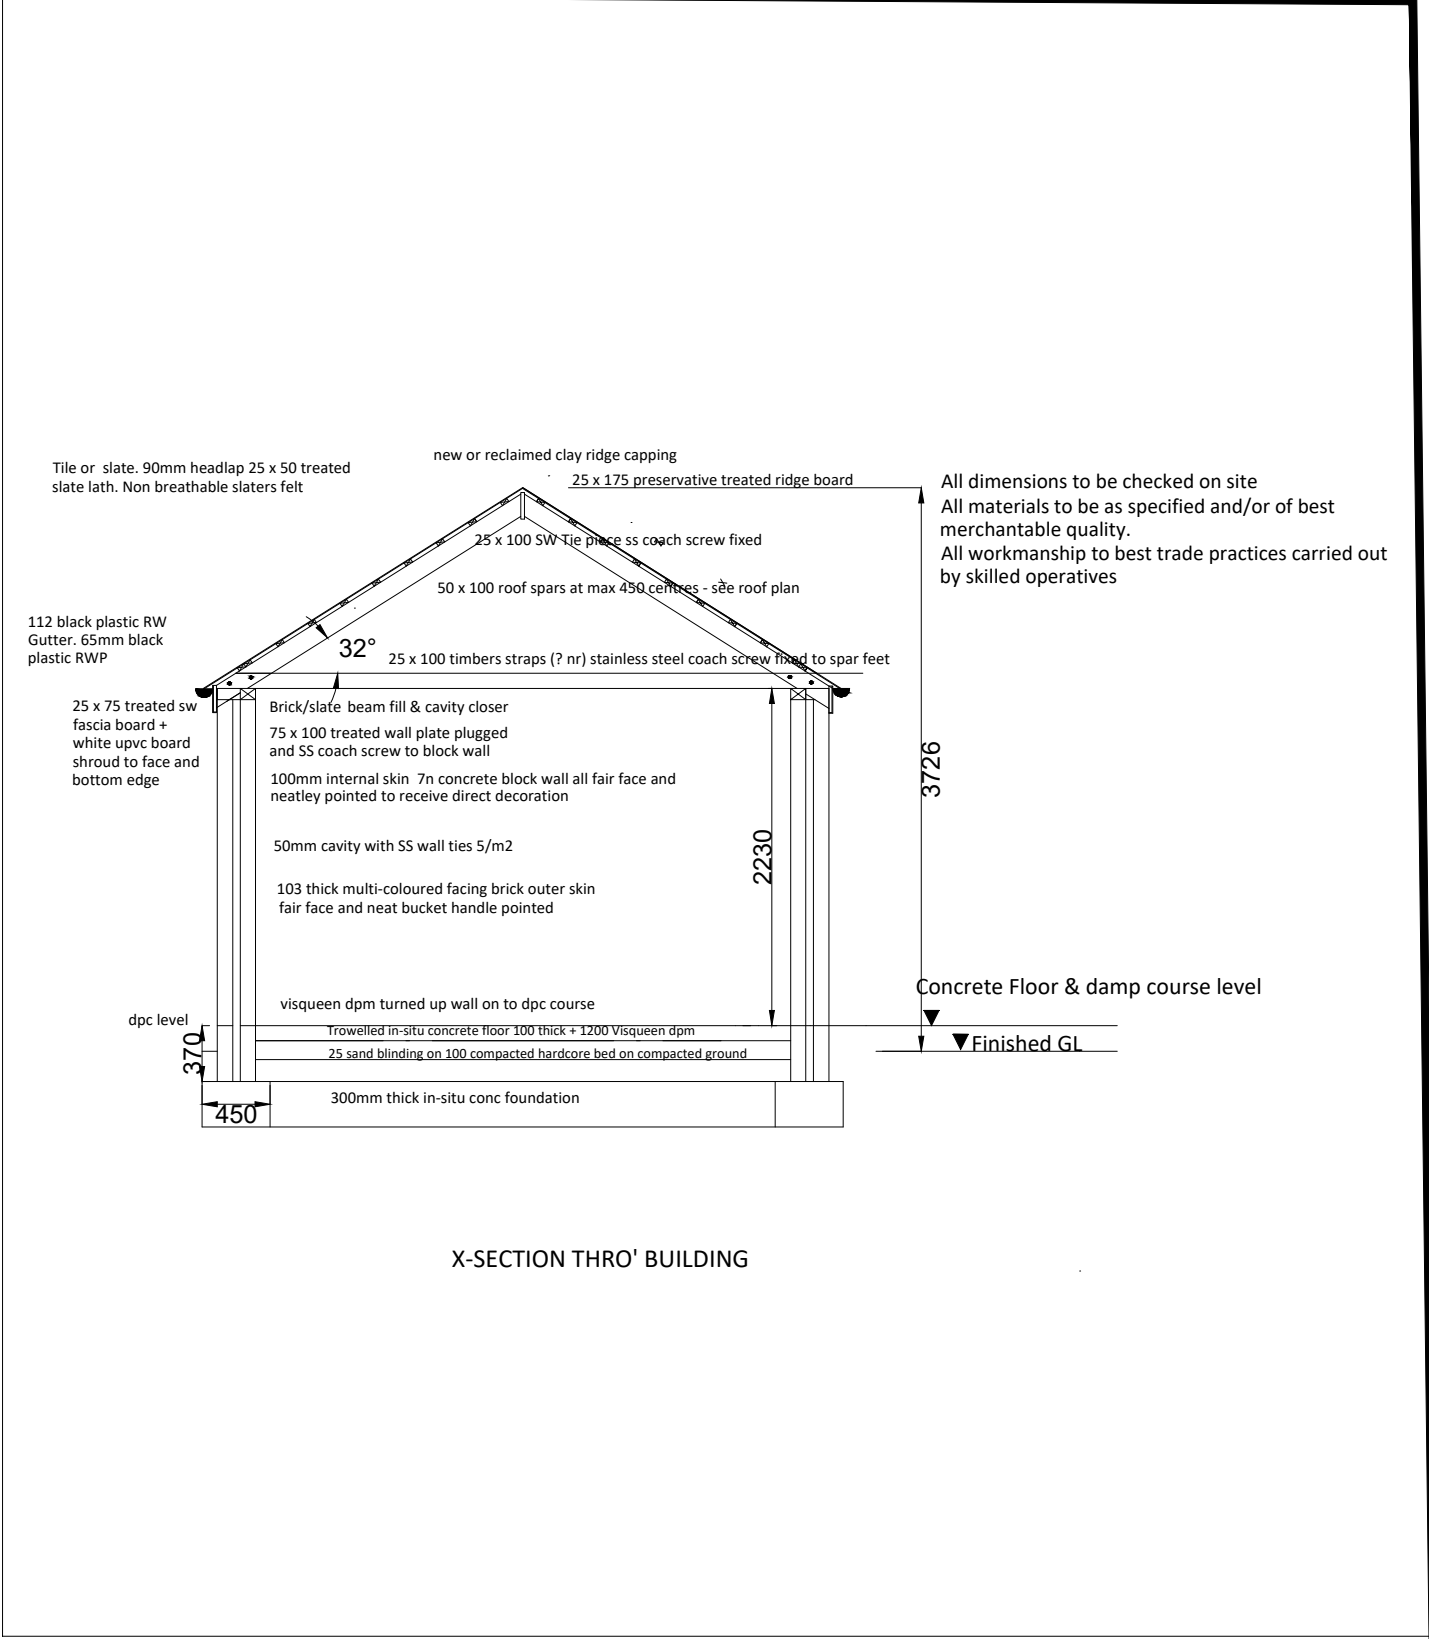

X-SECTION THRO' BUILDING

CLIENT DETAILS		PROJECT	TITLE		REV	DESCRIPTION	DATE	
MR MALCOLM HEPPLESTONE		PROPOSED OUTBUILDING TO REAR OF 12 ALLENDALE ROAD BARNLEY	PROPOSED FLOOR PLAN AND SECTION					
12 ALLENDALE ROAD BARNLEY								
		REFERENCE	SCALE	1 : 5 0 @ a 3				
		2 0 - 0 2 - 0 1 0 - 0 1	DATE	0 4 . 0 8 . 2 0				