




Key



Site Location  
(SE 4053 0416)

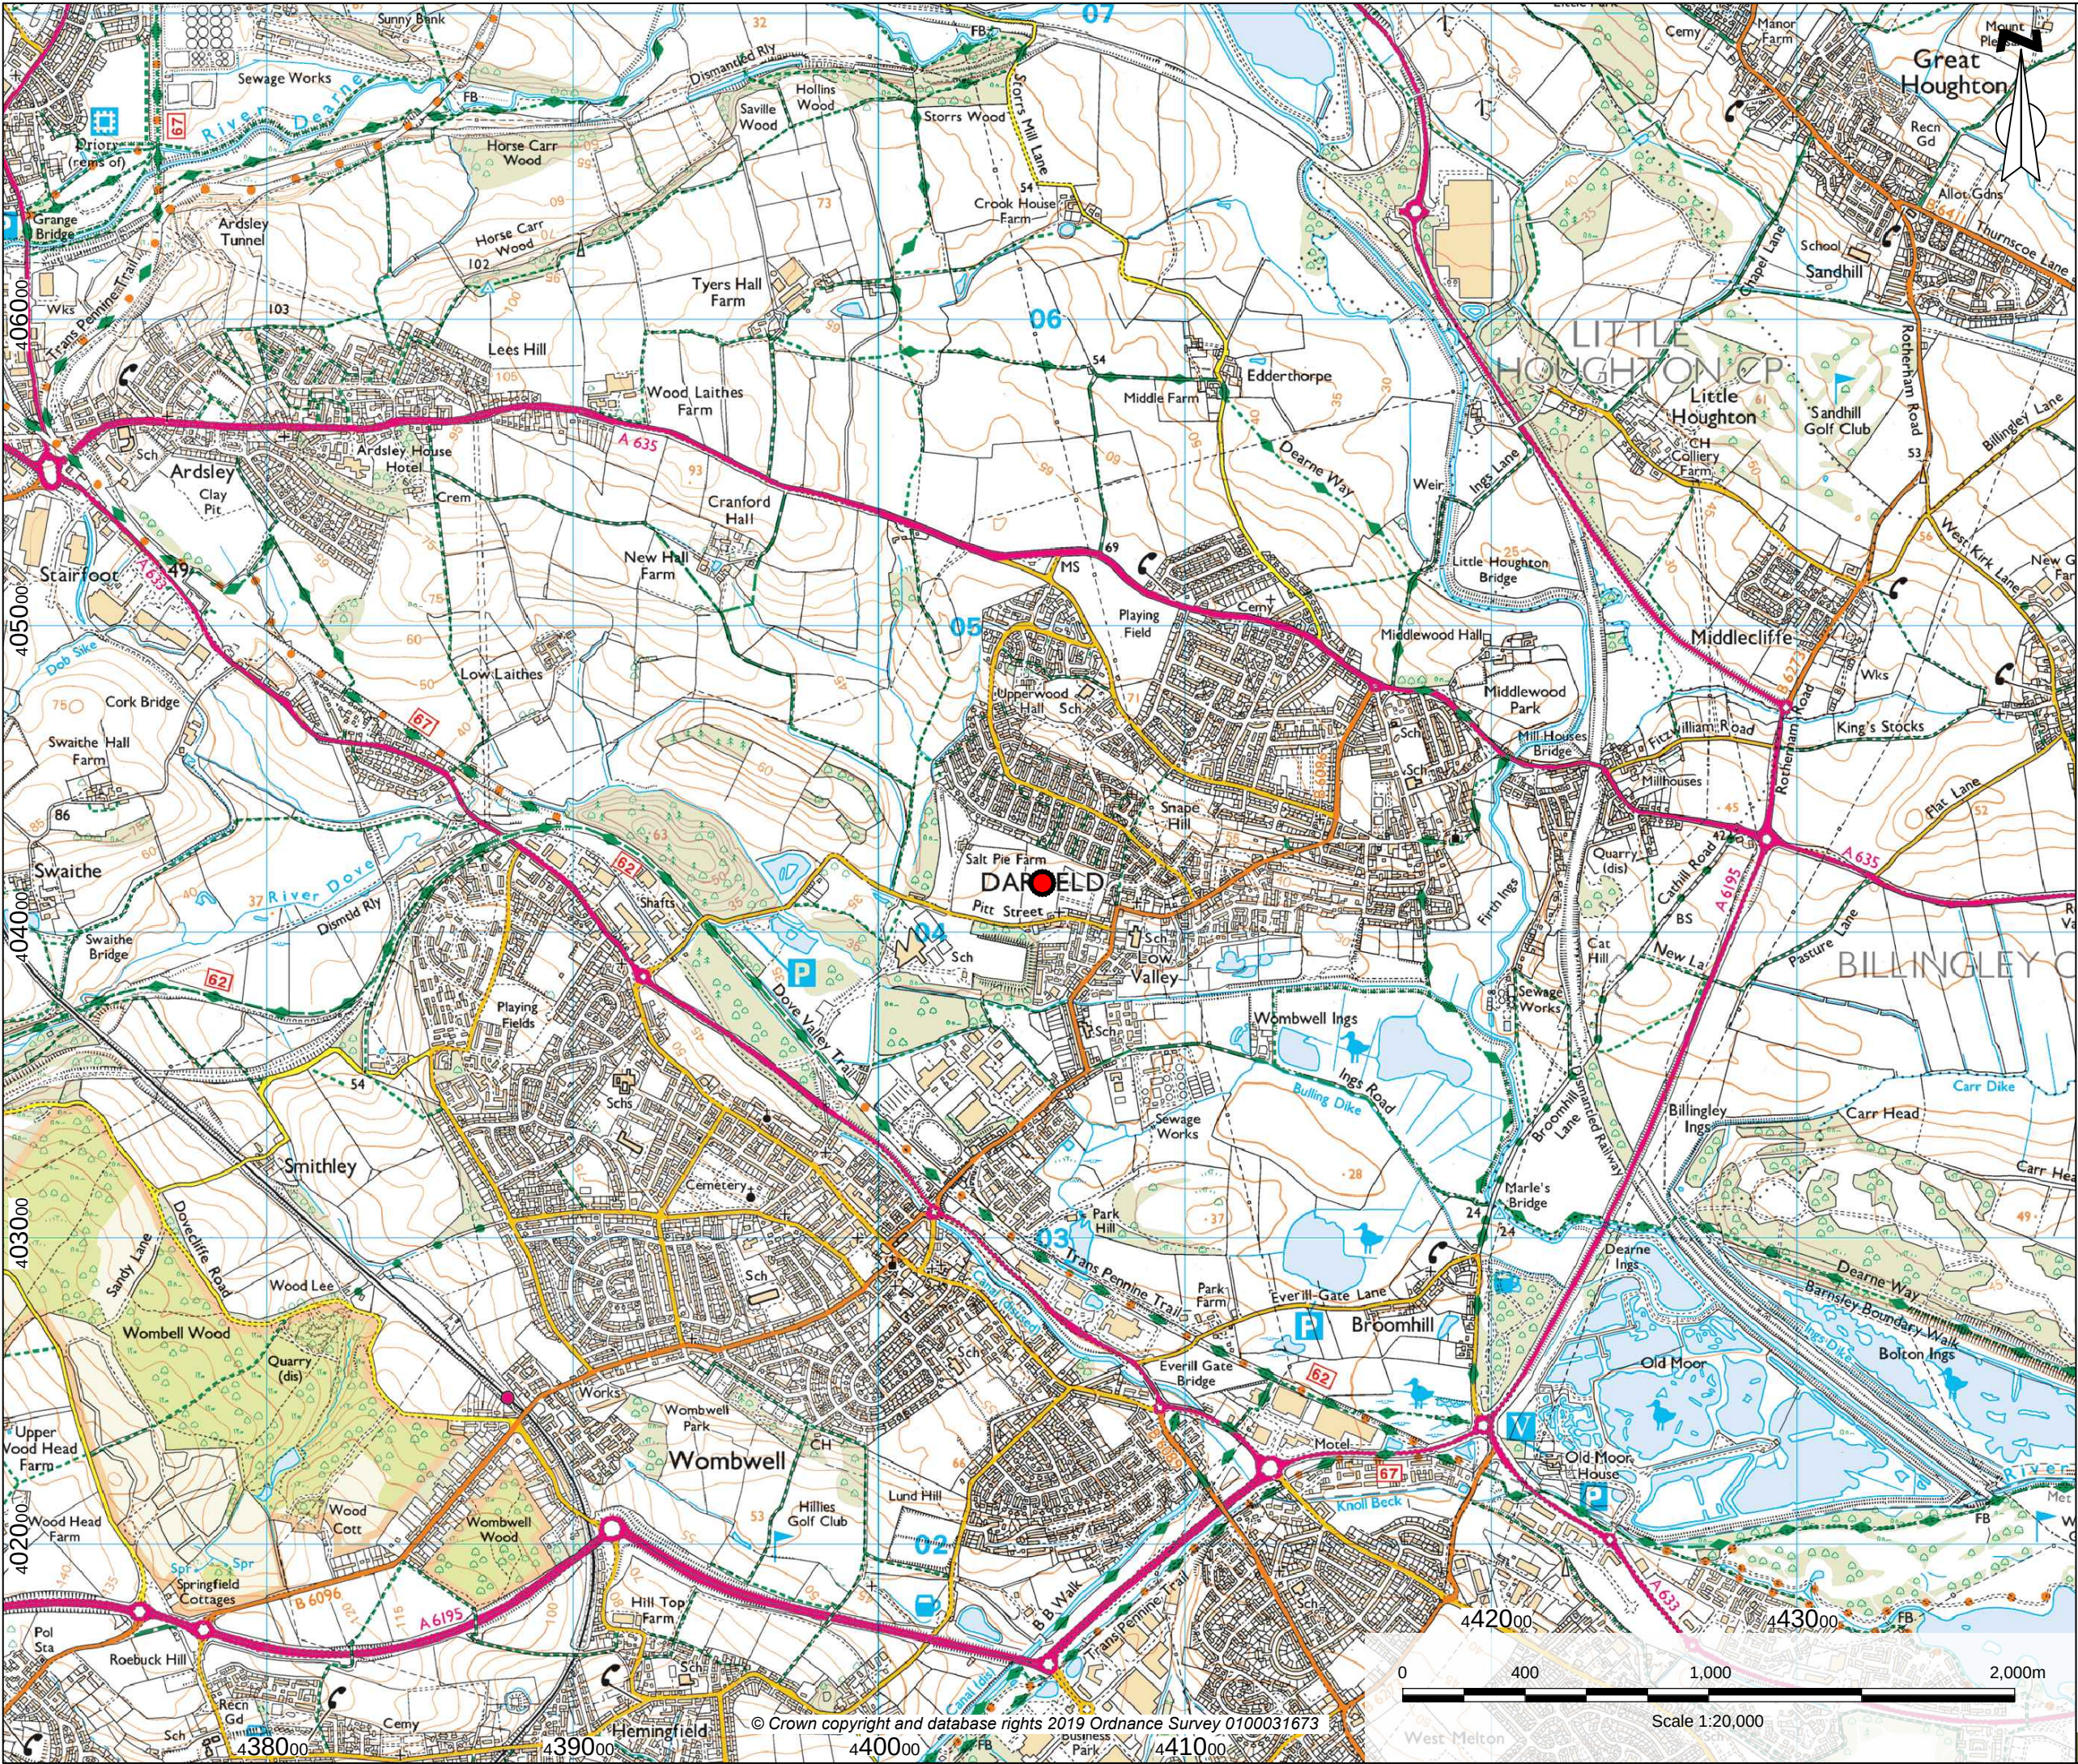

Great Houghton



environmental consultants

Samuel House, 5 Fox Valley Way, Stocksbridge, Sheffield, S36 2AA

|                                             |                  |              |              |
|---------------------------------------------|------------------|--------------|--------------|
| CLIENT:                                     | Hartwood Estates |              |              |
| SCALE:                                      | 1:20,000@A3      | PROJECT REF: | CRM.1122.003 |
| DRAWN:                                      | MG               | CHECKED:     | HDR          |
|                                             |                  | DATE:        | Feb 2019     |
| PROJECT:                                    |                  |              |              |
| Pitt Street Outline<br>Planning Application |                  |              |              |
| TITLE:                                      |                  |              |              |
| Site Location Plan                          |                  |              |              |
| DRAWING NO:                                 |                  |              |              |
| CRM.1122.003.PL.D.001                       |                  |              |              |