




2 Ground Floor Level
1 : 50

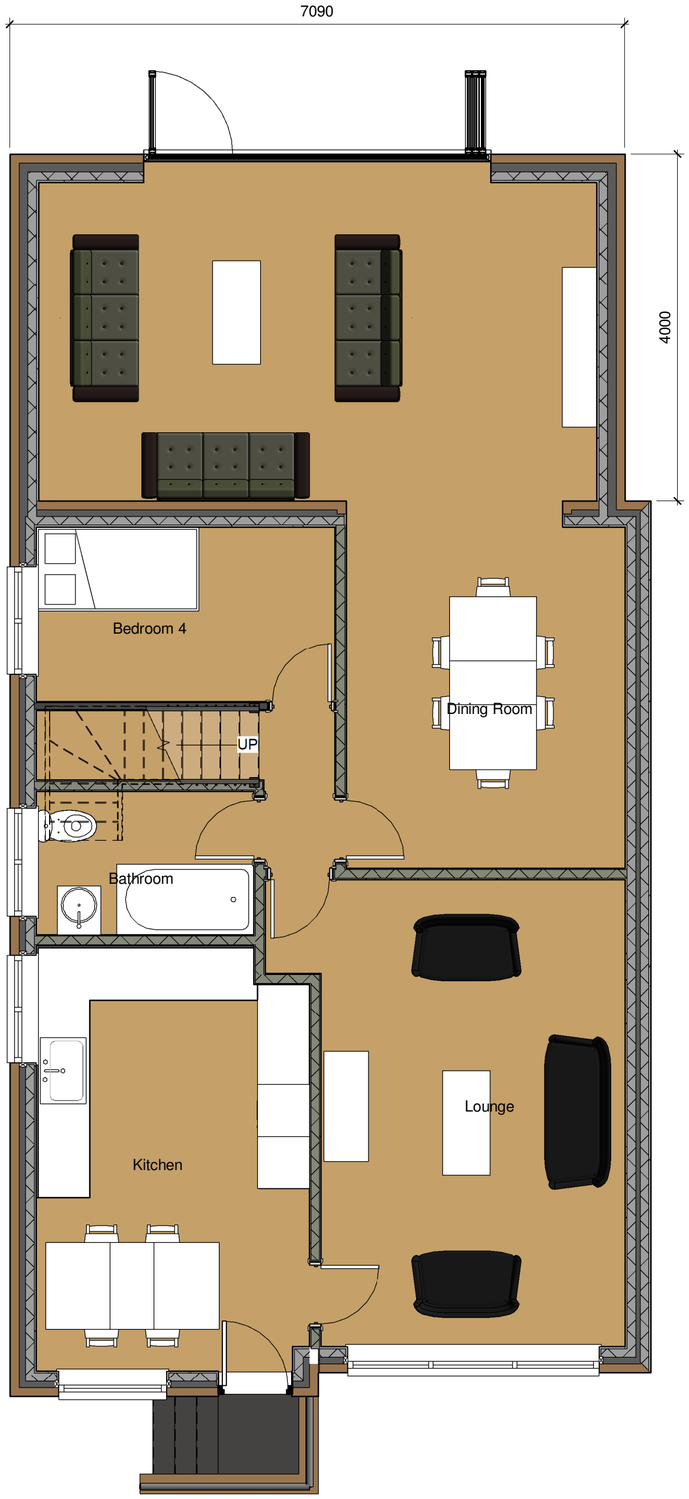

3 First Floor Level
1 : 50

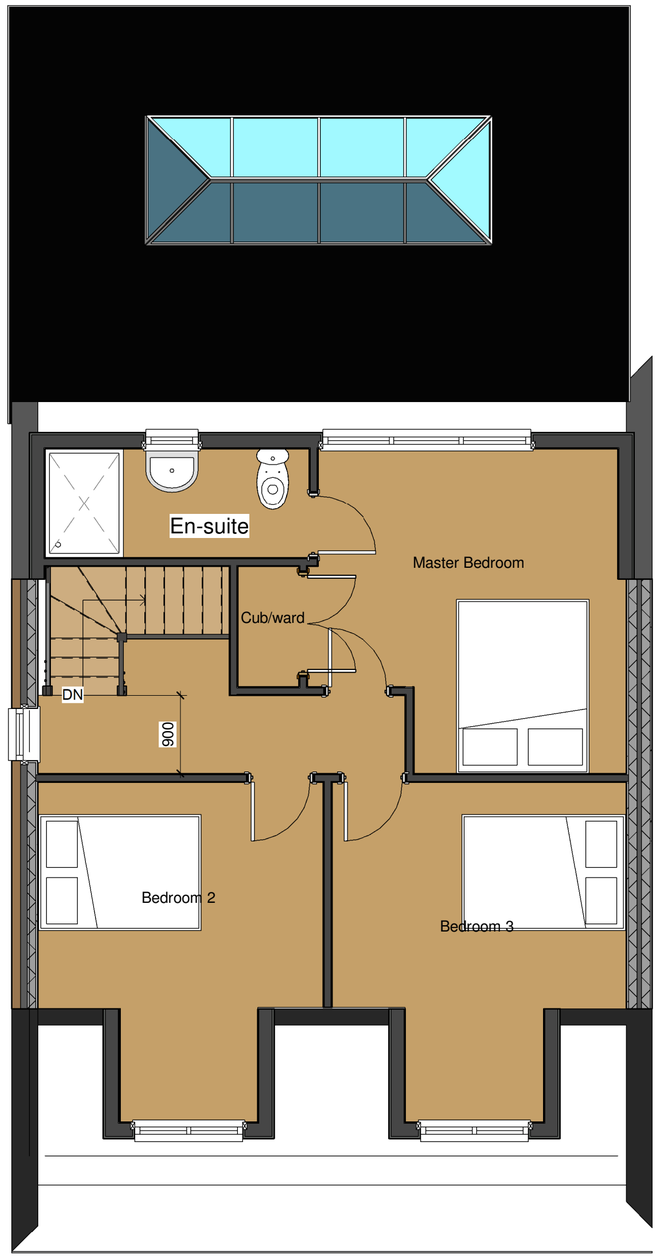

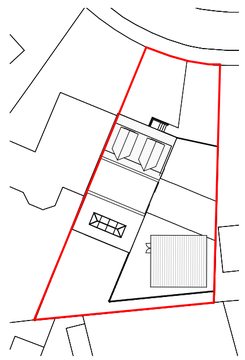

1 Block Plan
1 : 500

PRECISION
PLAN DRAWING

PROJECT: Single Storey Rear Extension and Loft Conversion

TITLE: 6 Barlborough Road

DATE: March 2019

SCALE (@A2)

PROJECT NUMBER: 290

DRAWING NUMBER: P101 Proposed Plans