


Do not scale from this drawing
The contractor is to check all dimensions on site and report any discrepancies to the architect.
All rights described in chapter IV of the copyright, designs and patents act 1988 have been generally asserted

Notes

boundary fence

mh

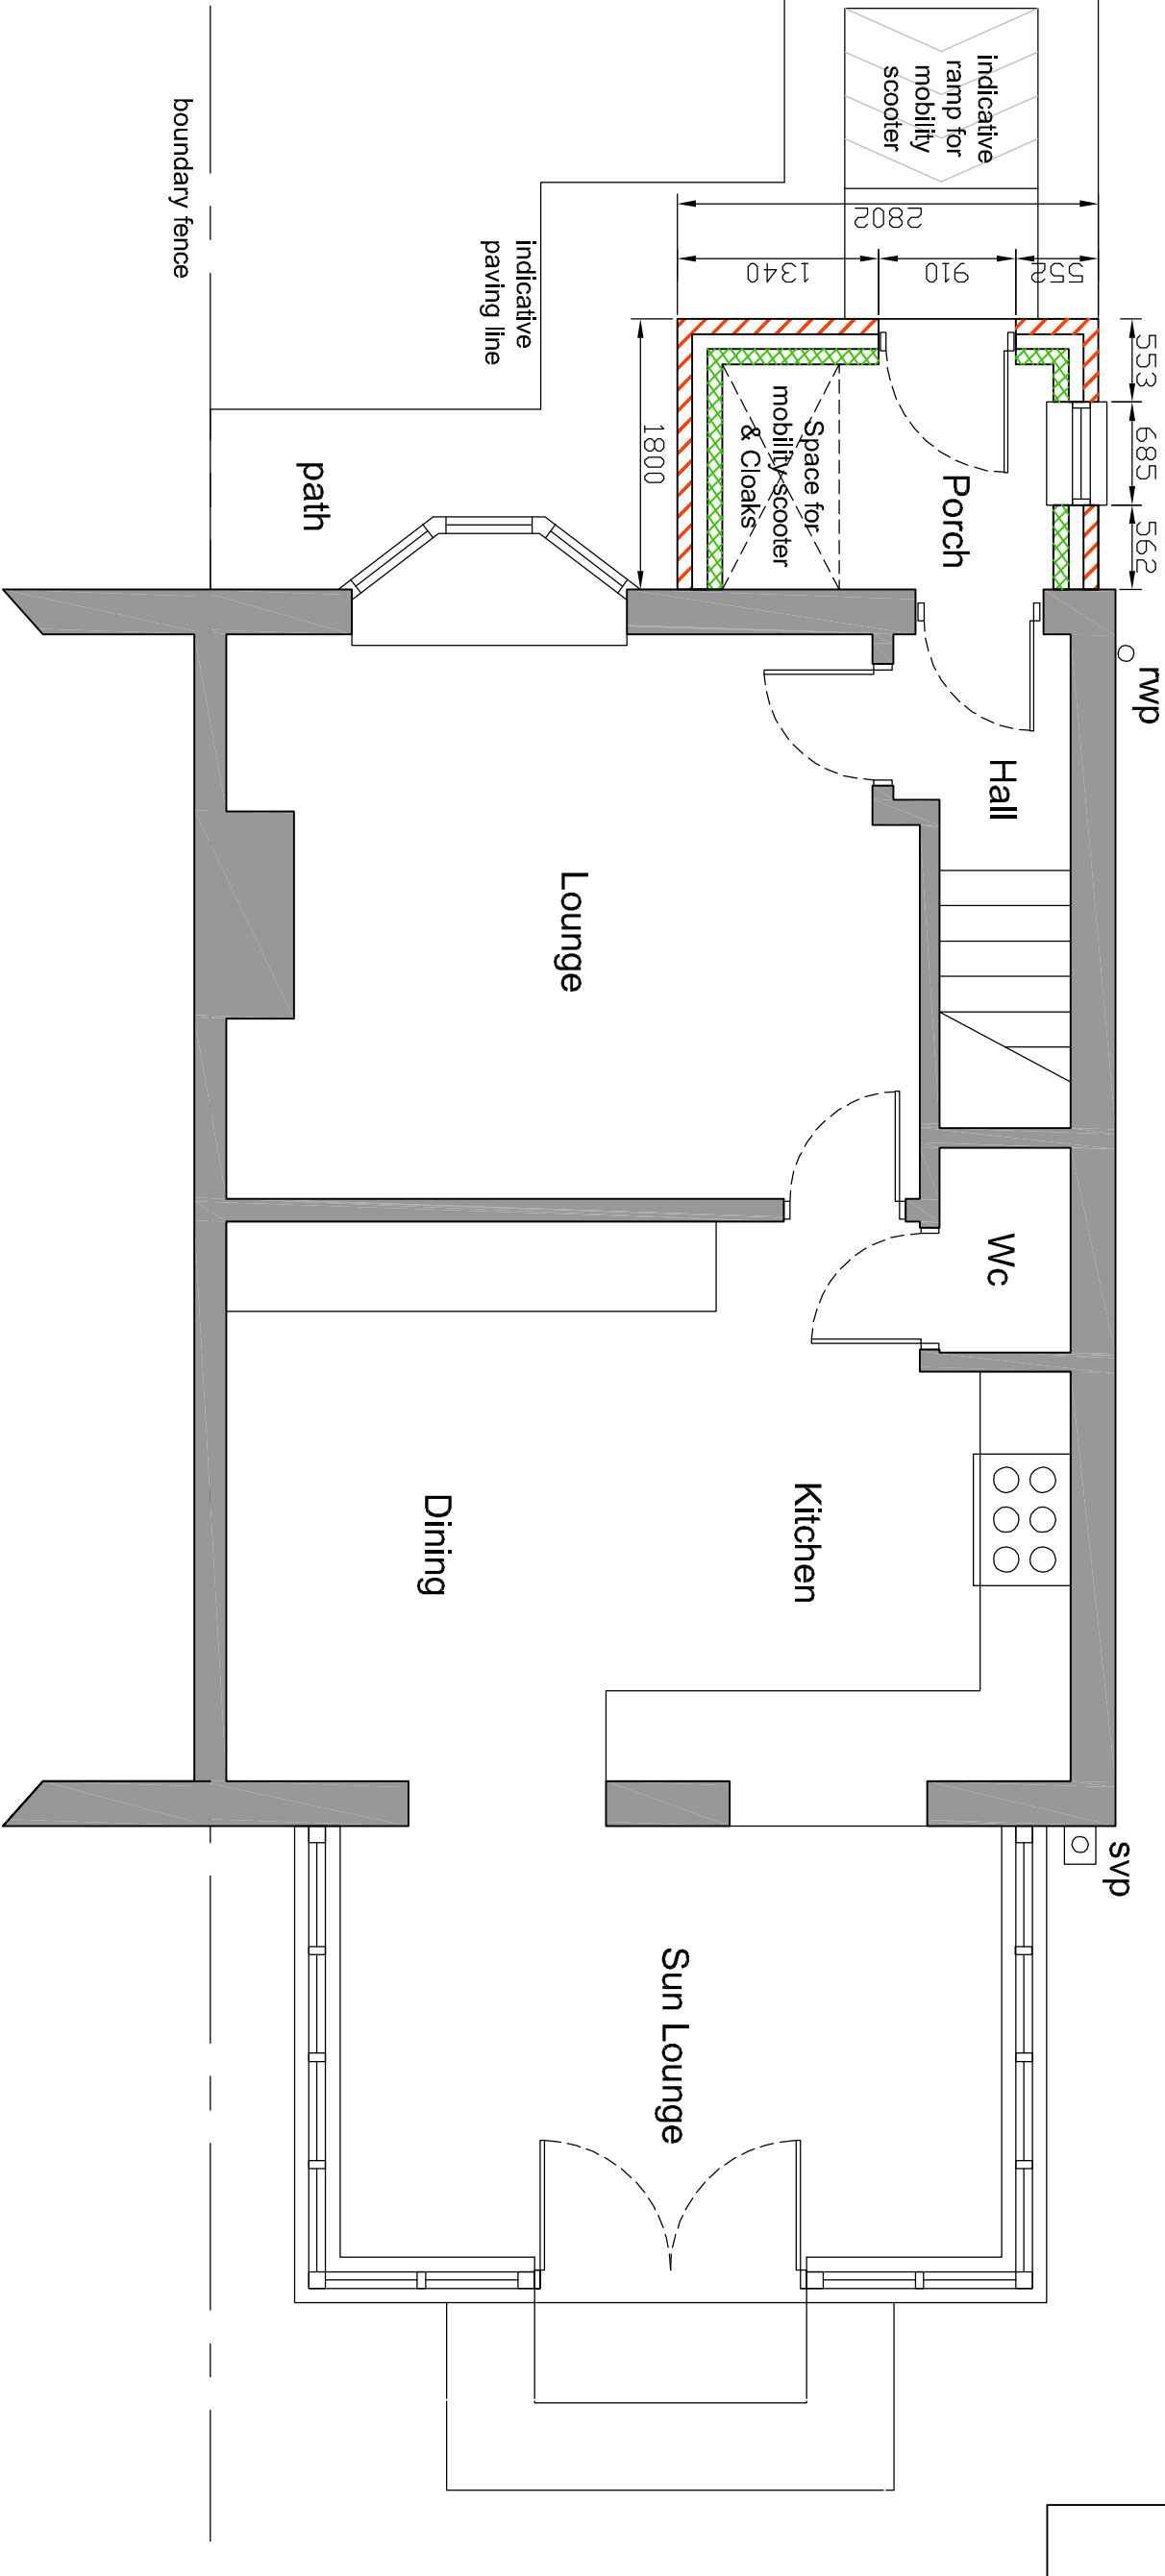

Proposed Ground Floor Plan

P2	Planning Issue	03/06/24	By	Ck
P1	Initial Issue	30/05/24	By	Ck
Rev	Description	Date	By	Chk

Telephone 01226 341 234

J.S.S INSTALLATIONS LTD
CONSERVATORY & PVCU SPECIALISTS

Project
51 Stubbs Road
Wombwell
For Mr & Mrs Barlow

Drawing
Proposed Floor Plan

Scale	1:50	Drawn	JSS	Date	30/05/24
Drawing Purpose	PLANNING SUBMISSION	Status	S5	Rev.	P2
Ref.	011651 - 00-A-2001				

A3