

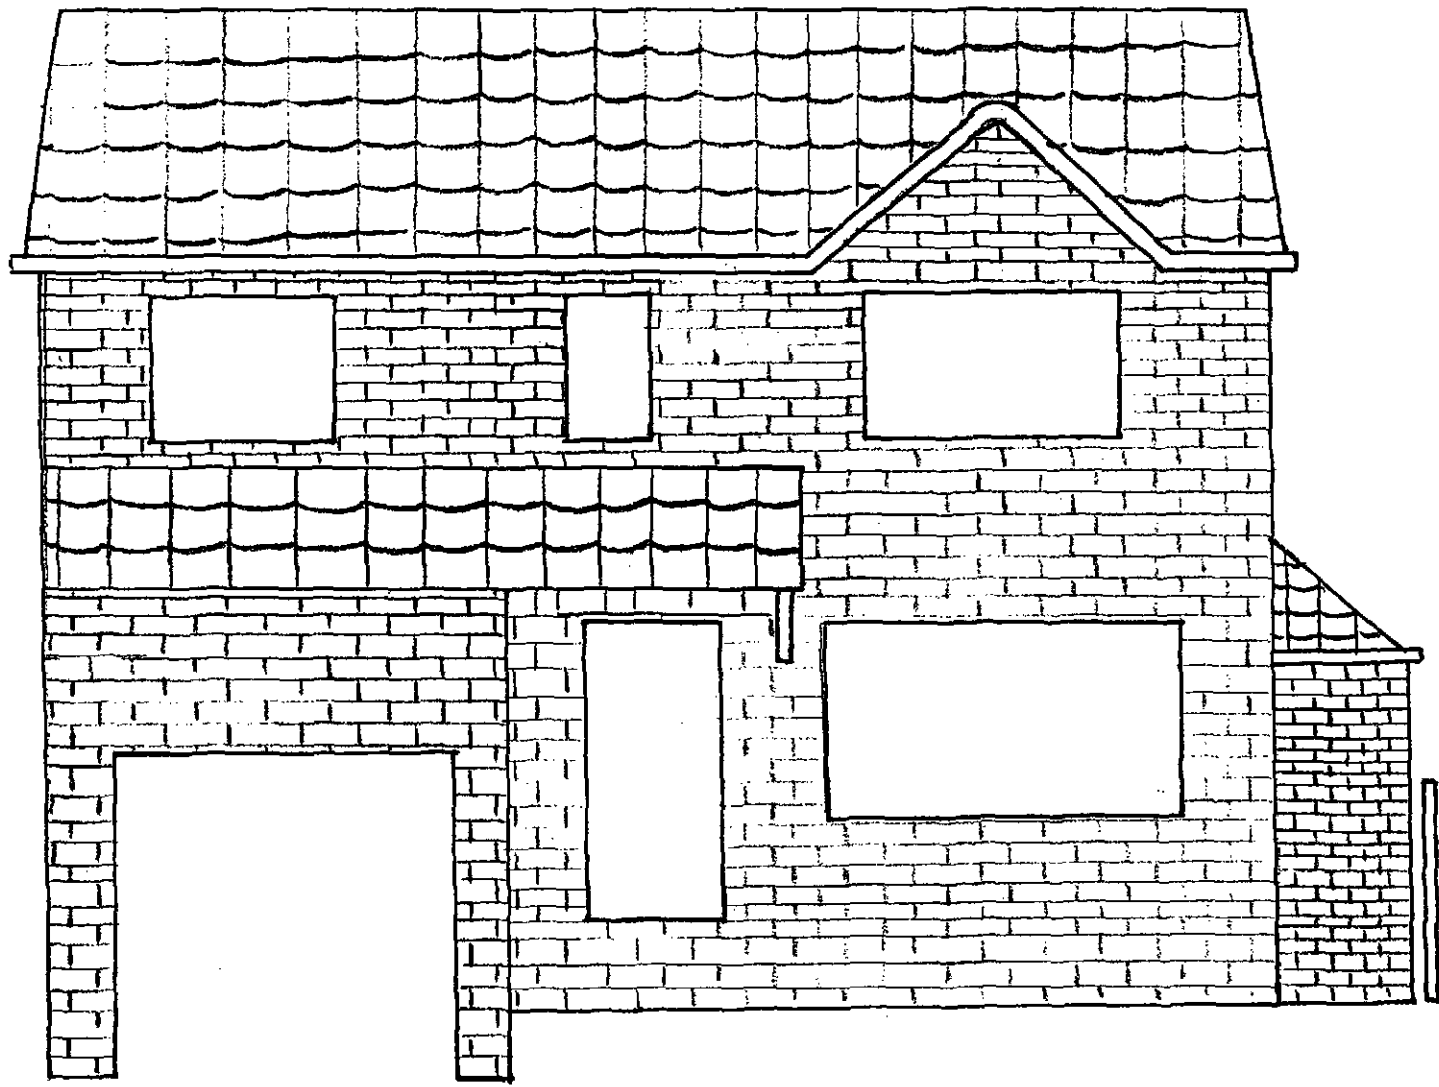



FRONT VIEW - SCALE 1:50 / PROPOSED

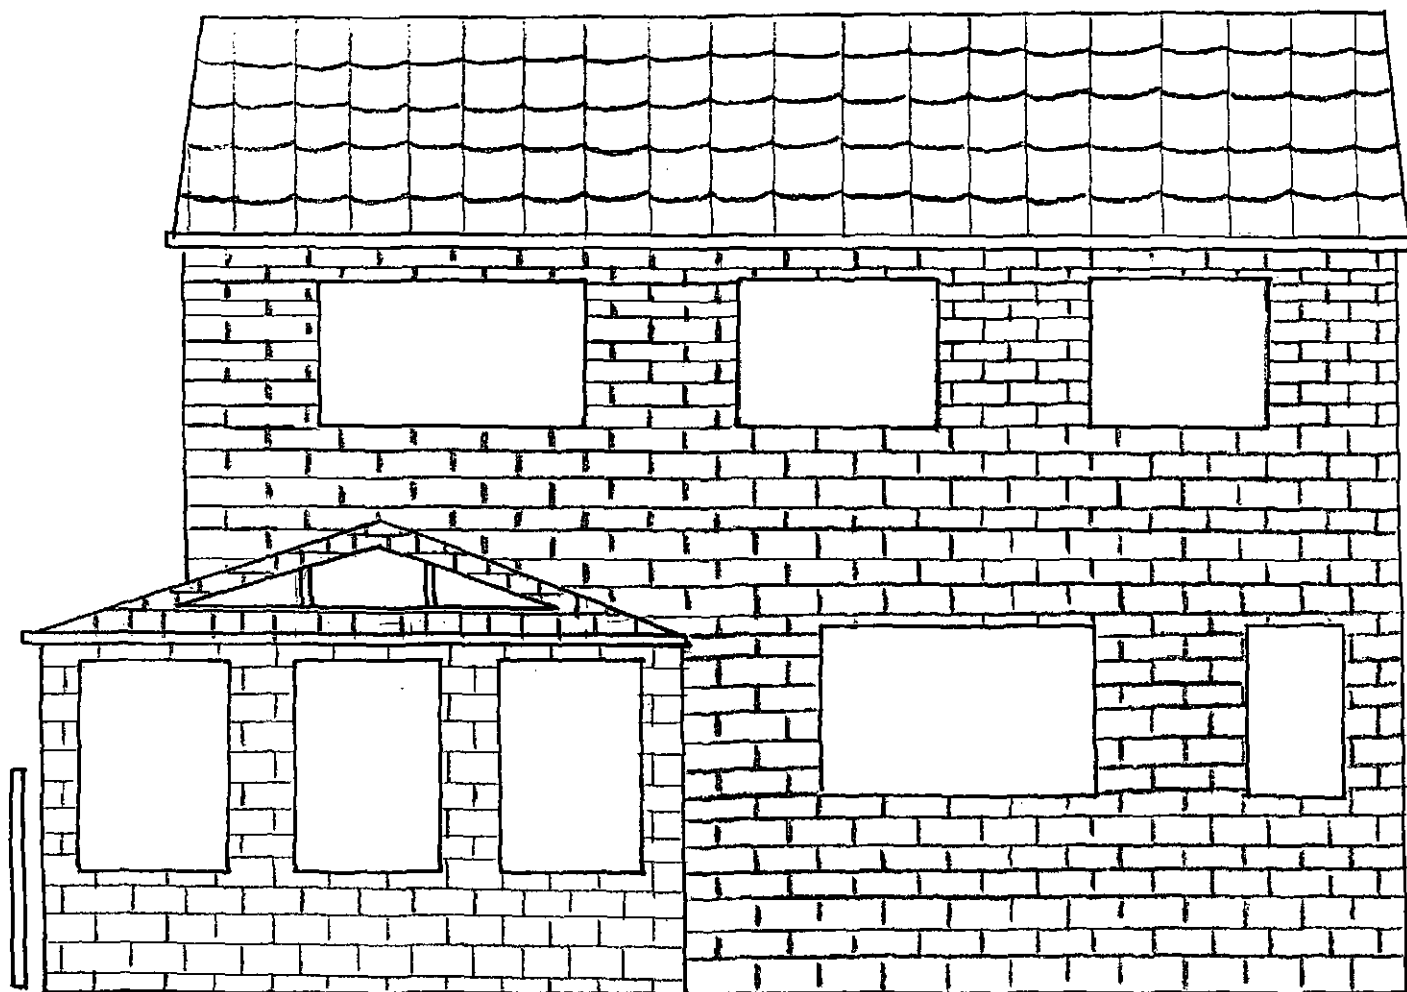

REAR VIEW - SCALE 1:50 / PROPOSED

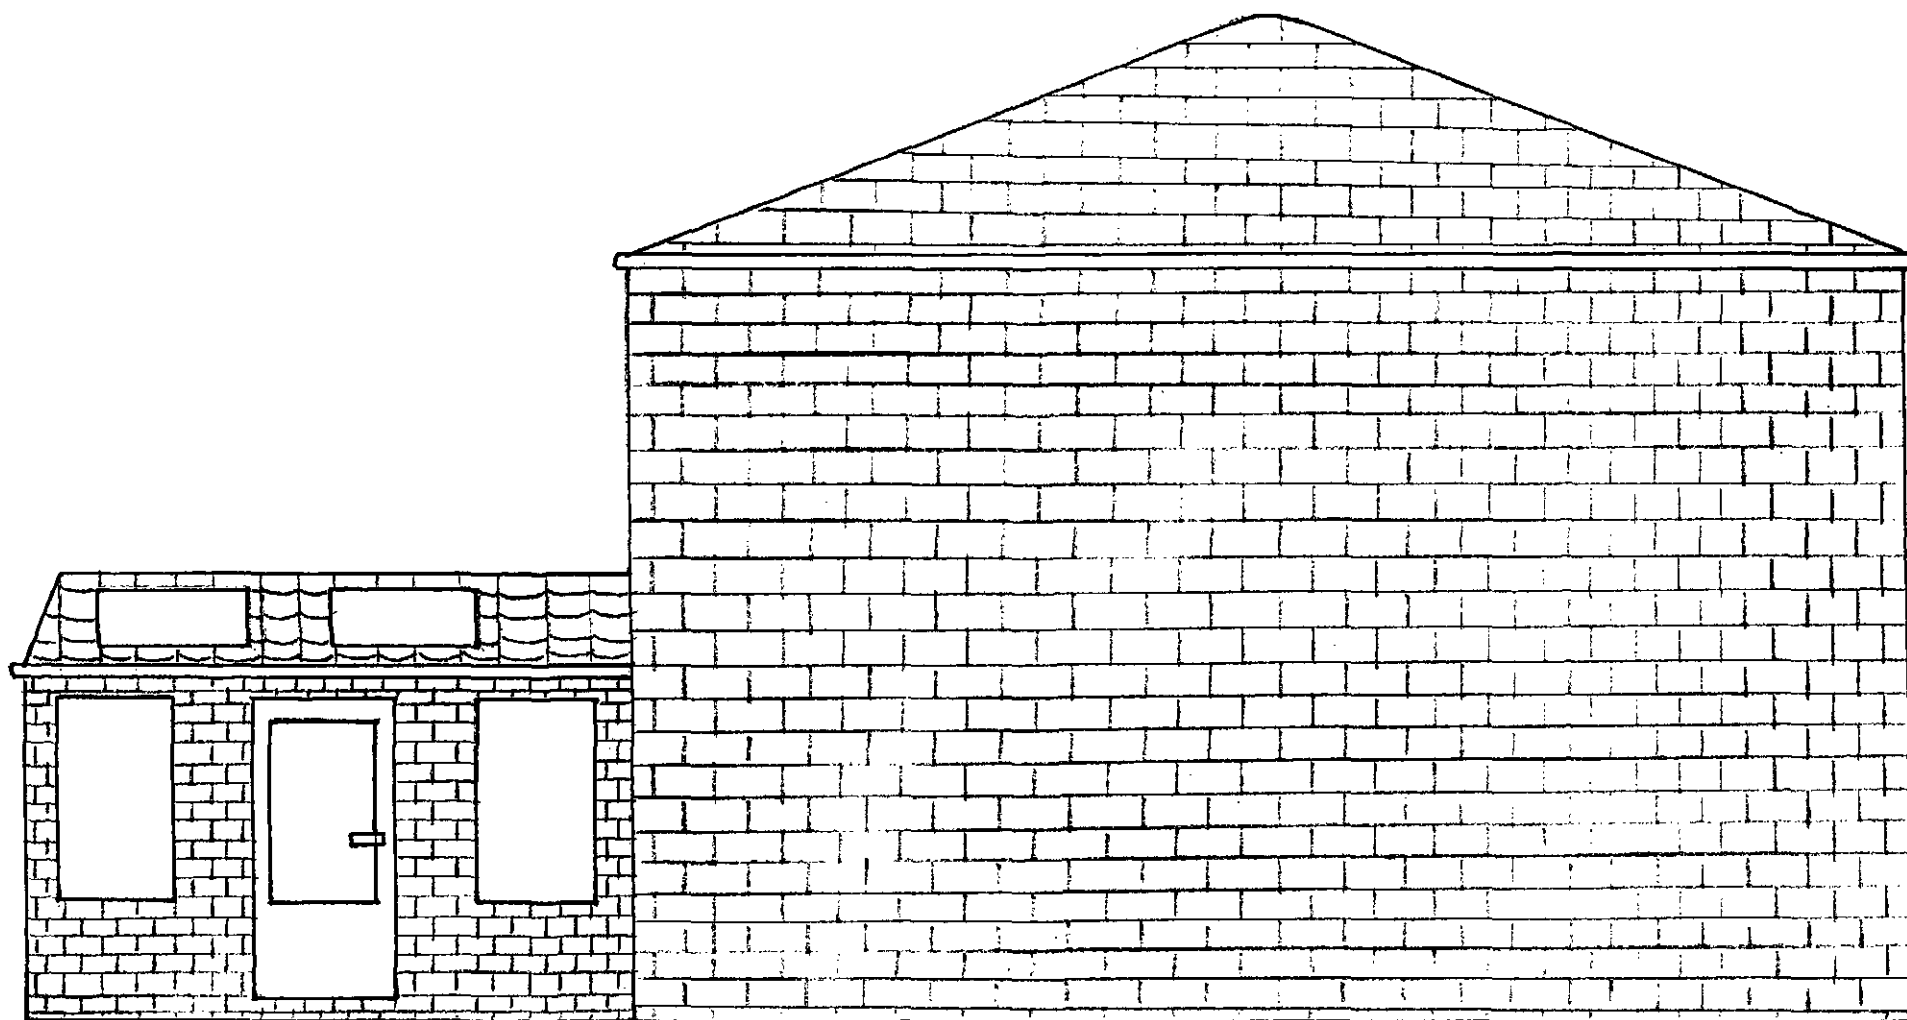

SIDE VIEW (WEST) SCALE 1:50 / PROPOSED

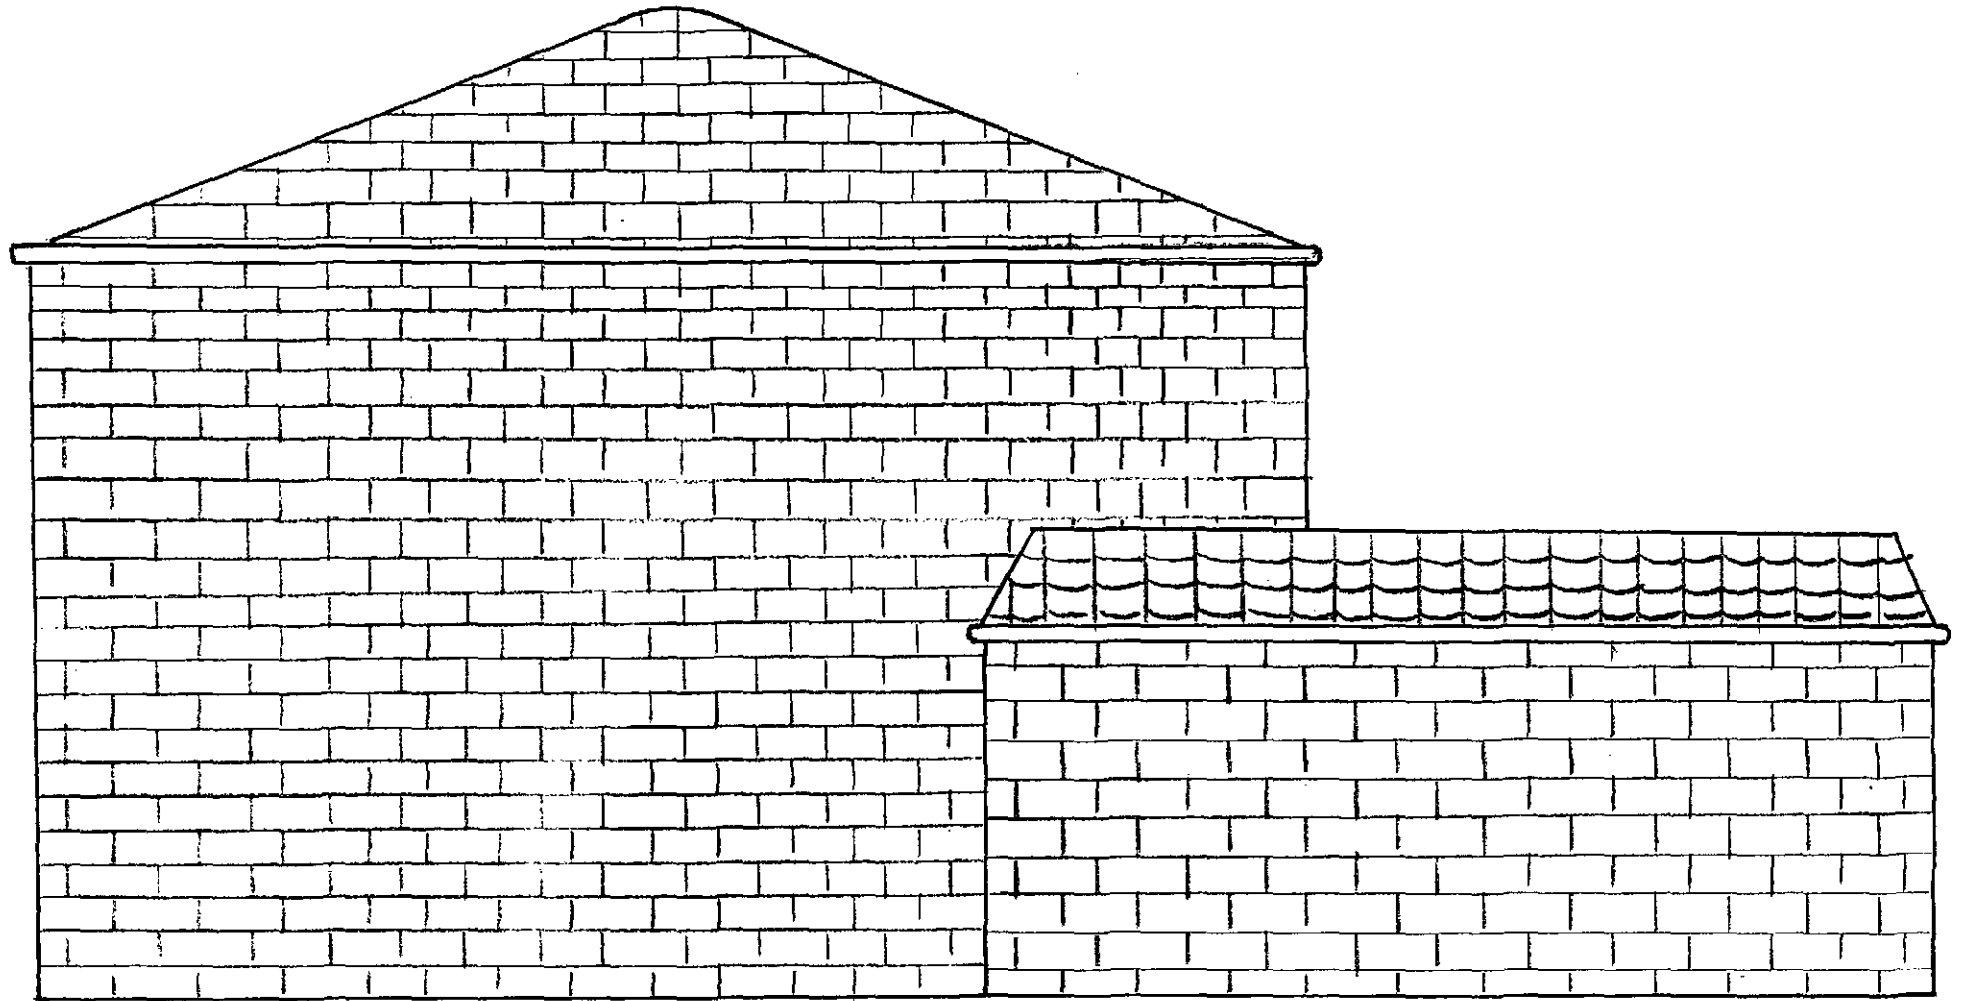

PAGE 8

SIDE VIEW (EAST) SCALE 1:50 / PROPOSED