



Planning Notes

- 1. Unless otherwise specifically stated, all facing building materials to be used shall be selected to closely match the existing materials.
- 2. Samples of building materials shall be provided to the local planning authority for approval upon their request and prior to construction commencing.
- 3. New or replacement Windows and External doors shall be of similar style and design to that of the existing.
- 4. Feature brickwork and general feature detail present on the existing property, i.e. window cill details, eaves detailing etc., shall be replicated upon the extended structure where appropriate.

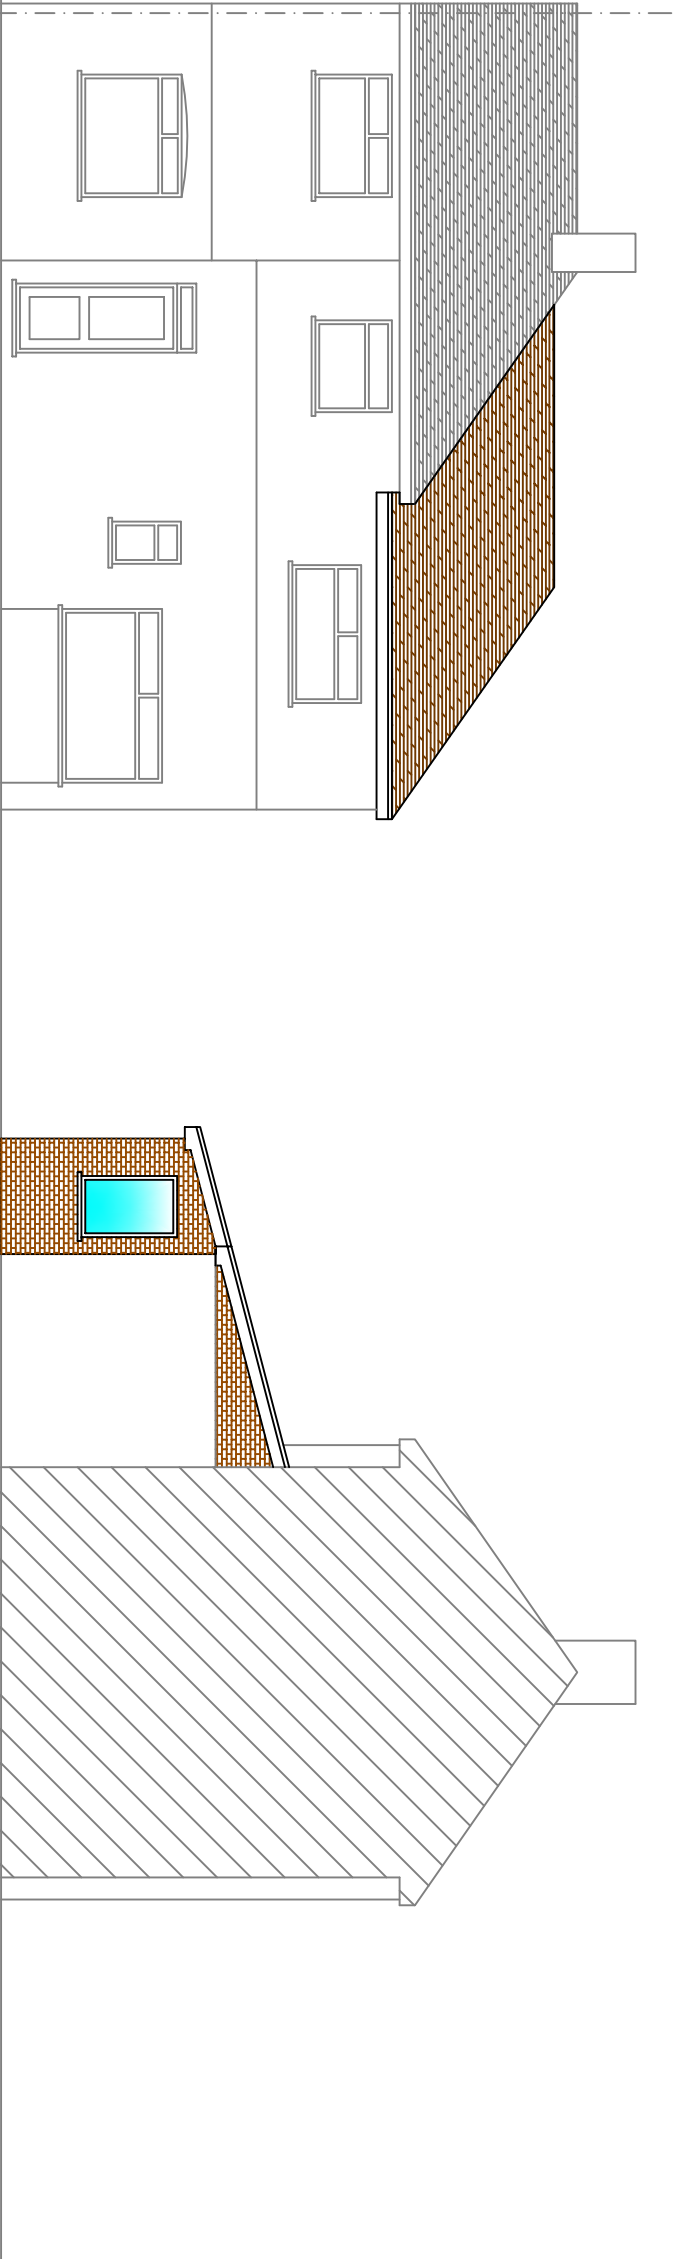

Proposed Front
Elevation

Proposed Side
Elevation

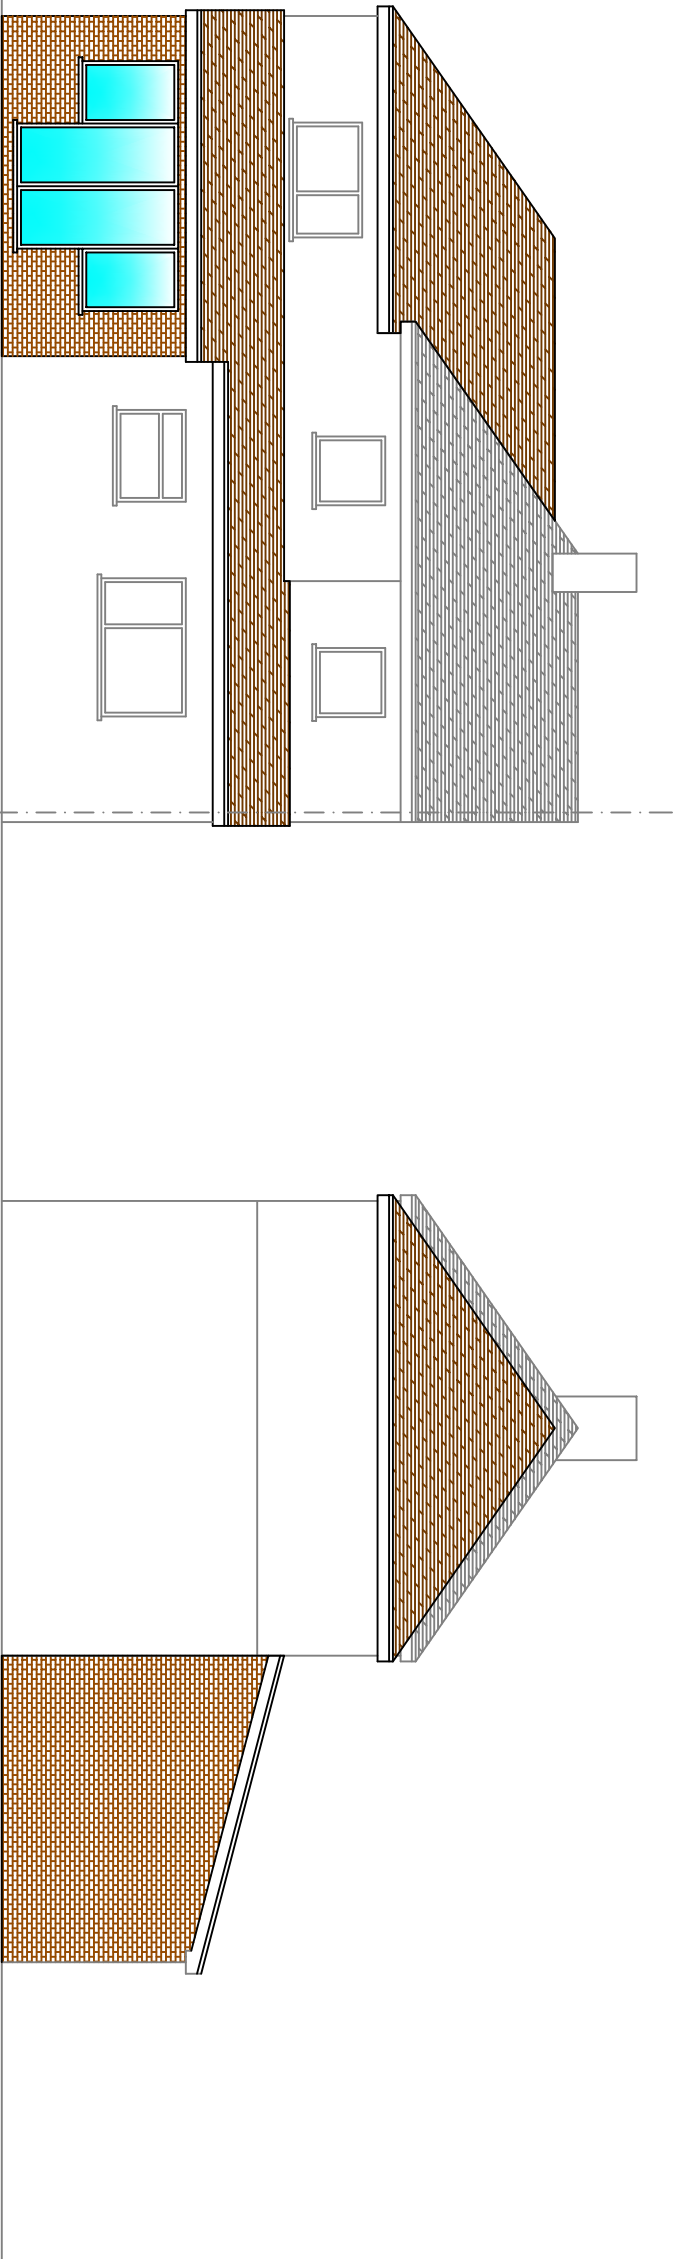

Proposed Rear
Elevation

Proposed Side
Elevation

No	Date	Revision	Initial

PlanningDrawings.net

Roscrowden, Frankley / Lodge Road, Birmingham, B31 5PX
Tel : 07720 985 425 Web : www.planningdrawings.net

Client
Shaun Worley

Project
28 Fish Dam Lane,
Barnsley, S71 2PX

Drawing
Proposed Elevations

Purpose
PLANNING

Scale 1:100 @ A3	Date March 2013
Drawn Graham Barlow	Checked GB
Drawing No. PD13052 - 03	Revision --