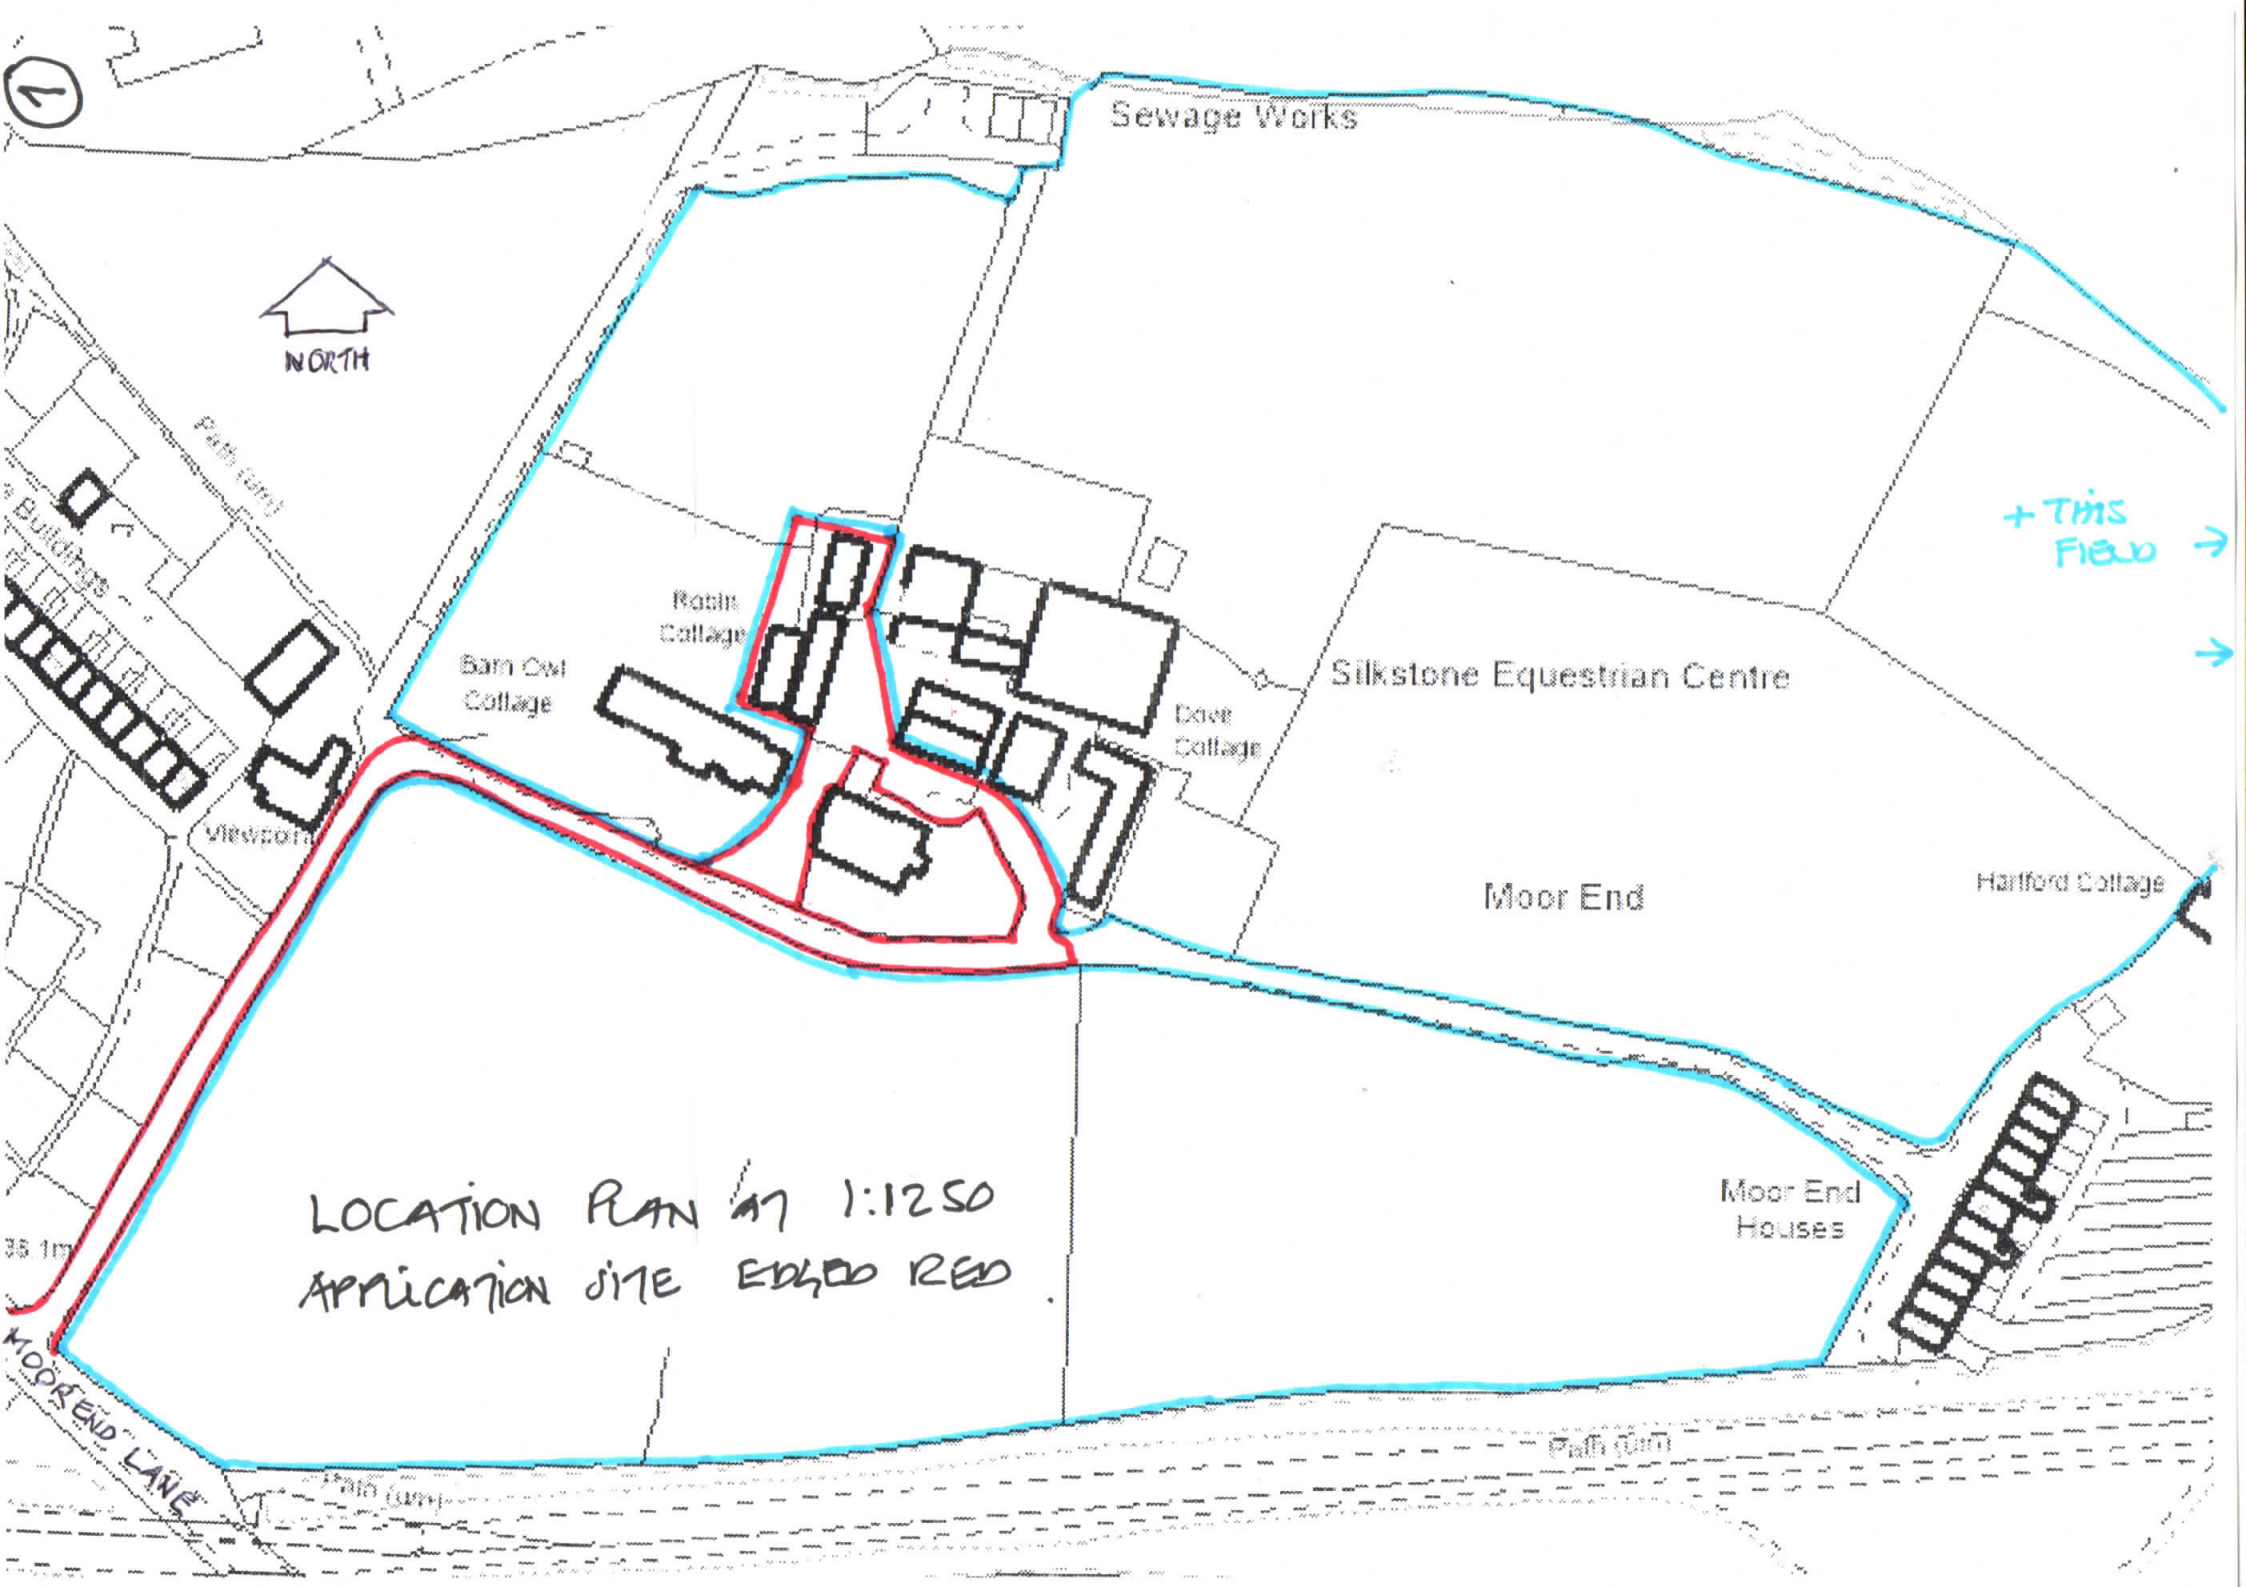
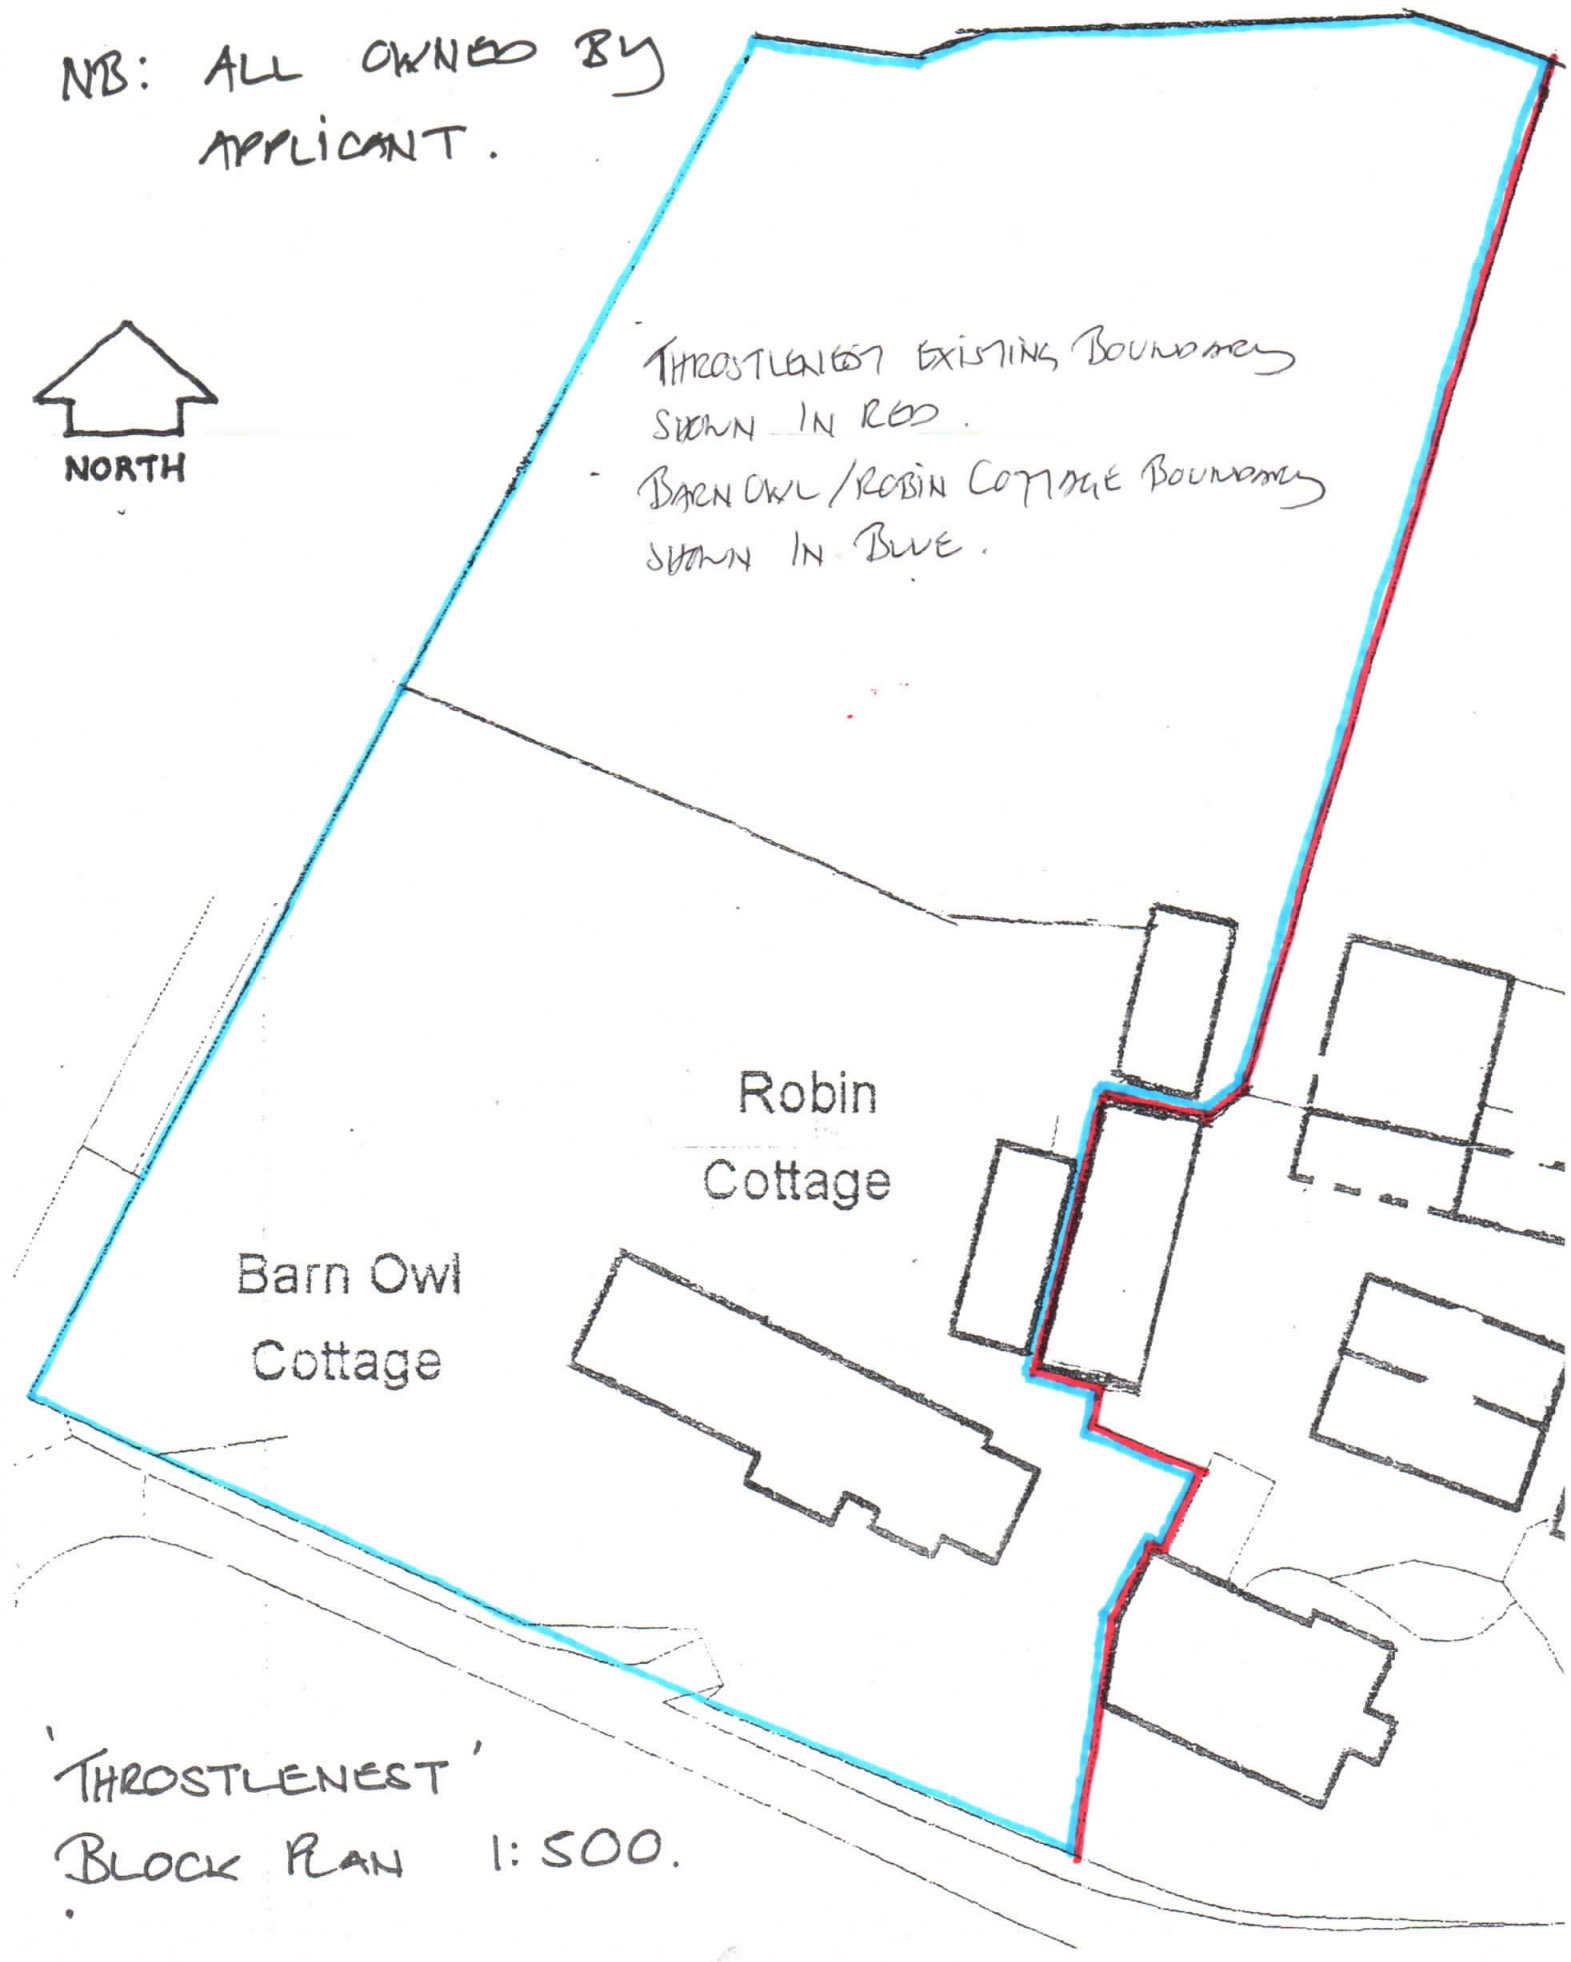

Sewage Works
NORTH
Robin Cottage
Barn Owl Cottage
Dove Cottage
Silkstone Equestrian Centre
+ THIS FIELD
Moor End
Hartford Cottage
Moor End Houses
LOCATION PLAN AT 1:1250
APPLICATION SITE EDGED RED
MOOR END LANE
Path (um)

EXISTING CURTILAGE SHOWING RELATIONSHIP WITH THROSTLENEST EQUESTRIAN & ADJACENT BARN OWL / ROBIN COTTAGE PROPERTY.

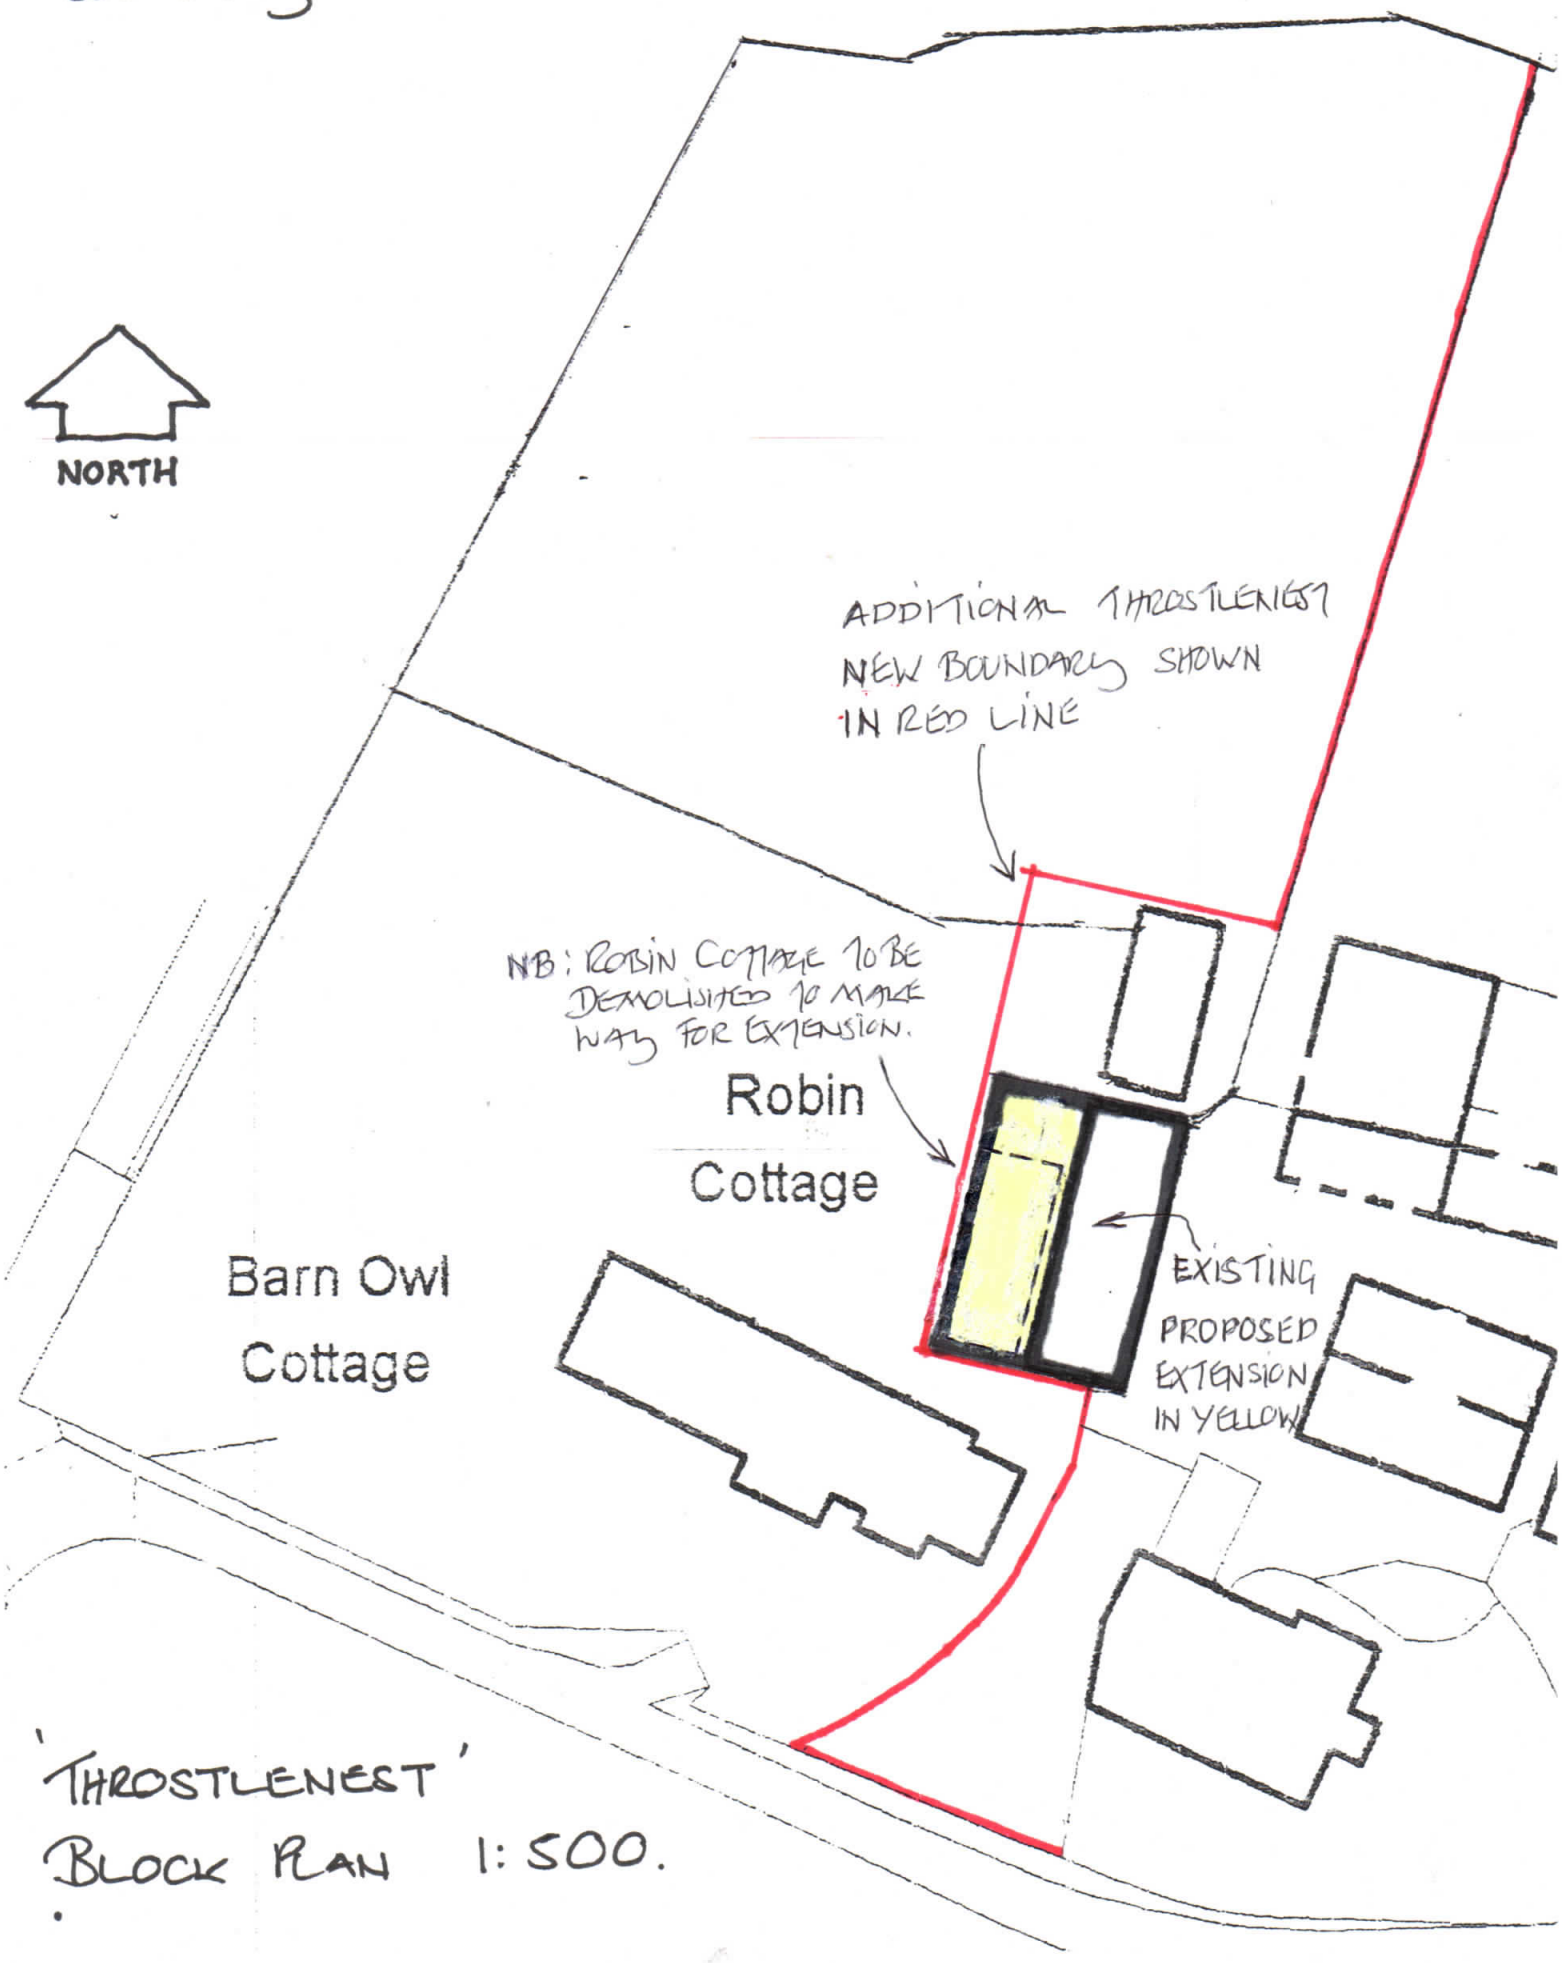
(2)

NB: ALL OWNED BY APPLICANT.



'THROSTLENEST'
BLOCK PLAN 1:500.

PROPOSED CHANGE TO CURTILAGE TO ACCORD WITH APPLICATION SITE RED LINE BOUNDARY.



'THROSTLENEST'

BLOCK PLAN 1:500.