


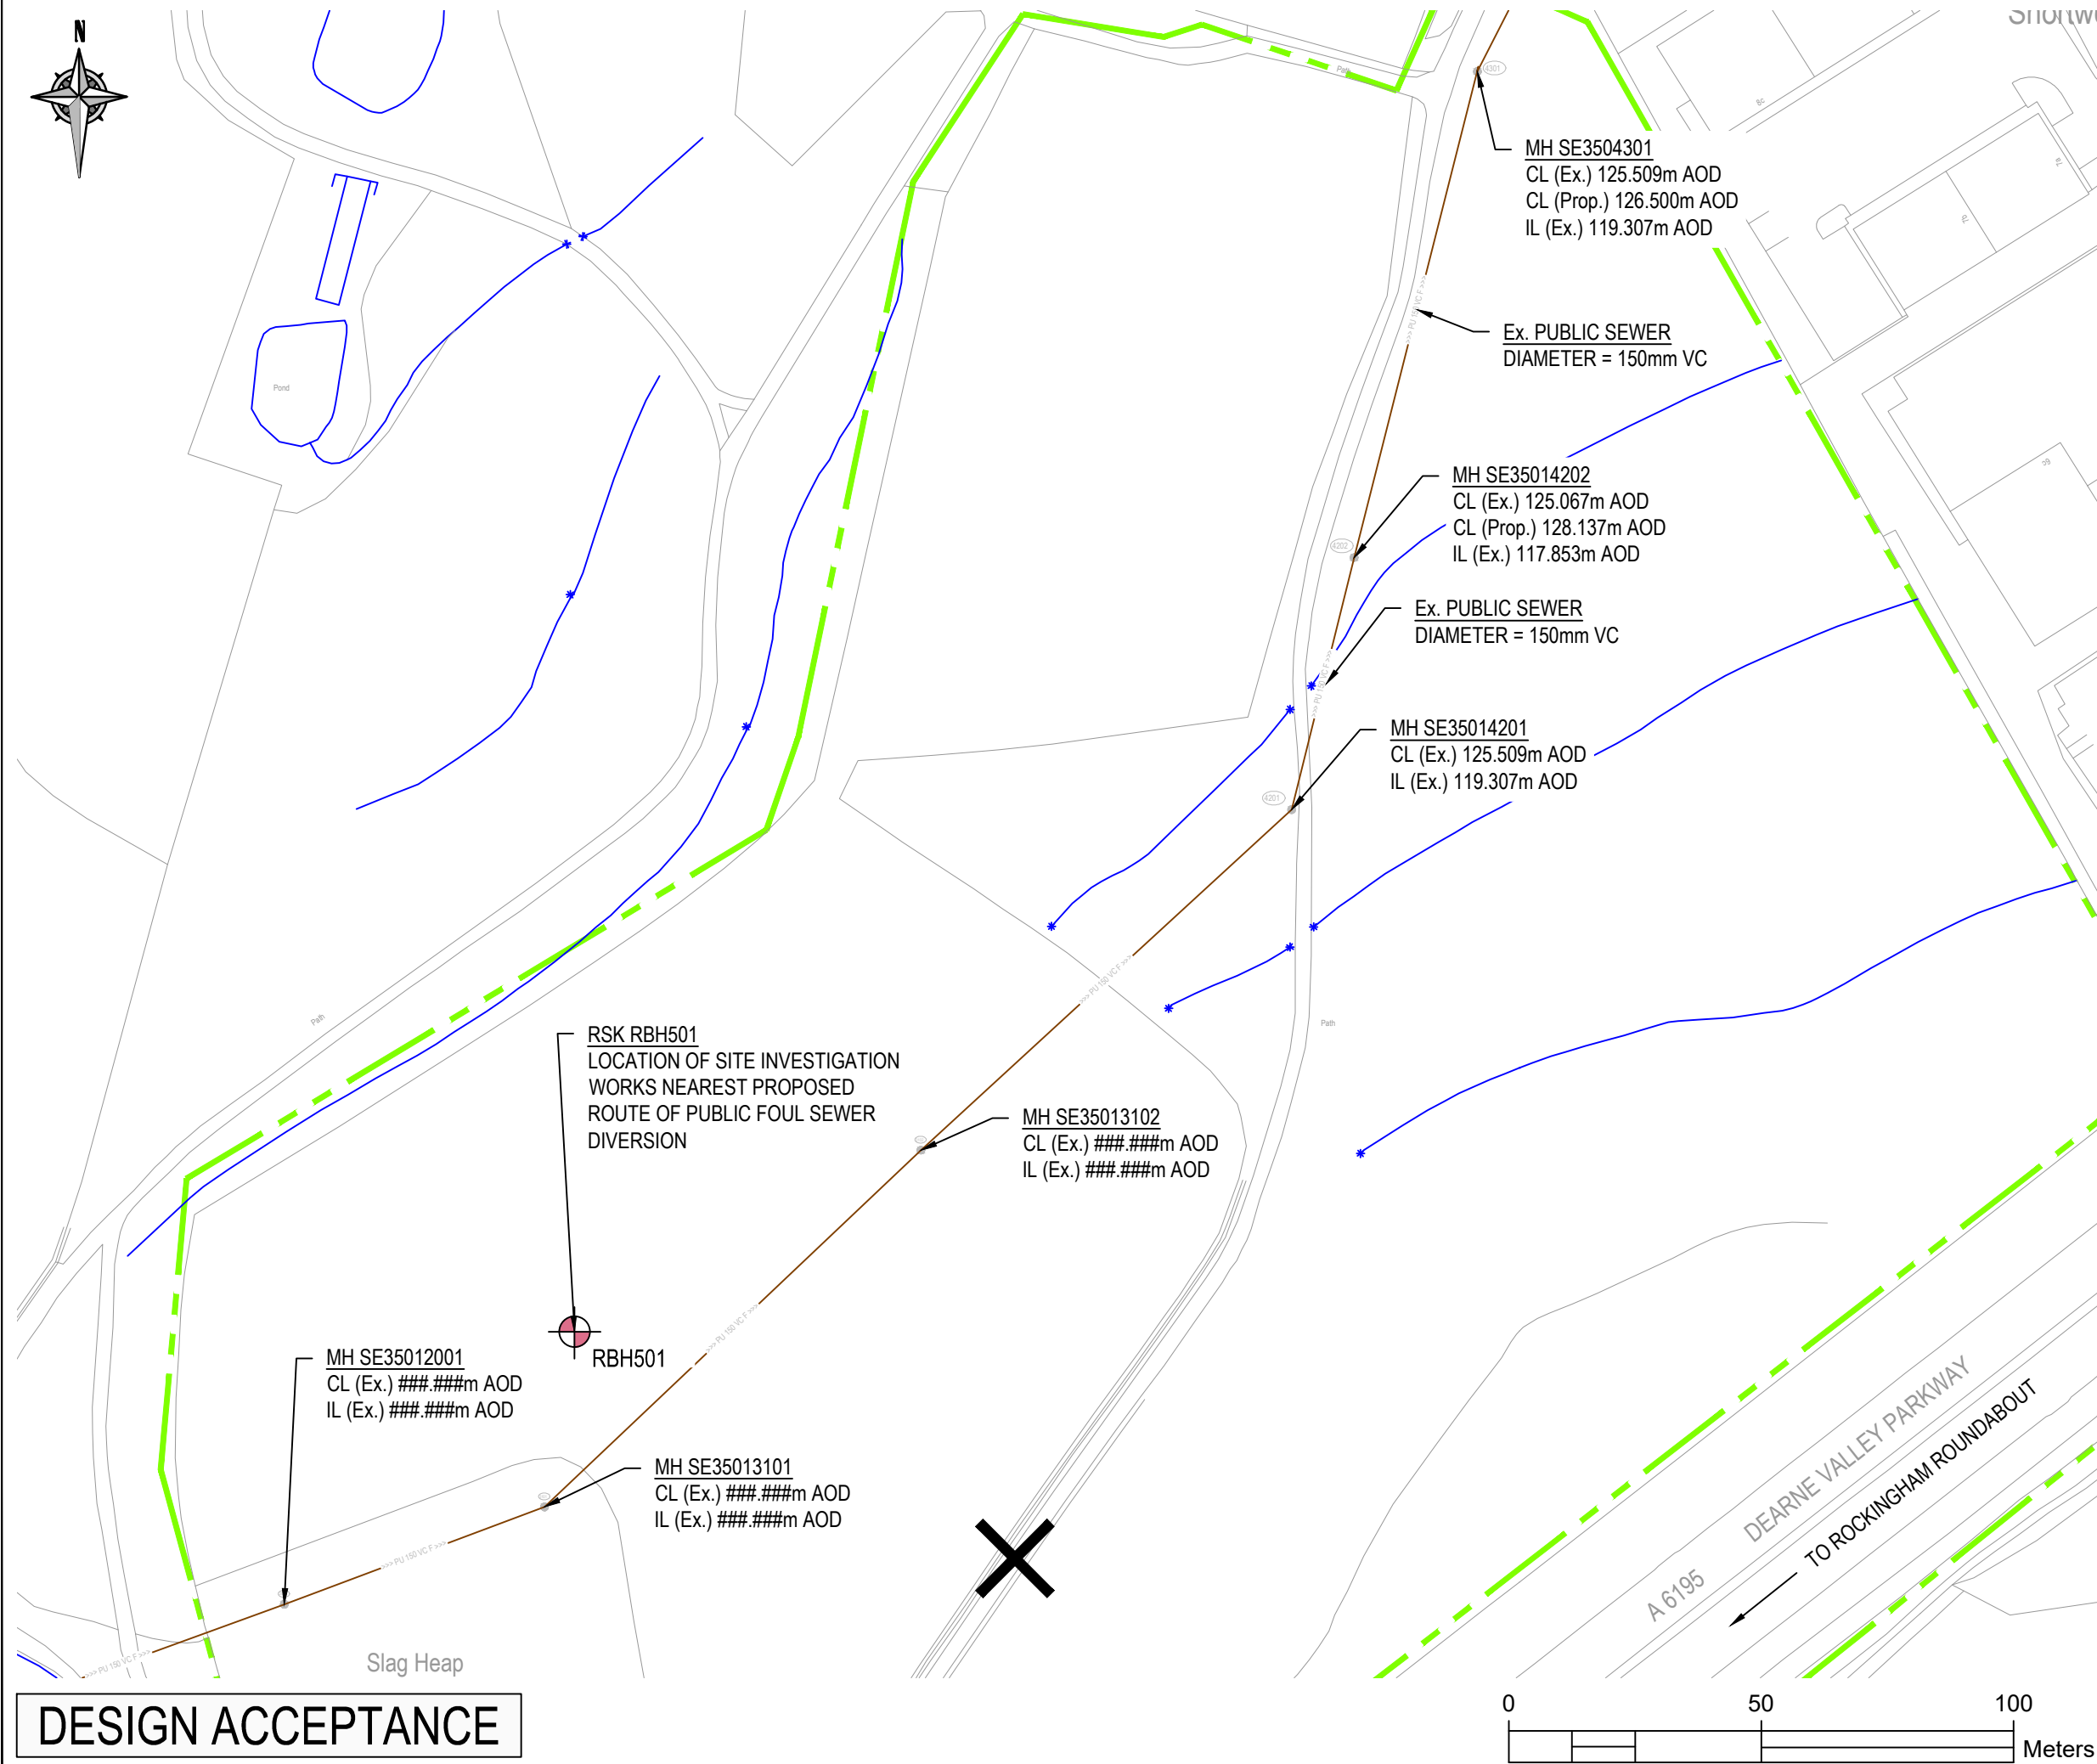

DESIGN ACCEPTANCE

DISCLAIMERS & NOTES:

THIS DRAWING IS ISSUED FOR THE SOLE AND EXCLUSIVE USE OF THE NAMED RECIPIENT. DISTRIBUTION TO ANY THIRD PARTY IS ON THE STRICT UNDERSTANDING THAT NO LIABILITY IS ACCEPTED BY GHD FOR ANY DISCREPANCIES, ERRORS OR OMISSIONS THAT MAY BE PRESENT, AND NO GUARANTEE IS OFFERED AS TO THE ACCURACY OF THE INFORMATION SHOWN.

NOTES:

GENERAL:

- DO NOT SCALE FROM THIS DRAWING.
- ALL DIMENSIONS ARE IN MILLIMETRES (mm) & ALL LEVELS ARE IN METRES (m) AOD, UNLESS STATED OTHERWISE.
- ALL DIMENSIONS & LEVELS TO BE CHECKED ON SITE PRIOR TO COMMENCEMENT OF WORKS AND ANY DISCREPANCIES SHOULD BE REPORTED TO THE DESIGNER.
- ALL WORKS TO BE IN ACCORDANCE WITH YORKSHIRE WATERS ENGINEERING SPECIFICATION (current at time of contract) AND ASSET STANDARDS INCLUDING SEWERS FOR ADOPTION (7th EDITION).

SERVICE RECORDS:

- SERVICE RECORDS HAVE BEEN TRANSPOSED ONTO THE DRAWING FROM RELATIVE STATUTORY UNDERTAKERS RECORDS. DEPTH OF SERVICES IS ASSUMED. NO WARRANTY IS GIVEN AS TO THE ACCURACY OF THIS INFORMATION. DEPTH AND LOCATION OF SERVICES SHALL BE CONFIRMED ON SITE PRIOR TO CONSTRUCTION.

GROUND PENETRATING RADAR:

- SERVICES HAVE BEEN LOCATED BY GPR (GROUND PENETRATING RADAR). DEPTH OF SERVICES IS ASSUMED. NO WARRANTY IS GIVEN TO THE ACCURACY OF THIS INFORMATION. DEPTH AND LOCATION OF SERVICES SHALL BE CONFIRMED ON SITE PRIOR TO CONSTRUCTION.

REFERENCE DOCUMENTS:

GHD DOCUMENT YW.201624-R001 - FEASIBILITY REPORT.
DEVELOPER DRAWING 4652-2-JPS-SW-00-DR-D-1413-S0-P03 - S185 FOUL WATER SEWER DIVERSION (OPTION 2) - PLAN VIEW ON PROPOSED SEWER.
DEVELOPER DRAWING 4652-2-JPS-SW-00-DR-D-1414-S0-P03 - S185 FOUL WATER SEWER DIVERSION (OPTION 2) - LONG SECTIONS.

KEY:

- Ex. PUBLIC COMBINED SEWER
- Ex. PUBLIC FOUL WATER SEWER
- Ex. PUBLIC SURFACE WATER SEWER
- Ex. WATERCOURSE
- DEVELOPER SITE BOUNDARY - ROCKINGHAM PHASE 3
- DEVELOPER SITE BOUNDARY - ROCKINGHAM PHASE 2A AND 2B

REFERENCE DRAWINGS:

YW.201624-GHD-WTN-WTN-DR-C-0002 - SEWER DIVERSION - PLAN
YW.201624-GHD-WTN-WTN-DR-C-0003 - SEWER DIVERSION - LONG SECTION
YW.201624-GHD-WTN-WTN-DR-C-0004 - SEWER DIVERSION - MH 06 CONSTRUCTION DETAILS
YW.201624-GHD-WTN-WTN-DR-C-0005 - SEWER DIVERSION - MH 07 CONSTRUCTION DETAILS
YW.201624-GHD-WTN-WTN-SR-C-0001 - STANDARD DETAILS - MH TYPES A-C
YW.201624-GHD-WTN-WTN-SR-C-0002 - STANDARD DETAILS - PIPE BEDDING

S4-P02	UPDATED FOLLOWING DESIGN ACCEPTANCE MEETING	JNS	DH	RW	06/01/2022
S4-P01	FOR DESIGN ACCEPTANCE	JNS	DH	RW	15/12/2021
S2-P01	FOR INFORMATION	JNS	DH	RW	06/12/2021

Construction Date: N/A

Originator / Partner / OEM Ref:

Alexandra House, Lawnswood Business Park,
Leeds, LS16 6QY, United Kingdom
T: 44 (0)113 487 8600
E: UKmail@ghd.com W: www.ghd.com

YORKSHIRE WATER
ALWAYS CONSIDERS

LIFE SAVING RULES

Client: Yorkshire Water Services Ltd
Western House,
Western Way,
Halifax Road,
Bradford,
BD6 2SZ

Framework:	WASTEWATER SOLUTIONS	Work Stream:	INFRASTRUCTURE
YW Batch ID / Project Code:	YW.201624	YW Solution ID:	T.B.C.
DEARNE VALLEY PARKWAY SHEFFIELD			
OS Grid Reference:	435400 E, 401100 N	DAZ or DMA Reference:	305

Drawing Title:

PROPOSED DIVERSION OF EXISTING PUBLIC FOUL SEWER - SITE LOCATION PLAN

Original Design / OEM Reference:	12537094	Size:	A3	Scale:	1:1250
Status Description:	DESIGN ACCEPTANCE	Status:	S4	Revision:	P02
Drawing Number:	YW.201624 GHD WTN WTN DR J 0001				