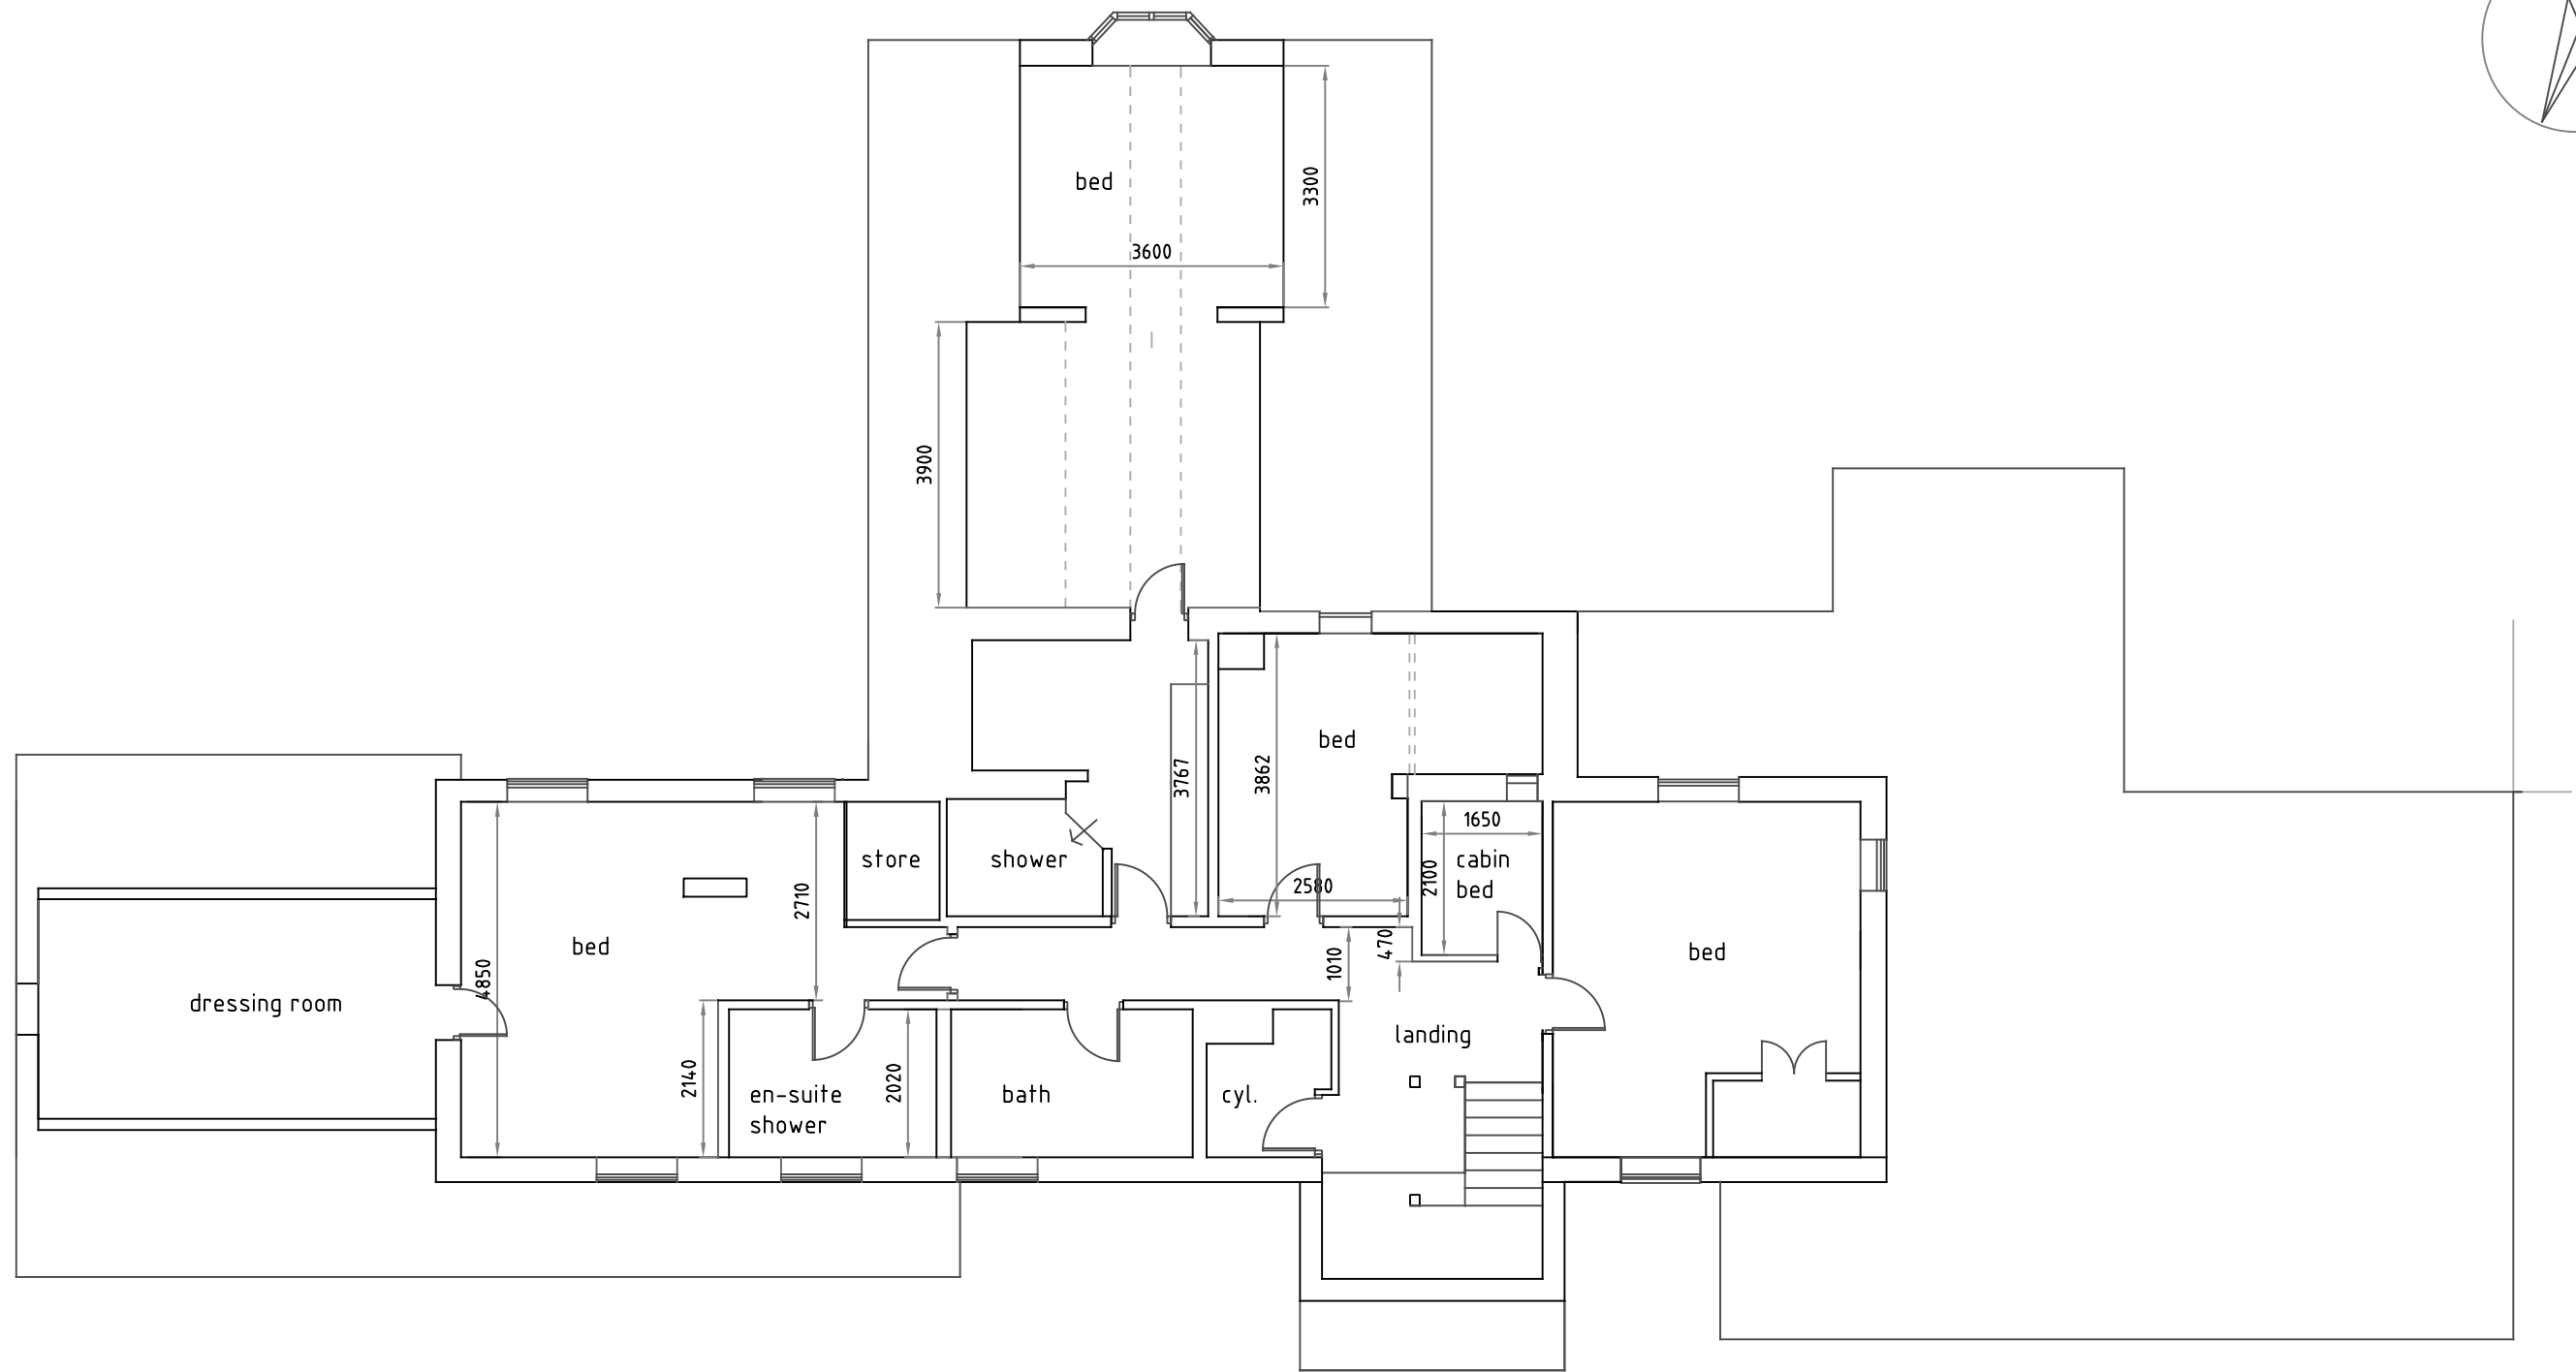
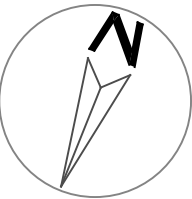


Client COMPASS CHILDREN'S HOMES		OWEN DESIGN Architects	
Project ALTERATIONS MILL HOUSE REDBROOK ROAD GAWBER, BARNSELY		18 St Peter's Close Glenfield Leicester LE3 8QB Phone 0116 2873281 www.owen-design.co.uk	
Drawing Title EXISTING FIRST FLOOR		Scale - unless otherwise stated 1:100 @ A3	
Drawing Number 1915-04		Rev	.