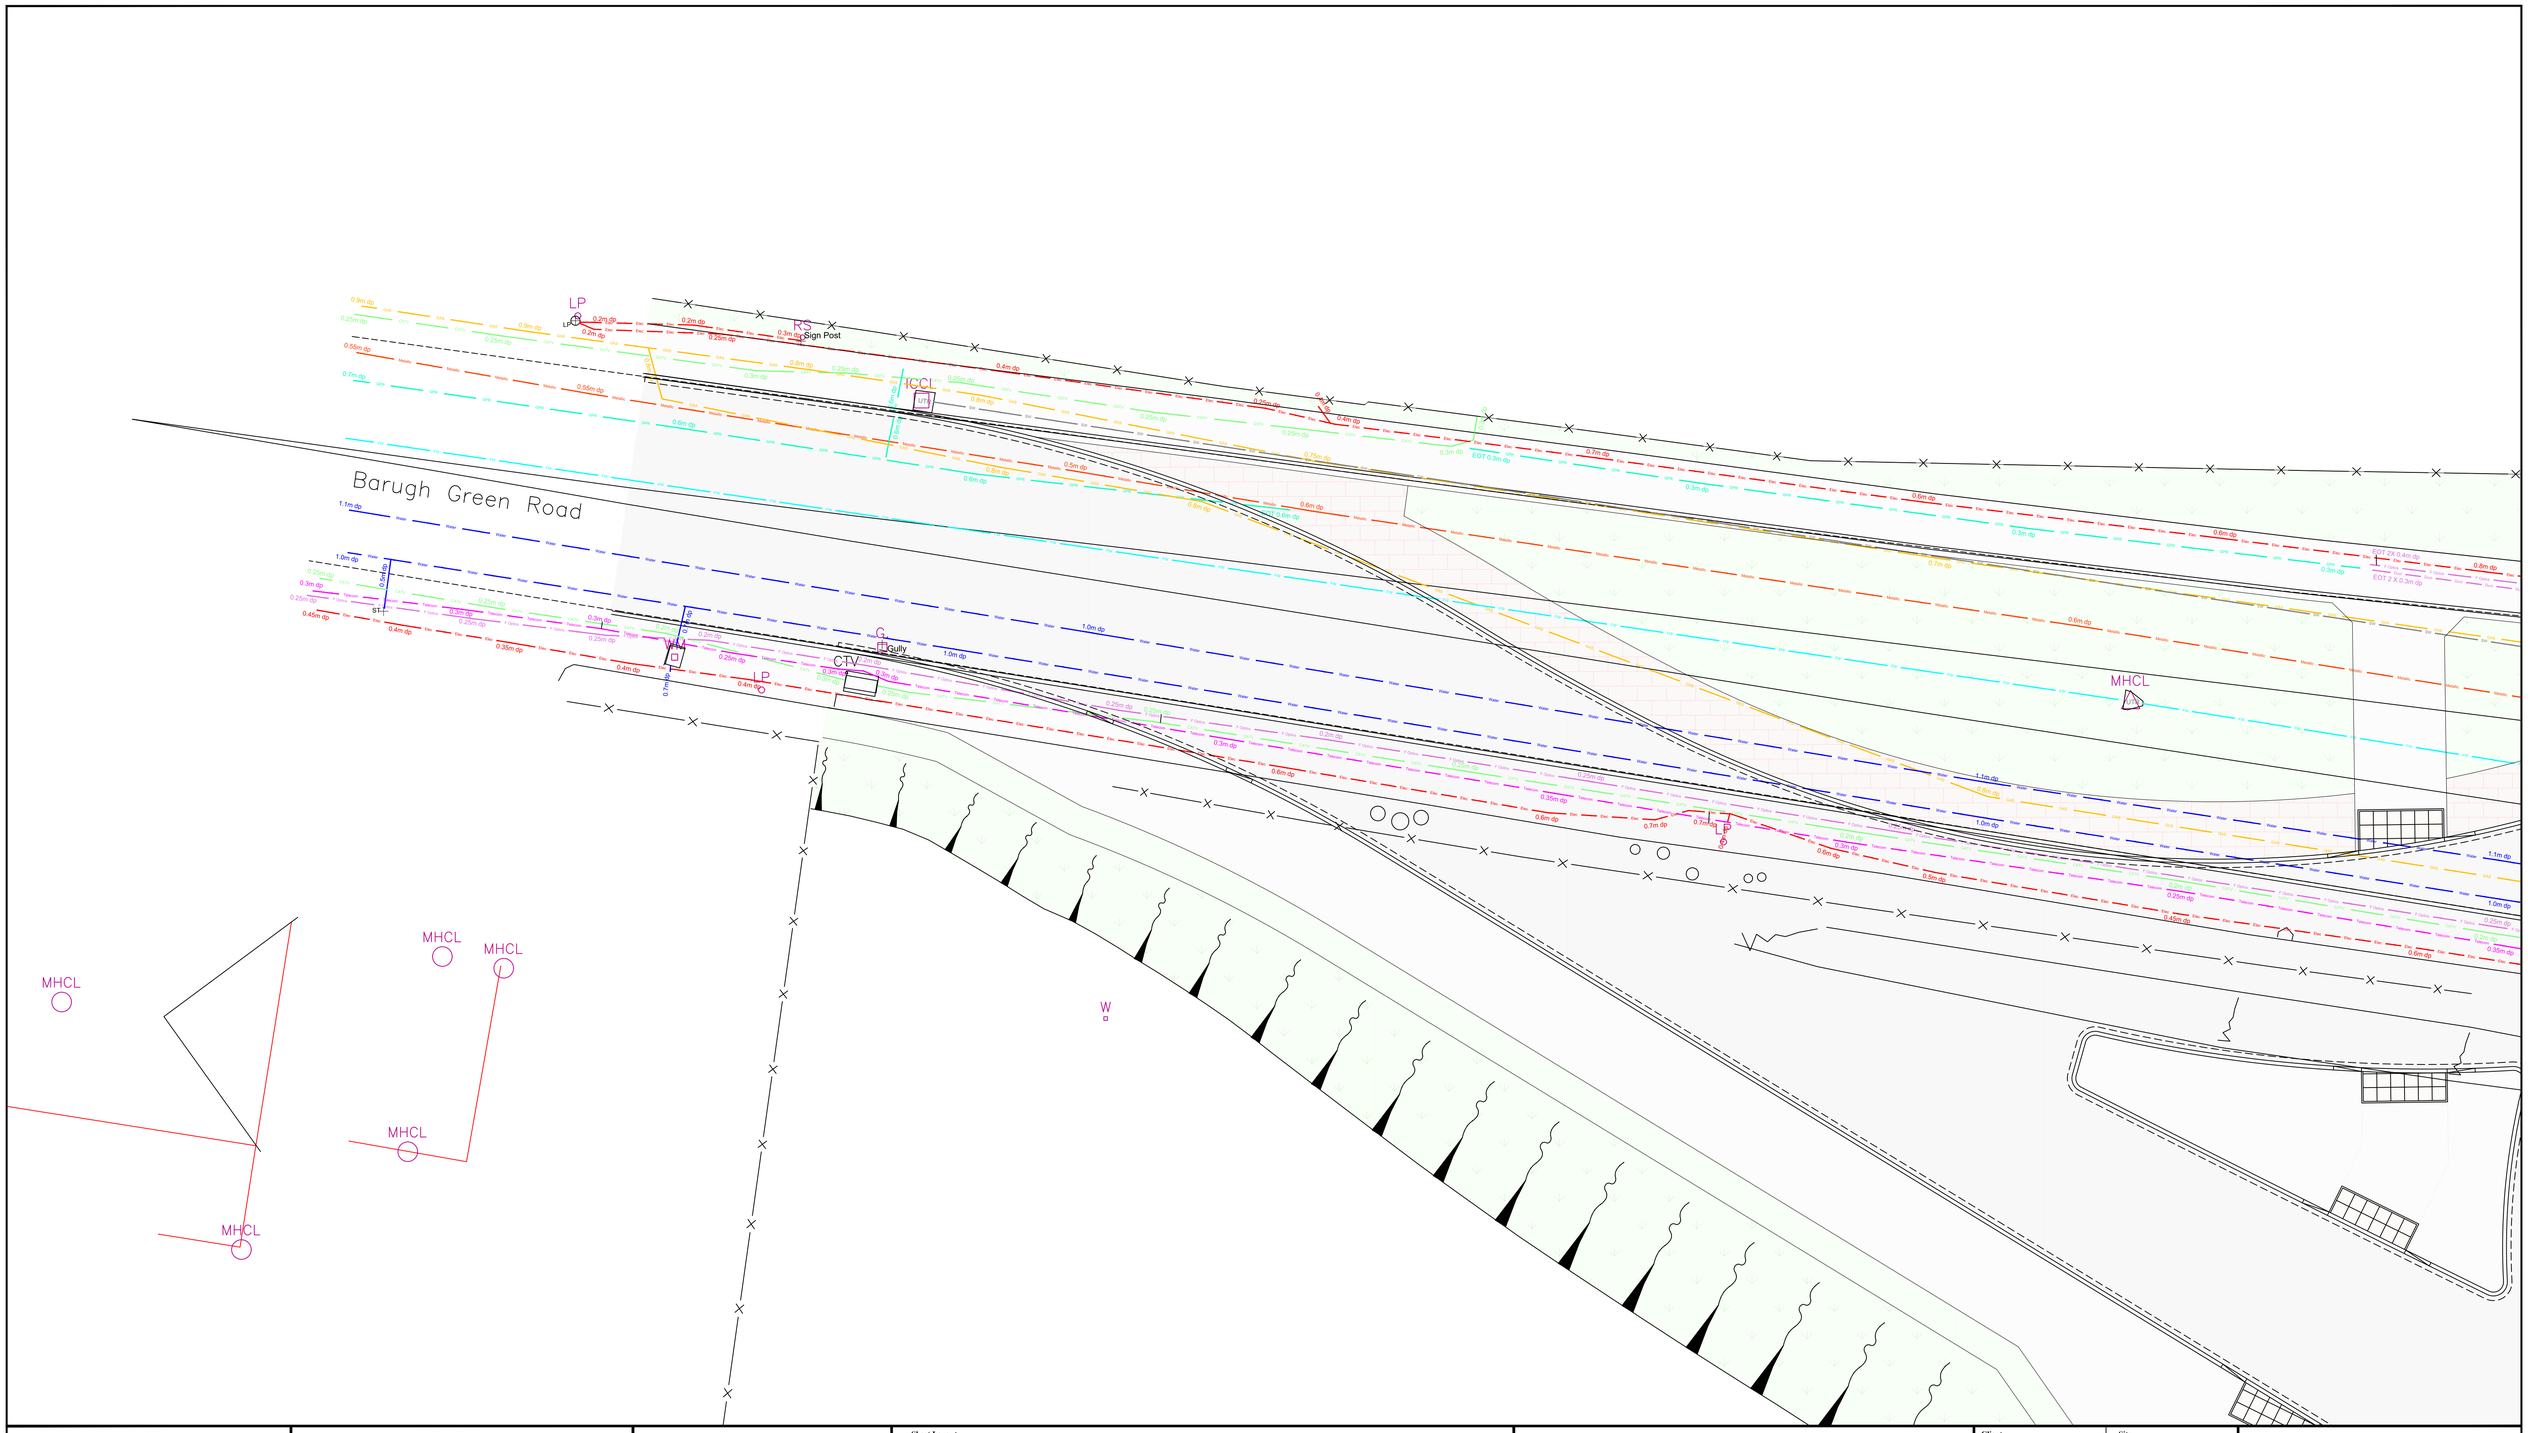

LEGEND

- Above Ground Feature
- Fence Line
- Scan Area
- Elec Elec Elec Elec — **Power Carrying Feature**
- Water Water Water — Water Main
- Gas Main
- Sewer
- Sewer Foul Water
- Sewer Surface Water
- Telecom
- CATV — Cable Television
- Traffic Signalling
- Duct Duct Duct Duct — Duct
- Metallic Metallic Metallic — Metallic Feature
- GPR Detected Feature
- Possible GPR detected Feature
- Water Water Water — Taken from records (Any Service)

CAUTION: ALL Colours Do Not Necessarily Represent Utility Type.

ABBREVIATIONS

MH-MANHOLE COVER	GP-GATE POST
IC-INSPECTION COVER	LH-LAMP HOLE
BTIC-BRITISH TELECOM COVER	PM-PARKING METER
CAB-TELECOM CABINET	CM-CABLE MARKER
CAIC-CABLE TELEVISION COVER	GMP-GAS MARKER POST
G-RAIN GULLY	WMP-WATER MARKER POST
SV-SLUICE VALVE	WM-WATER METER
GV-GAS VALVE	TCB-TELEPHONE CALL BAX
LP-LAMP POST	UTL - UNABLE TO LOCATE
TP-TELEGRAPH POLE	UTR-UNABLE TO RAISE
SP-SIGN POST	UTS-UNABLE TO SURVEY
TL-TRAFFIC LIGHTS	UTGA-UNABLE TO GAIN ACCESS
FH-FIRE HYDRANT	EoT-END OF TRACE
ST-STOP TAP	
AV-AIR VALVE	
WO-WASH OUT VALVE	
EP-ELECTRICITY POLE	
B-BOLLARD	
LB-LITTER BIN	
BH-BOREHOLE	
ER-EARTH ROD	
RE-RODDING EYE	

Digital Photograph taken from this point

Anomalous Area detected using GPR

MANUFACTURERS STATED DEPTH POSITIONS

- Service found by Electro Magnetic / Radio Frequency Location eg: Any metalic pipe or power carrying cable
- Service found by Electro Magnetic Location using a sonde. eg: Drainage / empty duct
- Service found by Ground Probing Radar eg: Any pipe or any service that could not be located by other means

NOTES

The location and/or identification of a service will not necessarily indicate whether it is live or dead.

The fact that a service has not been located or identified does not necessarily imply that it does not exist or is dead, however their presence should be anticipated.

Before mechanical plant is used, the actual position of mains and services must be established, and verified on site.

A range of detection methods are used to obtain the underground information produced in this drawing. Variations in ground conditions can affect the quality of the data and therefore an absolute affirmation cannot be guaranteed.

IF IN DOUBT ASK

Sheet Layout

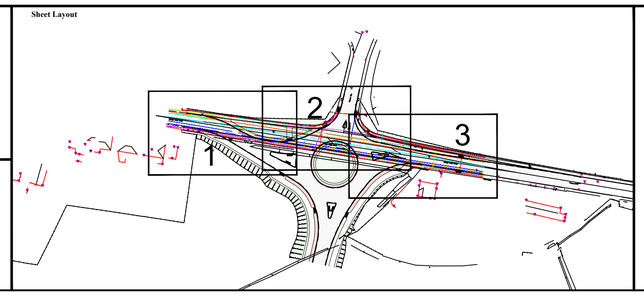

Revision	Details	By:	Date:

Client: WDA Ltd	Site: Barugh Green Road, Barnsley, Utility Mapping Survey
Scale: (A1)1:100	Units: Meters
Date: June 2019	
Sheet No: 1 of 3	Issue No: 1
Drawn By: T.Watkin	
Job Number: 061904	Checked By: J.Markey

SCALE BAR

0.0m 1.0m 2.0m 3.0m 4.0m 5.0m 6.0m 7.0m

SSE Enterprise

SSE Contracting - Utility Surveying
Unit 4 Astley Way Industrial Estate
Astley Way Swillington LEEDS LS26 8XT

Tel: +44(0)113 276515
Fax: +44(0)113 2765029
www.sseenterprise.co.uk