




Section 1
1 : 200

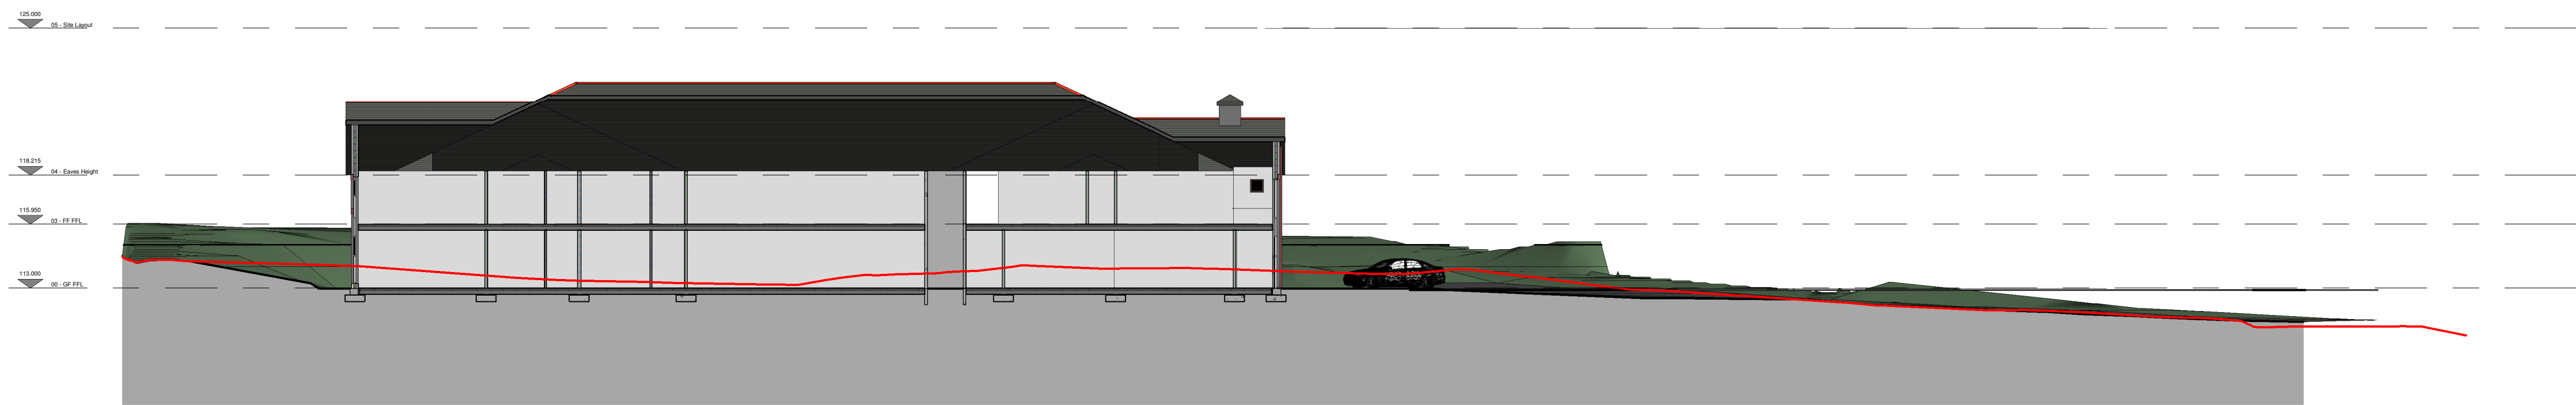

Section 2
1 : 200

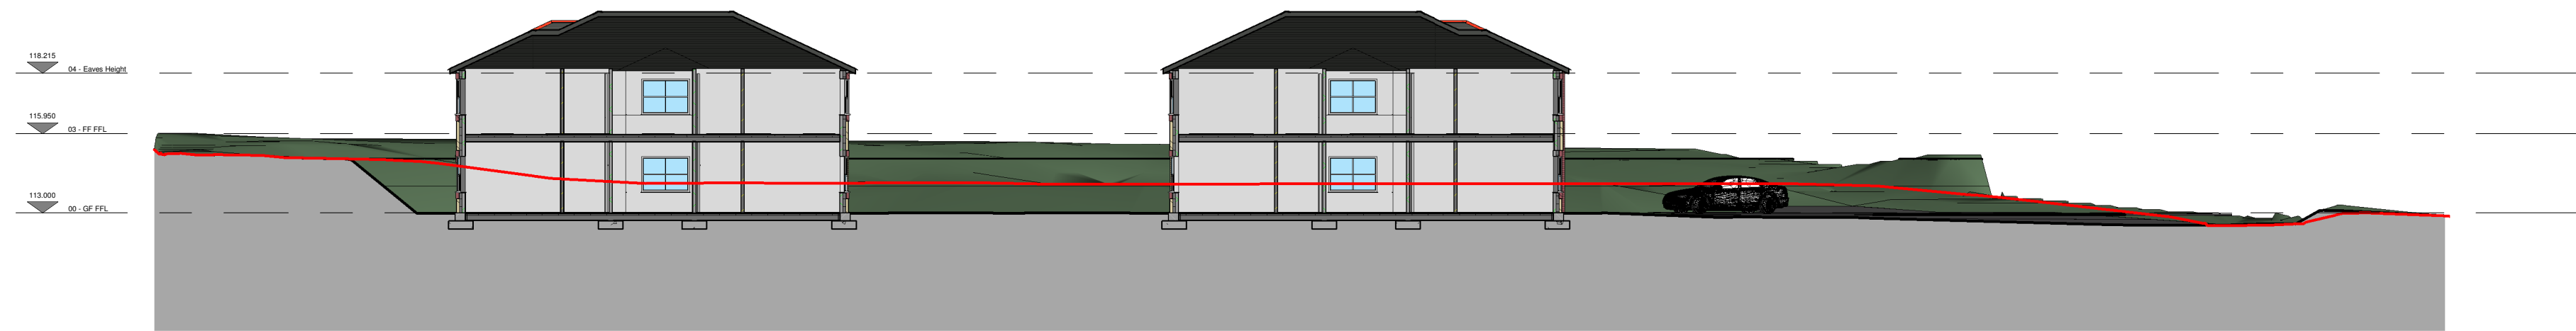

Section 3
1 : 200

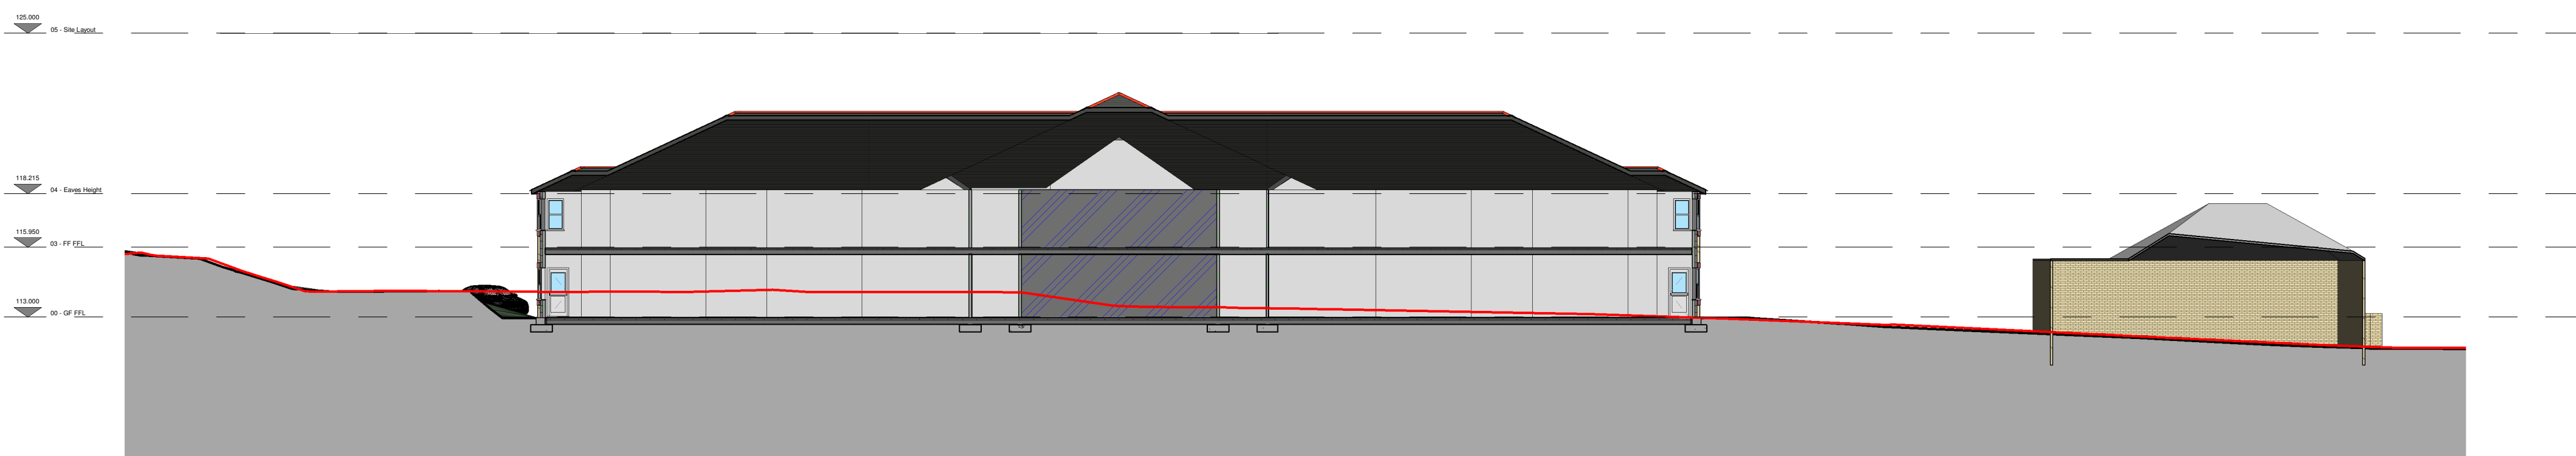

Section 4
1 : 200

REV	DATE	DETAILS OF AMENDMENTS	DRAWN
REVISIONS			
ALL MEASUREMENTS IN mm - DO NOT SCALE - IF IN DOUBT ASK			
LNT Construction LNT CONSTRUCTION LTD UNIT 2, HELIOS 47 ISABELLA ROAD GARFORTH LS25 2DY Tel: 0113 3853858 Fax: 0113 3853859			
CLIENT ideal carehomes			
SITE HIGH RIDGE WORSBROUGH BARNSELY, S70 5HL			
TITLE PROPOSED 64 BED CARE HOME PLANNING DRAWINGS SITE SECTIONS (1 of 2)			
SCALE	1 : 200	DATE	22-09-11
DRAWN	EJ	DWG NO.	S70 5HL-A-06.1
DRAWING STATUS			
FEASIBILITY		PLANNING SUBMISSION	
PLANNING APPROVAL		REGULATION SUBMISSION	
REGULATION APPROVAL		CONSTRUCTION ISSUE	
CHECKED BY		DATE	