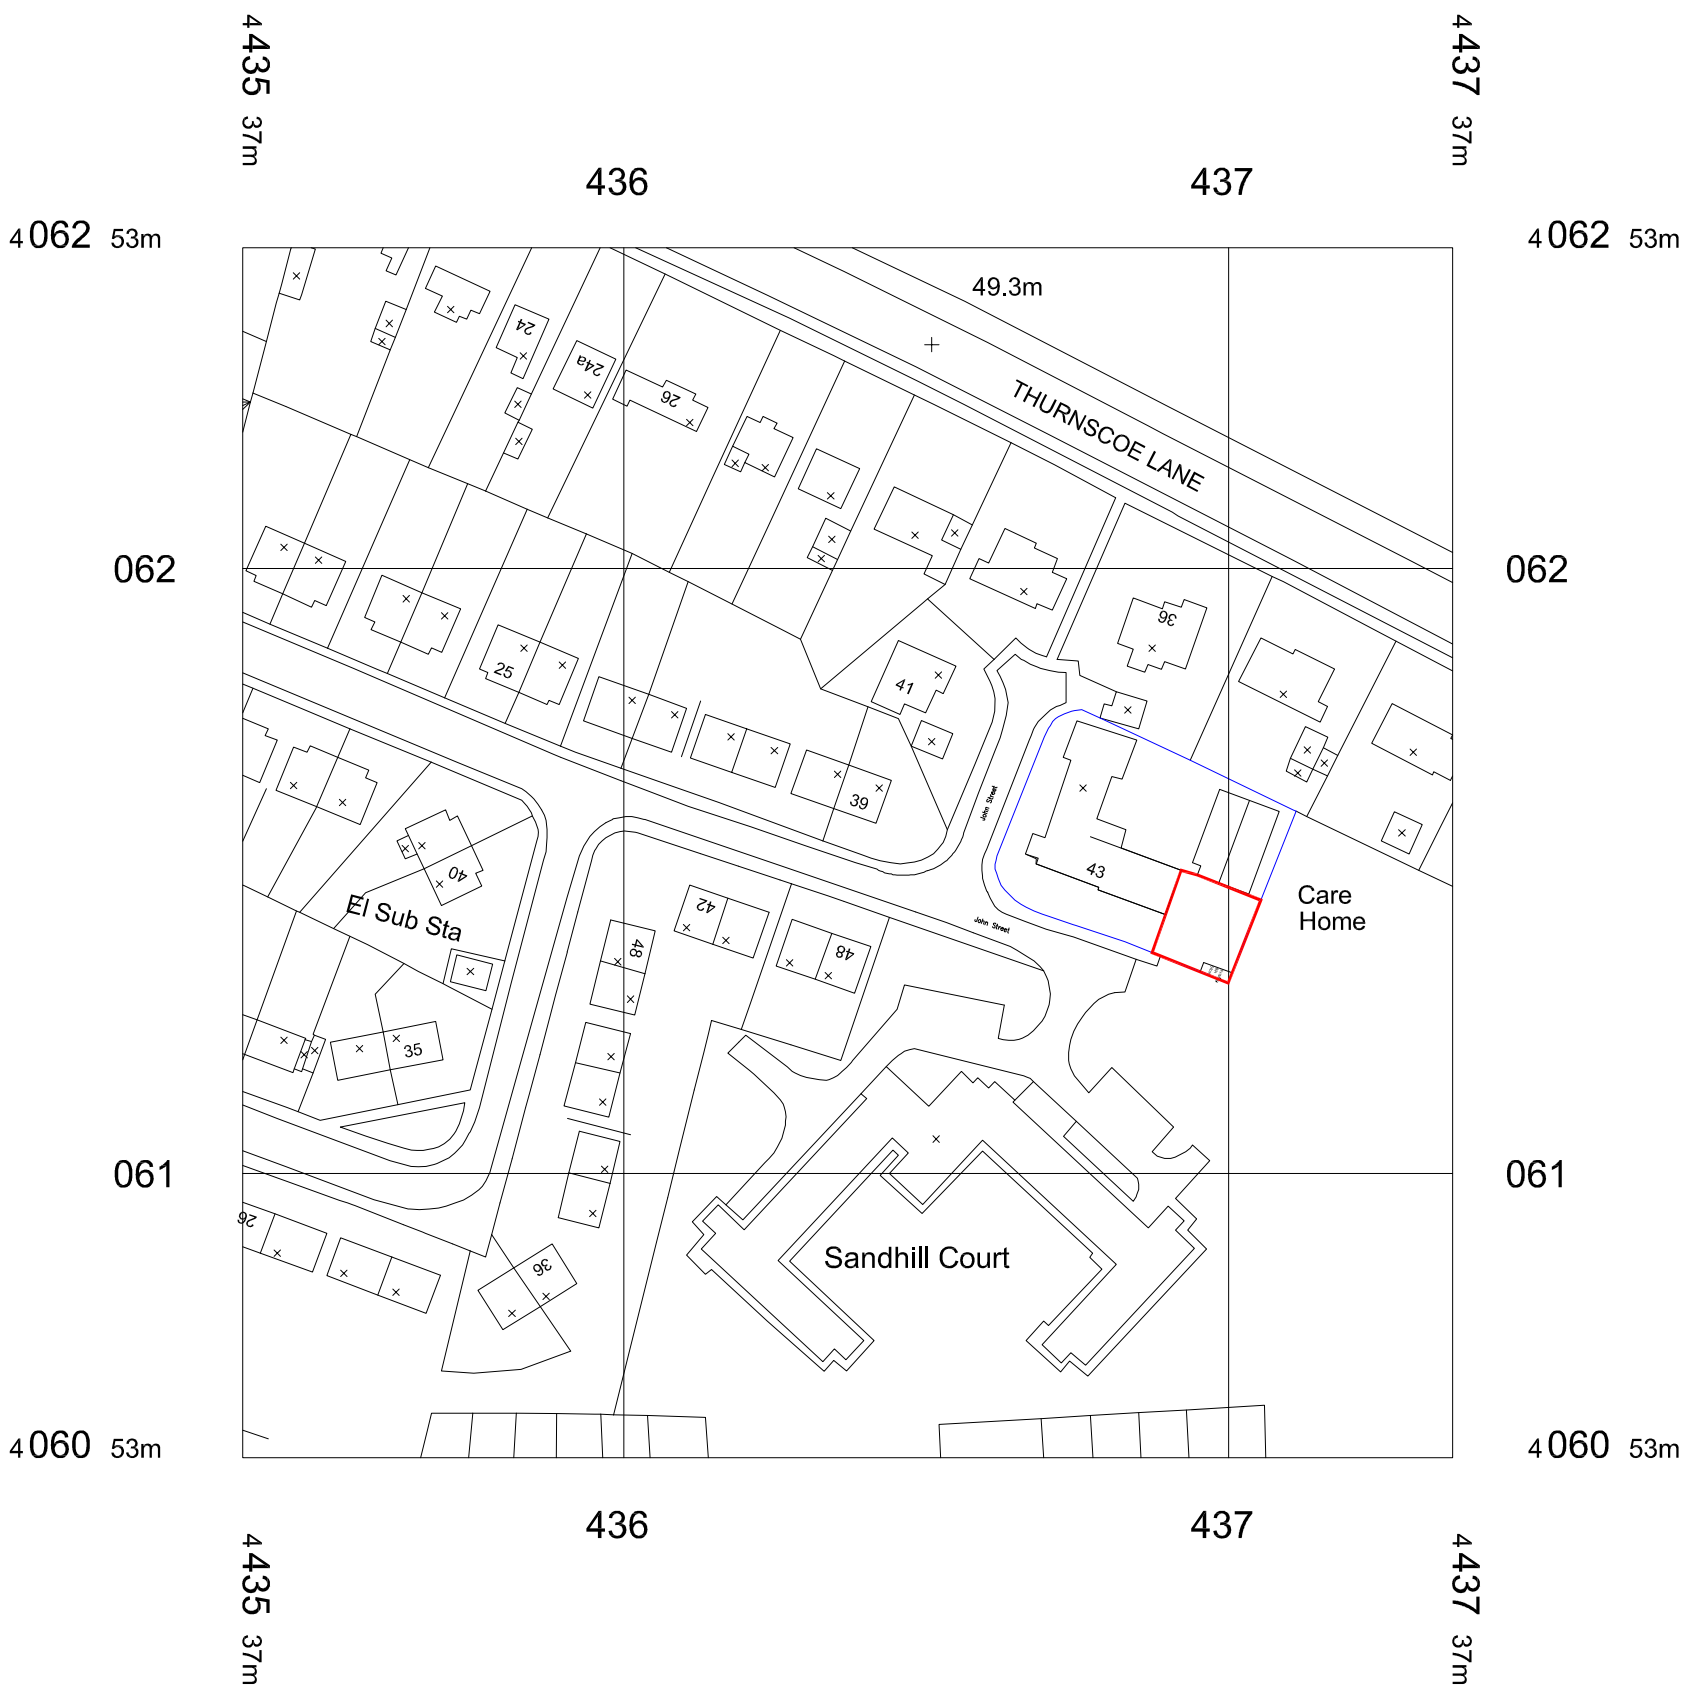


© Crown Copyright 2005

Reproduction in whole or in part is prohibited

1 OS Location Plan
1 : 1250

Rev	Description	Date	By	Rvw
P02	Preliminary Issue	11.08.20	GW	VS
P01	Preliminary Issue	30.07.20	GW	VS

Modular Building providing a reception & staff facilities

at 43 John Street
Great Houghton
Barnsley
S72 0EA

for Community Places

Farrar Bamforth Associates Ltd.
Chartered Architectural Technologists

51 Trinity Street, Huddersfield, HD1 4DN
Tel. (01484) 424008 Fax: (01484) 512305
E-mail: design@farrarbamforth.co.uk
Website: www.farrarbamforth.co.uk

OS Location Plan

Project	Originator	Zone	Level	Type	Role	Number	Revision
20C19	FBA	ZZ	XX	DR	A	0102	P02

Drawn	Date	Suitability	Revision Status	Scale at A3
GW	Jul 20	S2	Preliminary	1 : 1250

This document is © Farrar Bamforth Associates Ltd. Drawing measurements shall not be obtained by scaling. Setting out dimensions are to face of structure. Verify all dimensions prior to construction or product manufacture. Immediately report any discrepancies on this document to Farrar Bamforth Associates Ltd. This document shall be read in conjunction with associated models, specifications and related consultants documents.