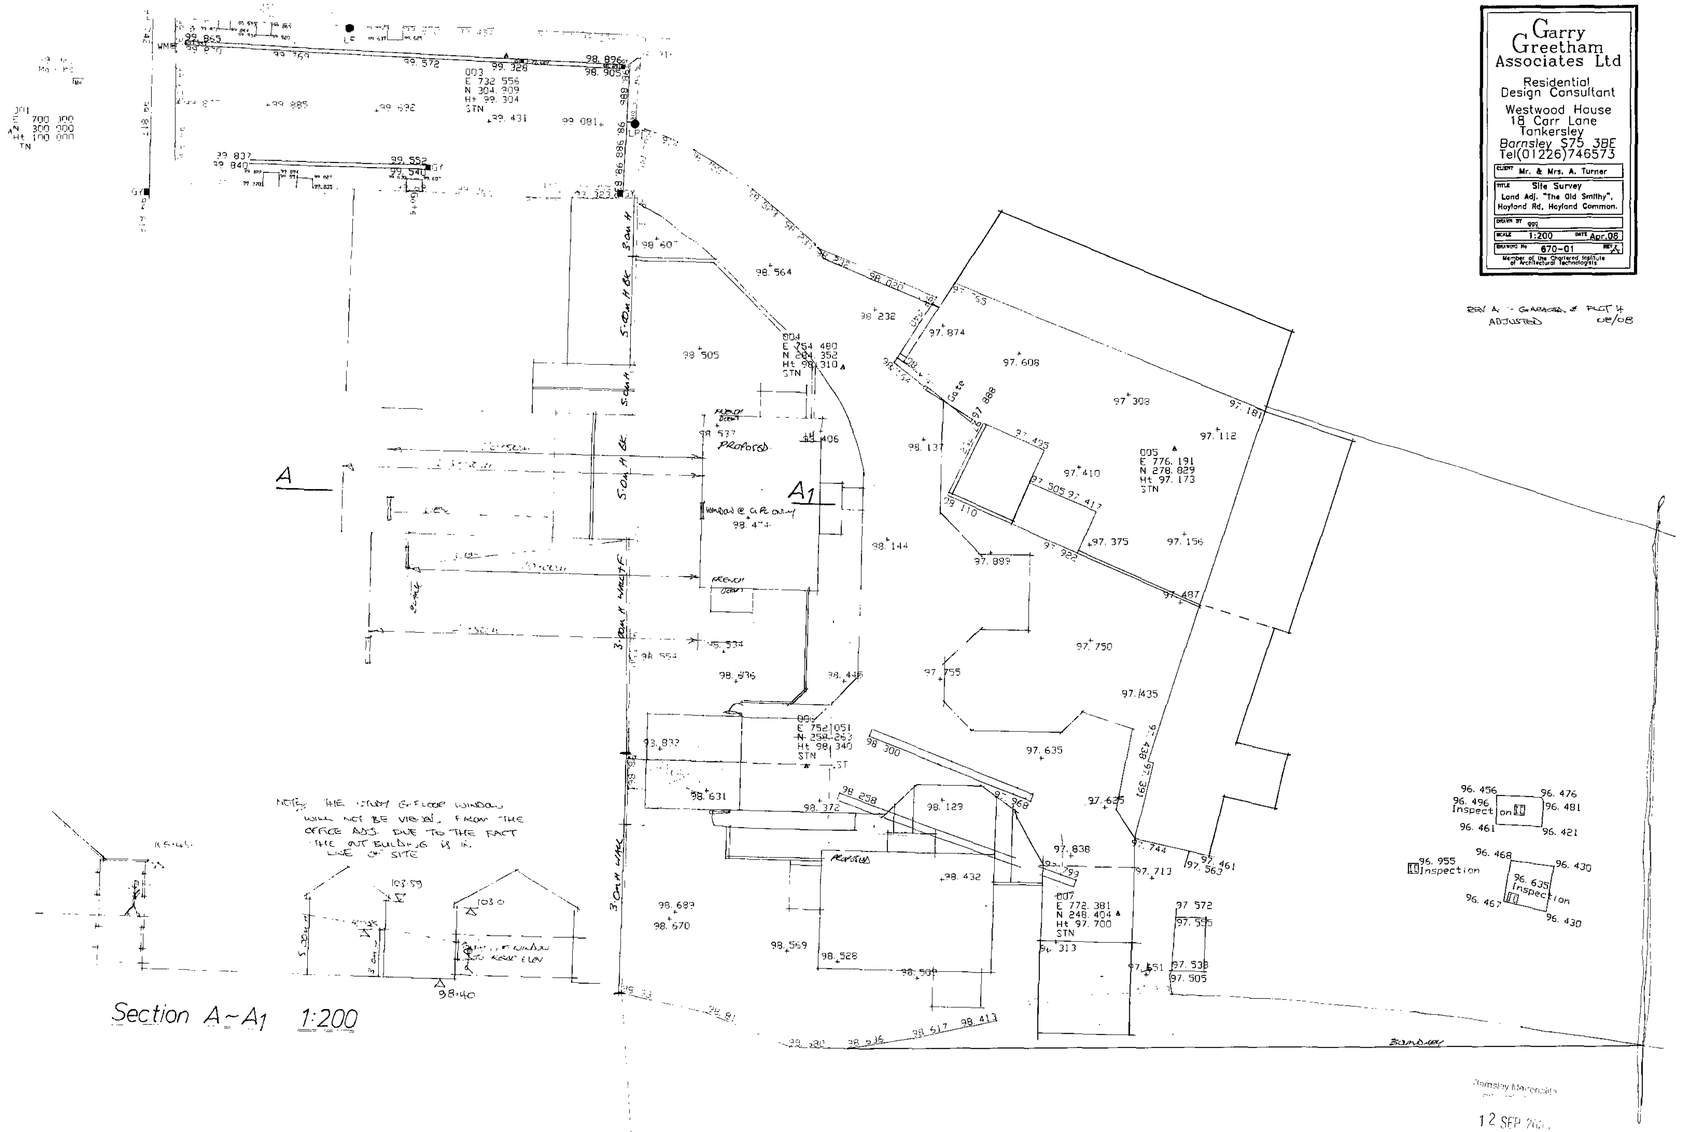

Garry Greetham Associates Ltd
Residential Design Consultant
Westwood House
18 Carr Lane
Tankersley
Barnsley S75 3BE
Tel(01226)746573
CLIENT Mr. & Mrs. A. Turner
TITLE Site Survey
Land Adj. "The Old Smithy", Hoyland Rd, Hoyland Common.
DRAWN BY GGL
SCALE 1:200 DATE Apr.08
DRAWING No 670-01 REV A
Member of the Chartered Institute of Architectural Technologists
Rev A - Garages & Plot 4 Adjusted 08/08
001 E 700 300 N 300 000 Ht 100 000 TN
002 E 732 556 N 304 909 Ht 99.304 STN
003 E 754 480 N 304 352 Ht 98.310 STN
004 E 752 1051 N 258 252 Ht 98.340 STN
005 E 776.191 N 278.889 Ht 97.173 STN
006 E 772 381 N 248 404 Ht 97.700 STN
Proposed
A
A1
Section A~A1 1:200
NOTE THE STUDY GF LOOR WINDOW WILL NOT BE VISIBL FROM THE OFFICE ADJ DUE TO THE FACT THE OUT BUILDING IS IN LINE OF SITE
Boundary
Barnsley Metropolitan
12 SEP 2008