
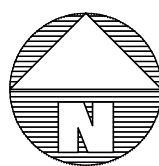


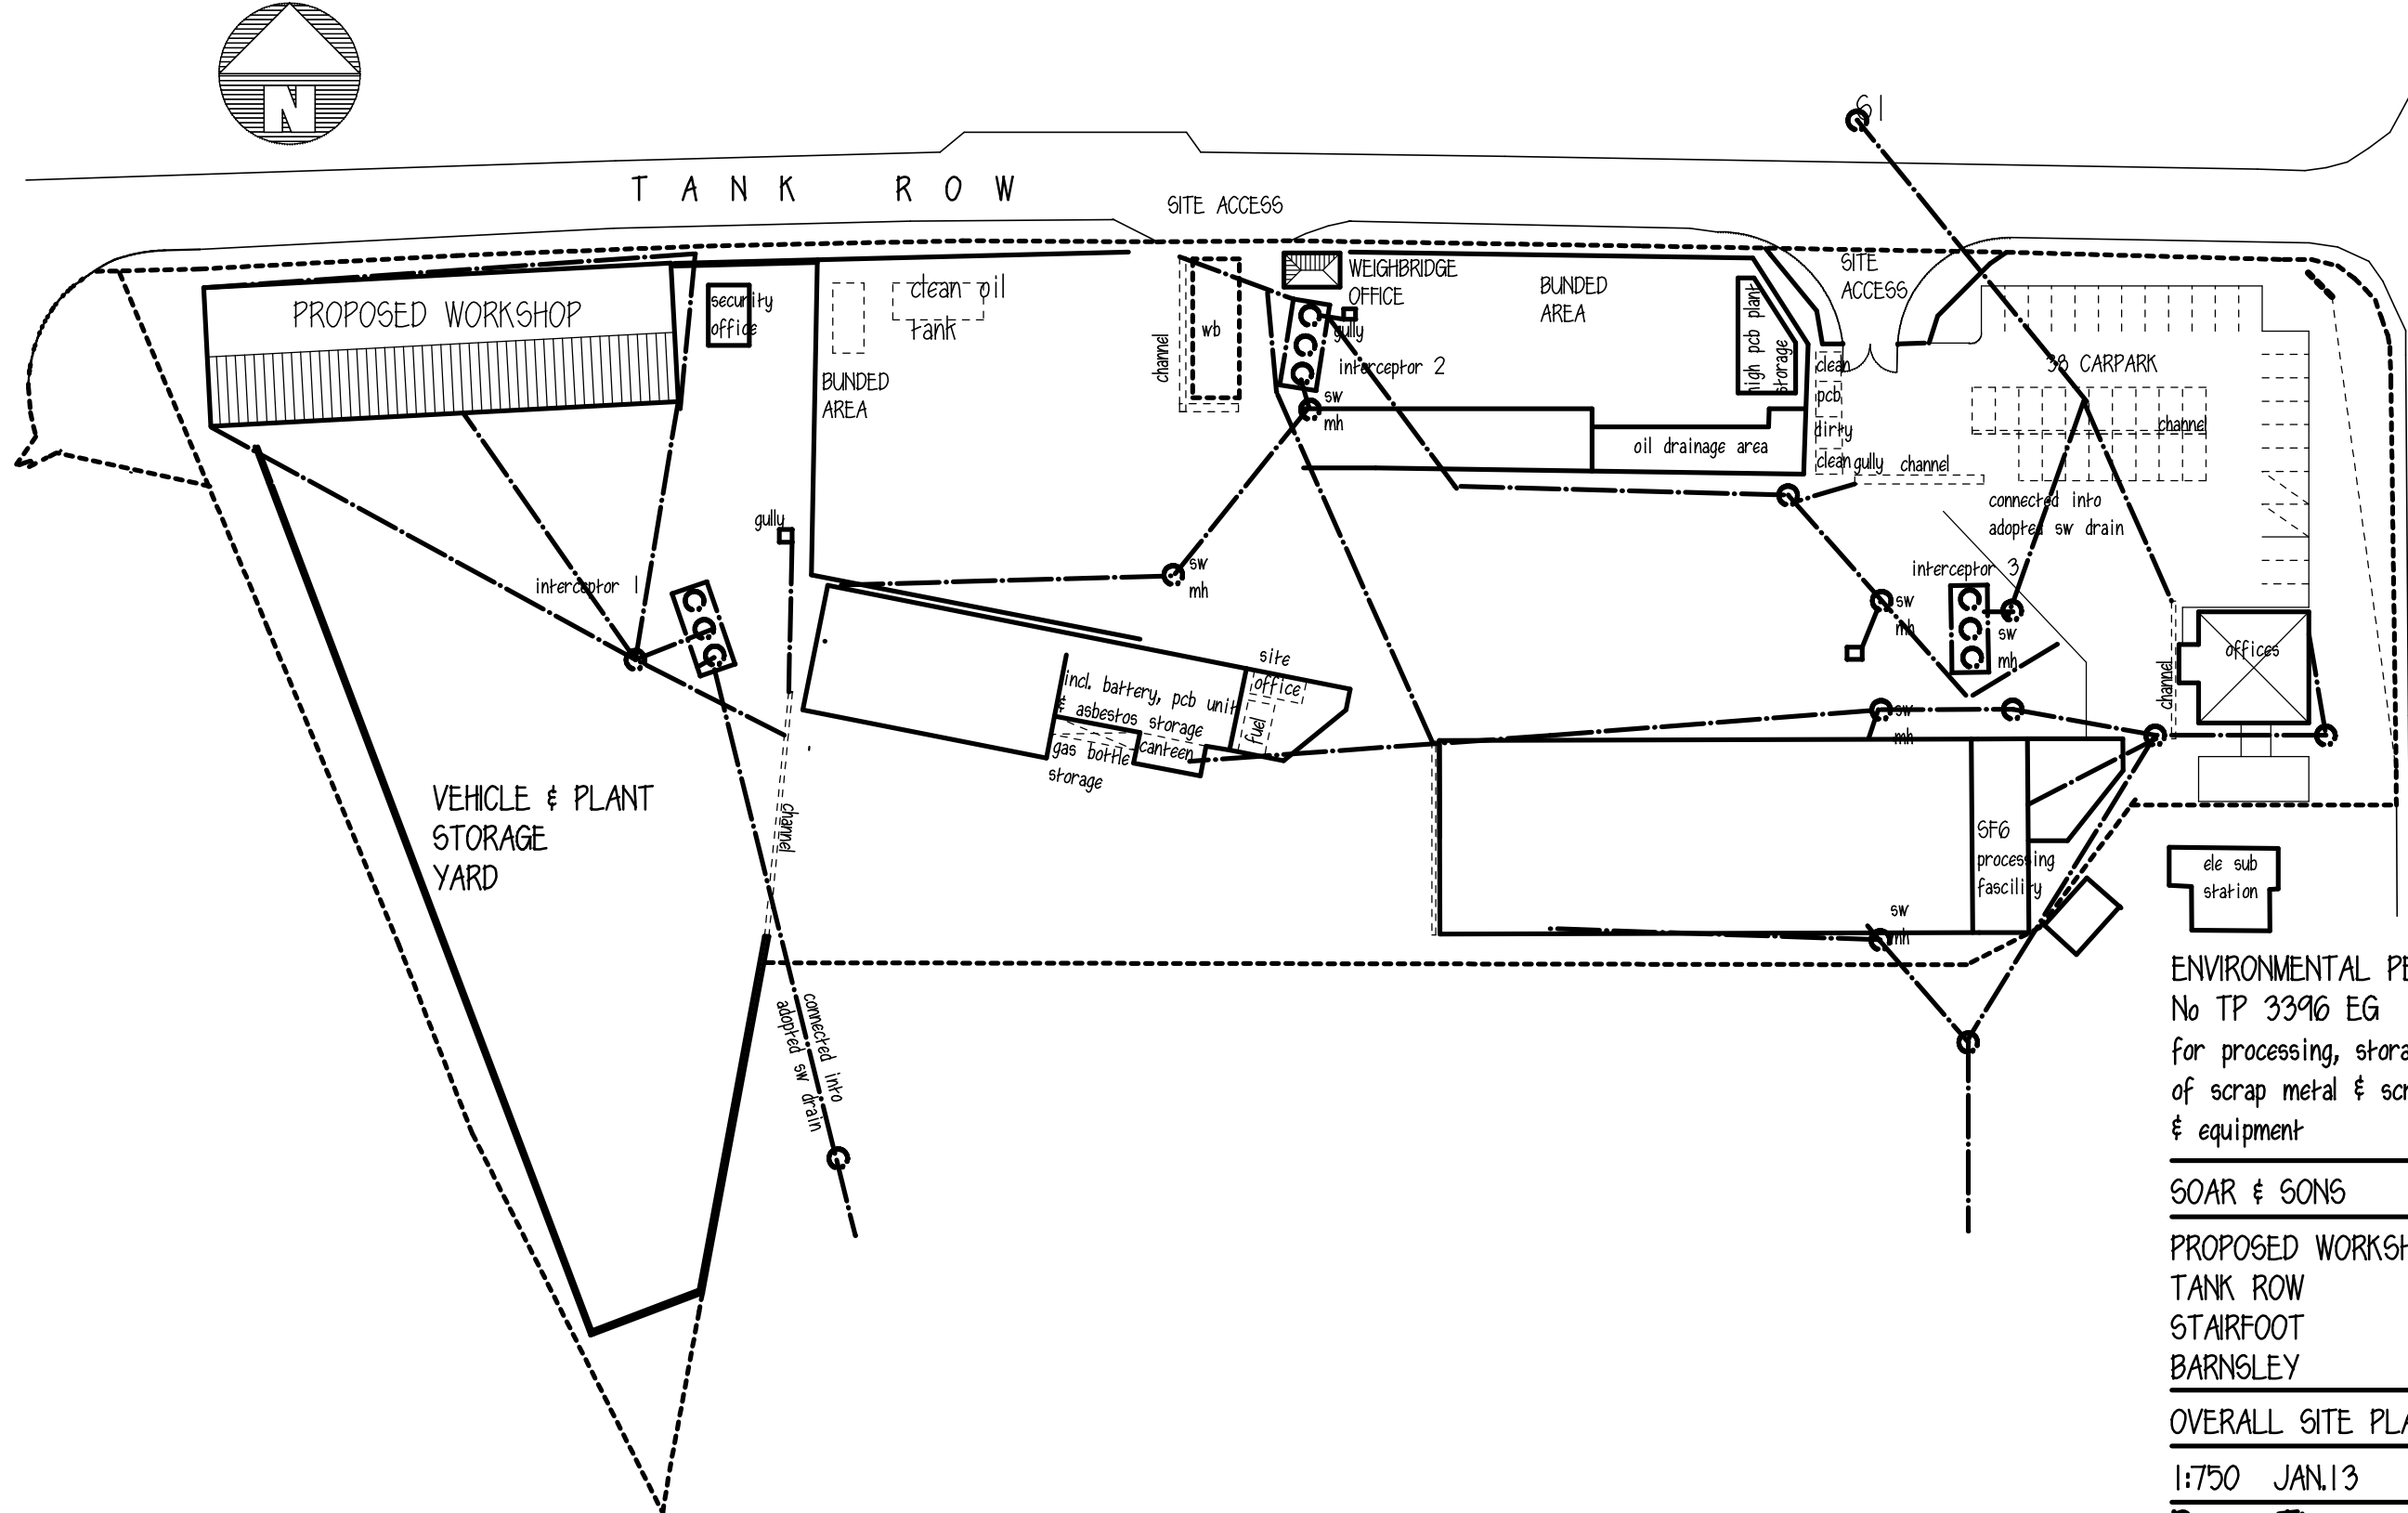

ENVIRONMENTAL PERMIT
No TP 3396 EG
for processing, storage & recycling
of scrap metal & scrap plant
& equipment

SOAR & SONS

PROPOSED WORKSHOP
TANK ROW
STAIRFOOT
BARNSELEY

OVERALL SITE PLAN-DRAINAGE

1:750 JAN.13

Peter Thompson

"Linwood"
Barnsley Road
Dodworth

Barnsley S75 3JR m. 07973251730
e-mail peter-thompson@hotmail.co.uk

