



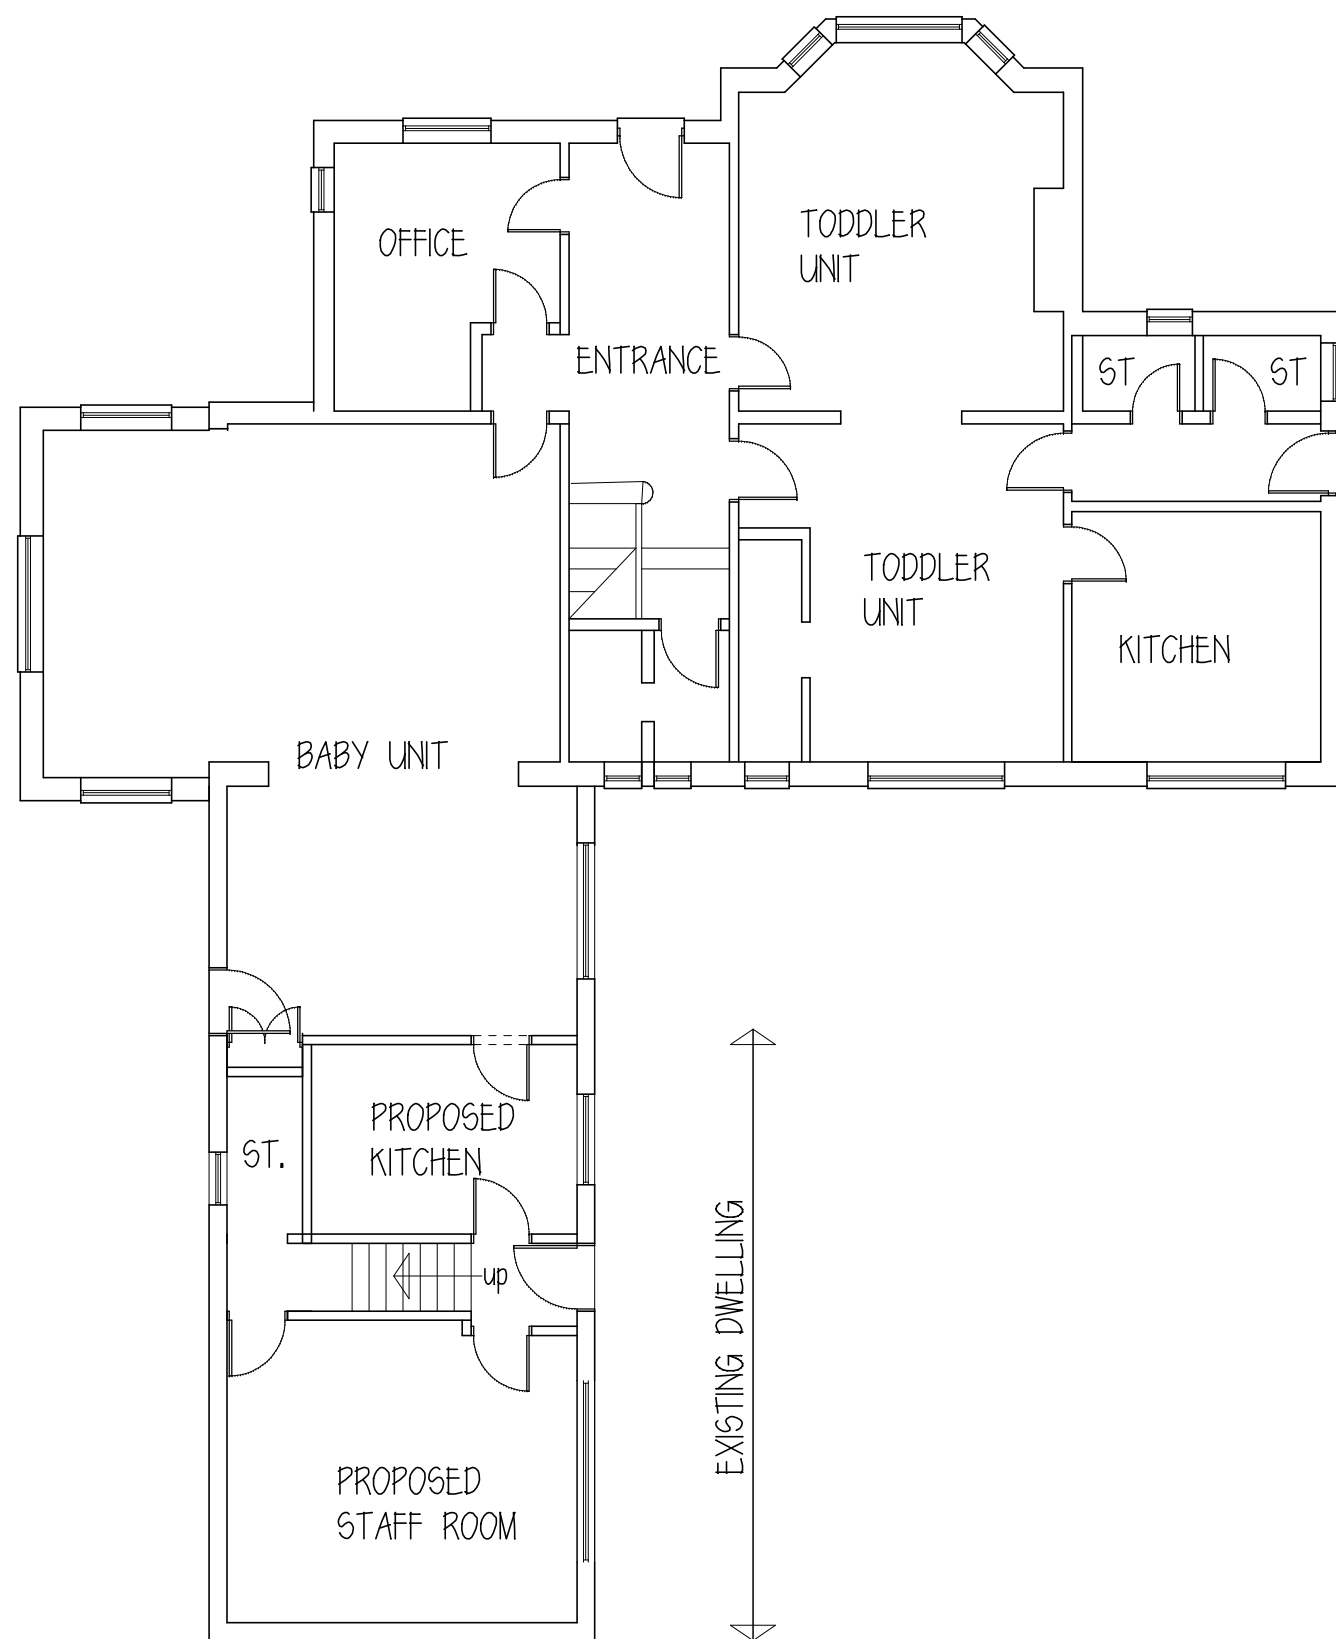

GROUND FLOOR

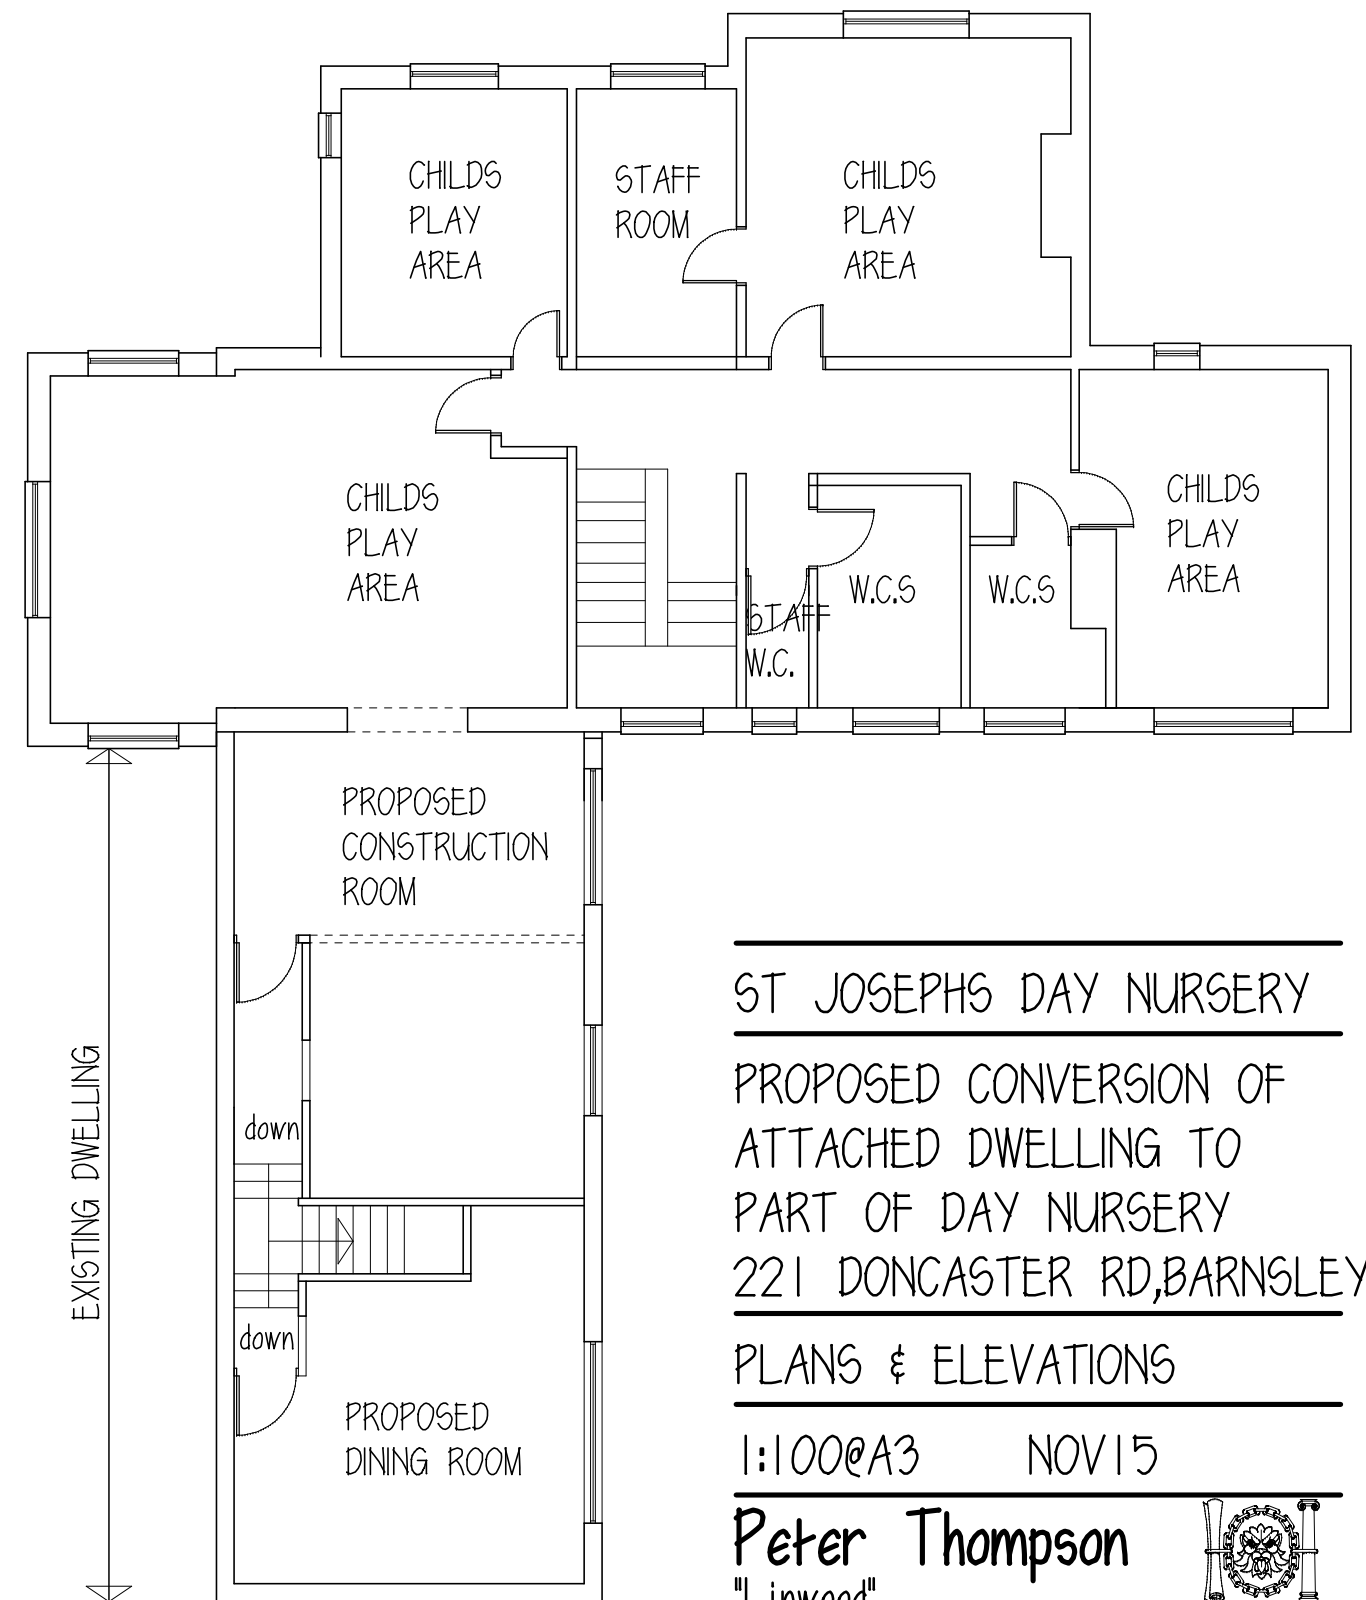

FIRST FLOOR

ST JOSEPHS DAY NURSERY
PROPOSED CONVERSION OF
ATTACHED DWELLING TO
PART OF DAY NURSERY
221 DONCASTER RD, BARNSELEY
PLANS & ELEVATIONS

1:100@A3 NOV 15

Peter Thompson
 "Linwood"
 Barnsley Road
 Dodworth
 Barnsley S75 3JR
 T. 01226 201391
 M. 07973251730
 e-mail peter-thompson@hotmail.co.uk

