


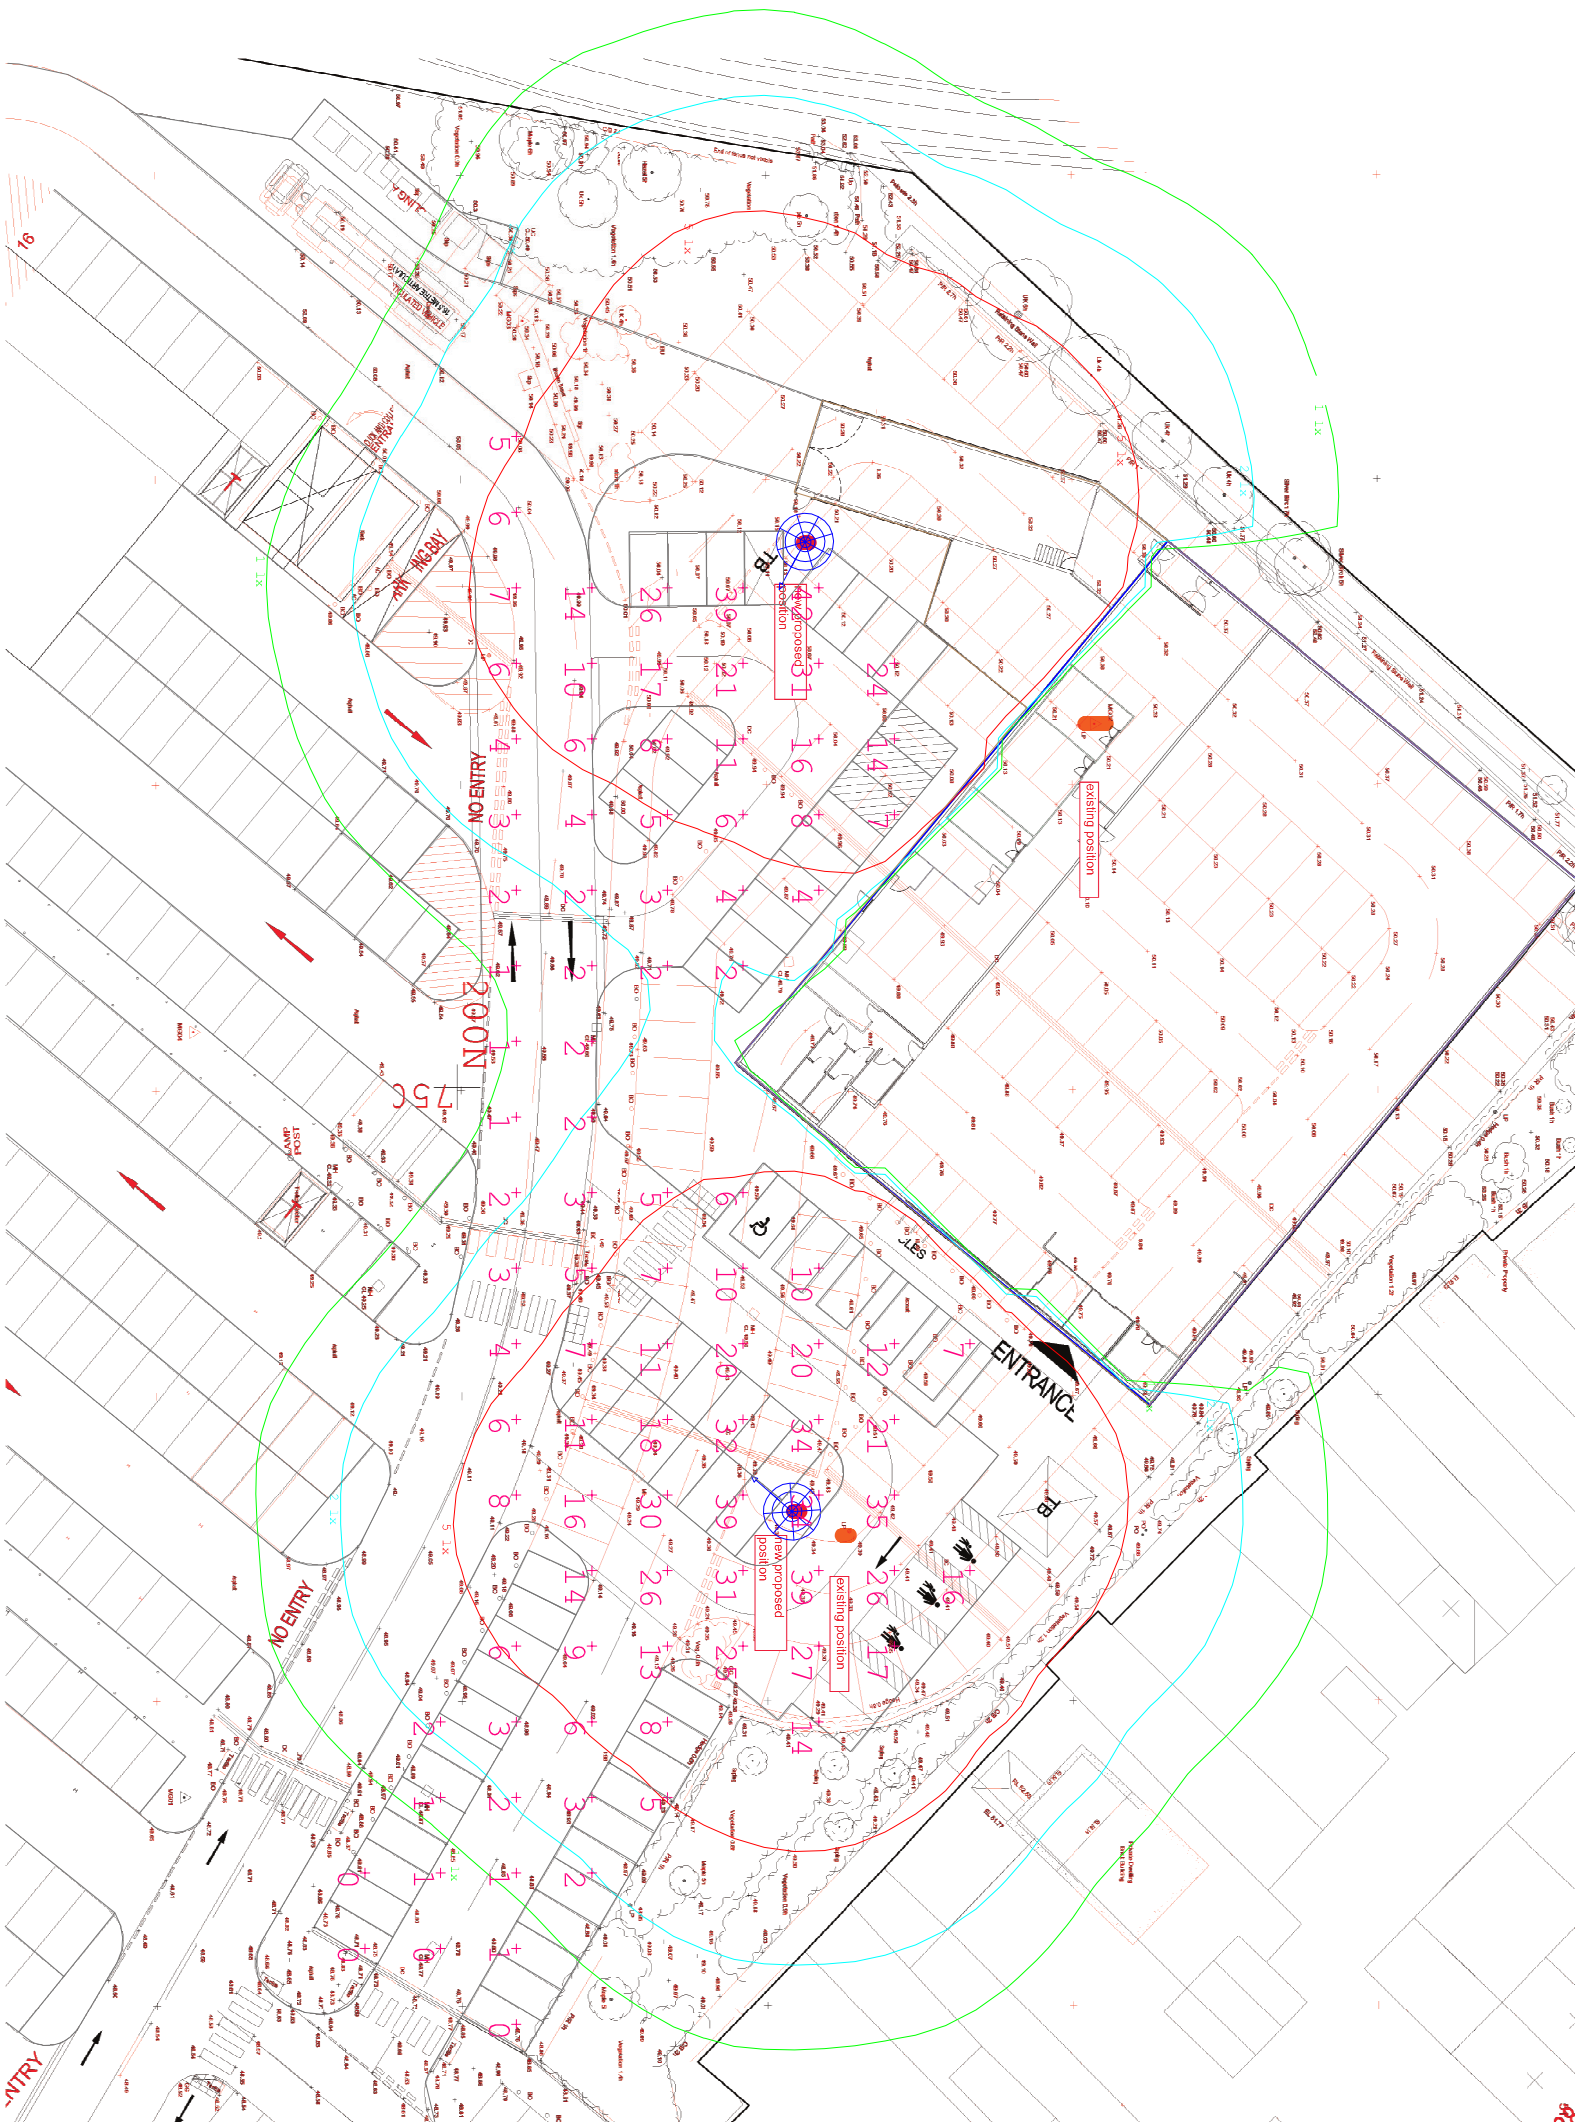

LIGHTING EQUIPMENT
2 x 10m Carrying Each Carrying the Following Orion LED Luminaires:-
2 x AL4501 / 302W LED, Lantern

HORIZONTAL ILLUMINANCE LEVELS
Please refers to Calculation Grid for Illuminance Levels

Grid Intervals 5m
Grid Values in Lux
Contours Values 5, 2 & 1 Lux

Maintenance Factor: 0.90
Location: Medium Pollution
Typical Burning Hours: 60,000 hrs



Lighting Project: Tesco Wombwell Lane - Barnsley

Title: Horizontal Illuminance Levels

Design Ref: LS24710

Revision(s) From Previous Design:

Design By: Jacky Cheung

Date: 07 - 11 - 2018 Scale: 1:500 @ A3

© Copyright
Abacus Lighting
All rights reserved

This Lighting Design / Scheme and results given are based on the specific performance of Abacus Lighting products. This design and supporting documents are the sole property of Abacus Lighting Limited. This design and supporting documents must not be reproduced in any way without the written permission of Abacus Lighting. Any use of this design with non-Abacus luminaires after planning has been submitted may breach planning consent.