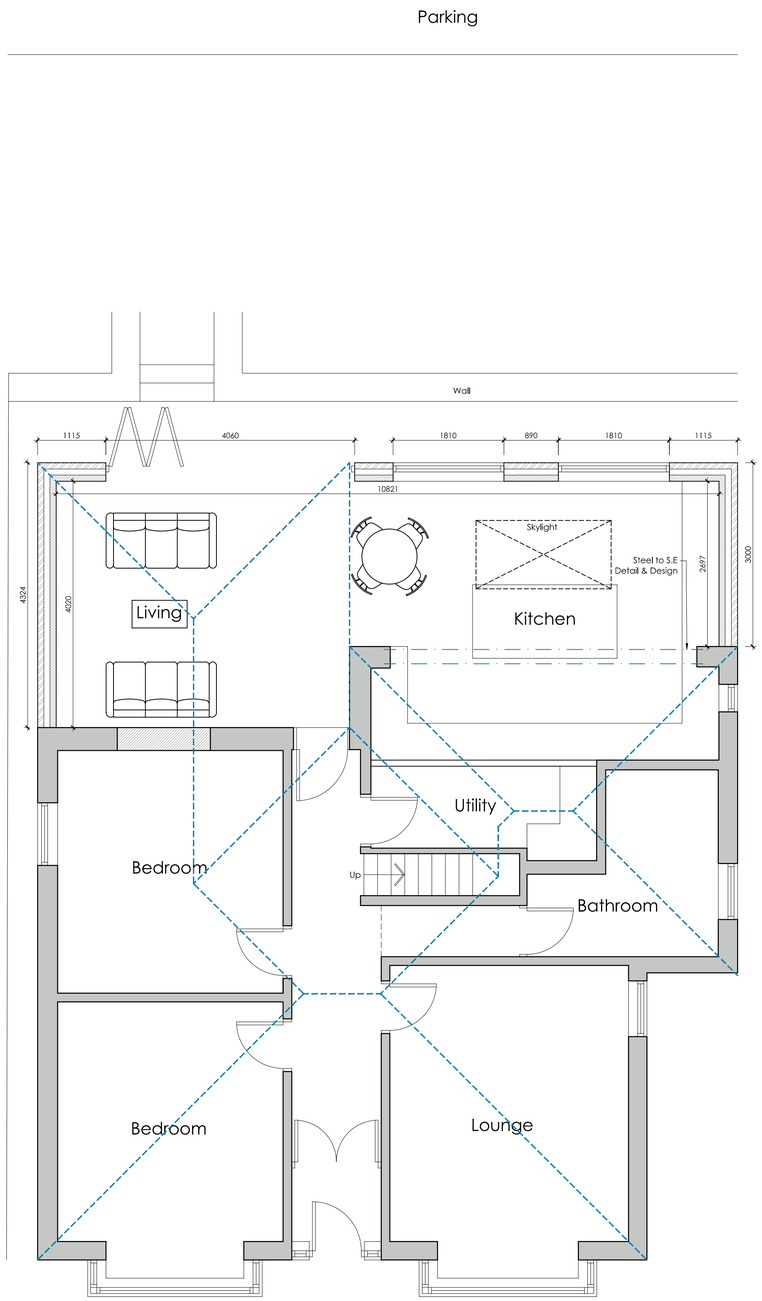

PROPOSED GROUND FLOOR PLAN
SCALE 1:50

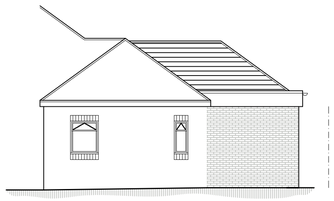

PROPOSED SIDE ELEVATION
SCALE 1:100

PROPOSED REAR ELEVATION
SCALE 1:100

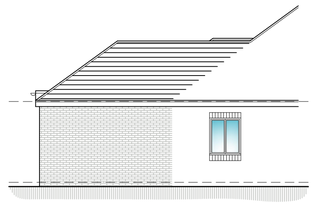

PROPOSED SIDE ELEVATION
SCALE 1:100

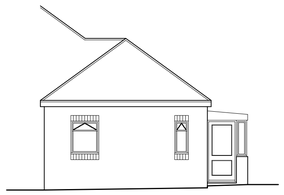

EXISTING SIDE ELEVATION
SCALE 1:100

EXISTING REAR ELEVATION
SCALE 1:100

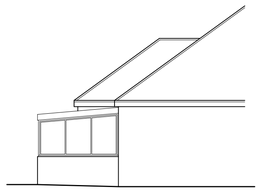

EXISTING SIDE ELEVATION
SCALE 1:100

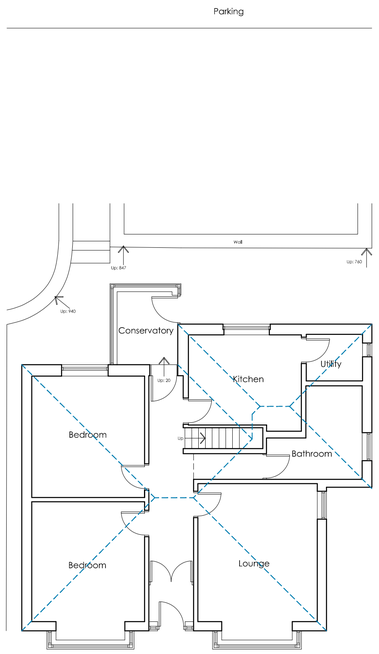

EXISTING GROUND FLOOR PLAN
SCALE 1:100

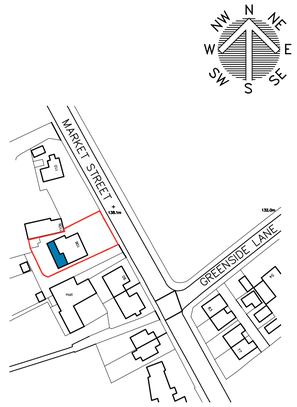

LOCATION PLAN
SCALE 1:1250

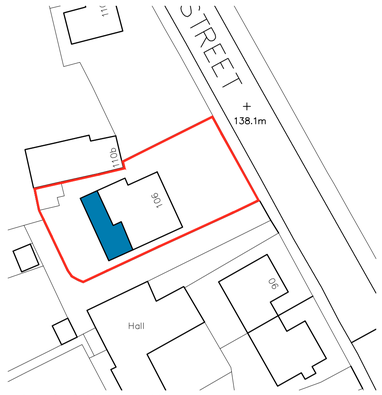

BLOCK PLAN
SCALE 1:500

White Agus PARTNERSHIP
ARCHITECTURAL SERVICES
OFFICE ONE,
34 VICTORIA ROAD,
BARNSLEY,
S70 2BU
Phone: 01226 208482
Email: info@whiteaguspartnership.co.uk
Web: www.whiteaguspartnership.co.uk

Project.	Client.		
PROPOSED EXTENSION AT 106 MARKET STREET HOYLAND, S74 0EX	MR NOEL GALLAGHER		
Drawing Title. PROPOSED PLANS AND ELEVATIONS	Date. JANUARY 2023	Scale. 1:50 & 1:100 @ A1	
	Ref. 22–165	Dwg. No. 01	Rev. A

Date	Suffix	Description	Date	Suffix	Description
05/04/2023	A	REVISED FOR PLANNING			