


FIRST FLOOR LAYOUT PLAN:

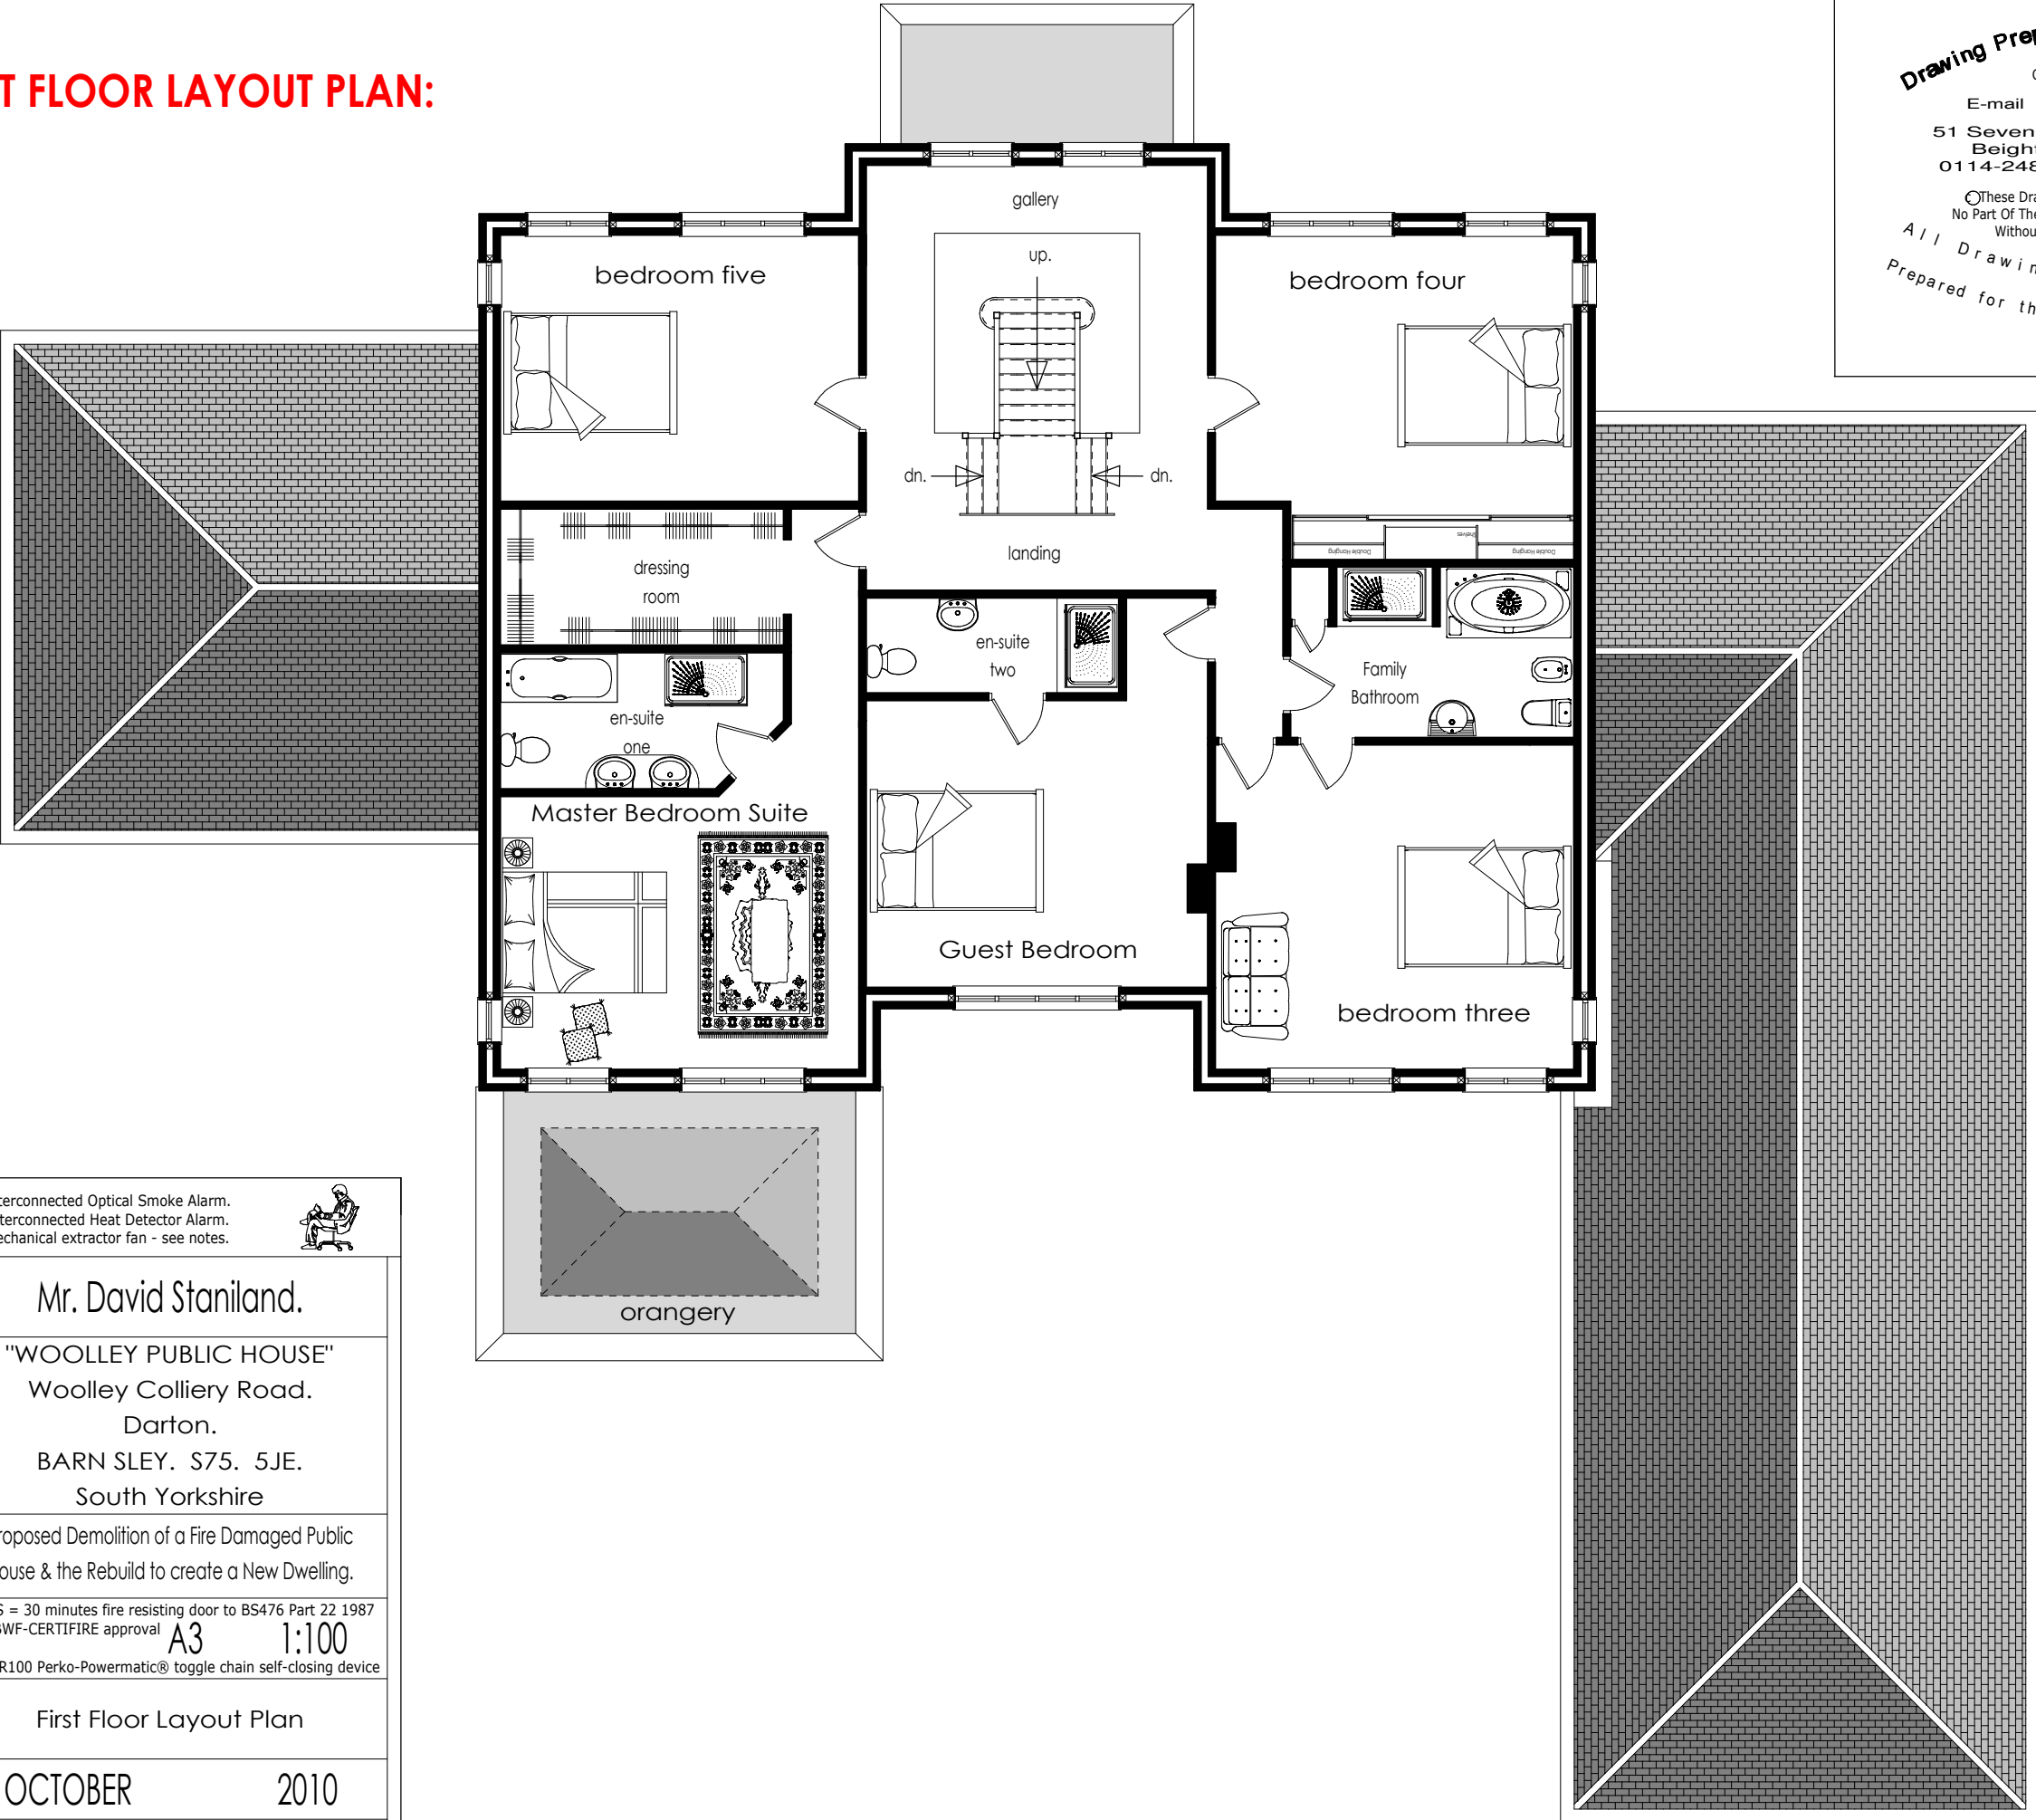

STANILAND DAVID. 07773-813-344

Drawing Prepared By: **Geoffrey Garfitt.**
MIBC, MBEng, MIAS.
CORPORATE BUILDING ENGINEER

E-mail geoffrey.garfitt@tiscali.co.uk

51 Sevenairst Road, 'Brookmere Park'
Beighton, Sheffield, S20. 1NY.
0114-248-6032 or 07919-942-793

These Drawings Are The Copyright Of Geoffrey Garfitt
No Part Of These Drawings Are To Be Copied Or Reproduced
Without The Written Consent Of The Designer.
All Drawings & Specifications are
Prepared for the Purpose of Identification "ONLY"

SA = Mains operated, interconnected Optical Smoke Alarm.
HD = Mains operated, interconnected Heat Detector Alarm.
EF = Mains operated mechanical extractor fan - see notes.



Client:	Mr. David Staniland.
Location:	"WOOLLEY PUBLIC HOUSE" Woolley Colliery Road. Darton. BARN SLEY. S75. 5JE. South Yorkshire
Project:	Proposed Demolition of a Fire Damaged Public House & the Rebuild to create a New Dwelling.
Scale:	FD30S = 30 minutes fire resisting door to BS476 Part 22 1987 with BWF-CERTIFIRE approval A3 1:100 SC = R100 Perko-Powermatic® toggle chain self-closing device
Title:	First Floor Layout Plan
Date:	OCTOBER 2010