


SITE SECTION B-B scale 1:200




SITE SECTION C-C scale 1:200



SITE SECTION D-D scale 1:200

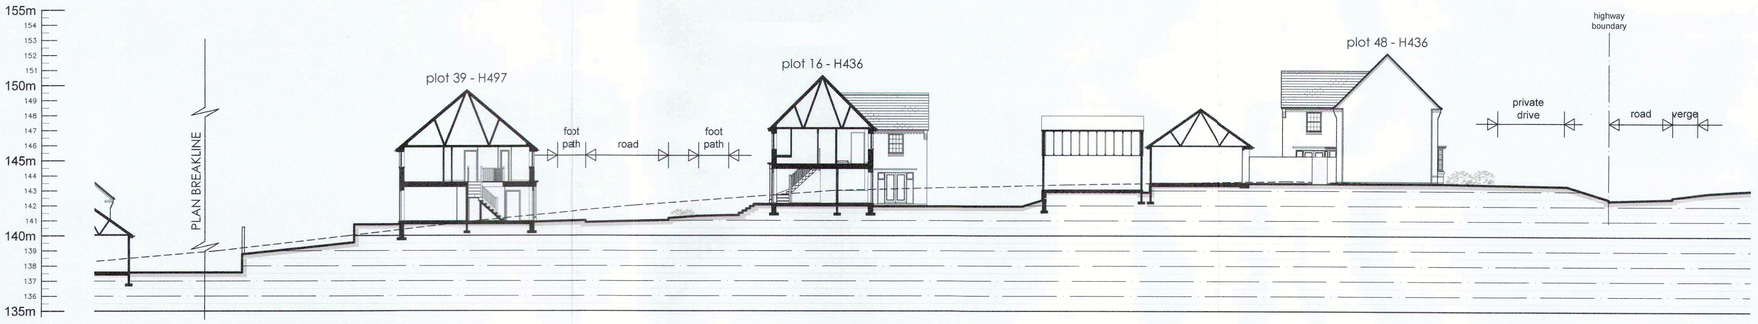

SITE SECTION D-D continued... scale 1:200

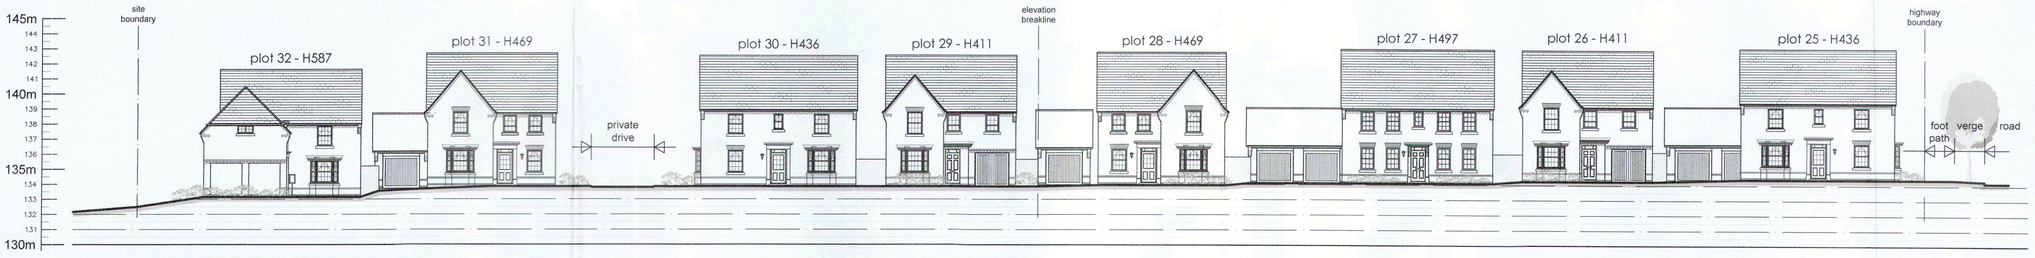

SITE SECTION A-A scale 1:200



SITE SECTION KEY scale 1:1000

C	MB	05.08.16	Site Sections C-C & D-D added.
B	MB	28.07.16	Streetscenes updated to match Planning Layout Rev D.
A	MB	14.06.16	Streetscenes updated to match Planning Layout Rev C.

REVISION

DRAWING TITLE:
STREETSCENE ELEVATIONS

PROJECT:
Residential Development

PROJECT ADDRESS:
New Road
Pilley

CLIENT:
BARRATT & DAVID WILSON HOMES

DRAWN	SCALE	DATE
MB	1:200 @ A1	25th May 2016

JOB NO.	DWG. NO.	REVISION
2235	PL02	C

Chris Gothard Architectural Ltd.
queens tower lodge
77-79 east bank road
sheffield S2 3PX
T: 0114 2750263
M: 07443 596098
E: info.cga@btconnect.com
Company No. 9118738

DAVID WILSON HOMES
WHERE QUALITY LIVES
Raynham House, 2 Capital Close, Morley, Leeds, LS27 0WH
Tel: 0113 307 6850 Fax: 0113 307 6934

© COPYRIGHT EXISTS ON THE DESIGNS AND INFORMATION SHOWN ON THIS DRAWING ◆ DO NOT SCALE FROM DRAWING ALL DIMENSIONS TO BE VERIFIED ON SITE PRIOR TO COMMENCING ANY WORK