


PROPOSED SIDE

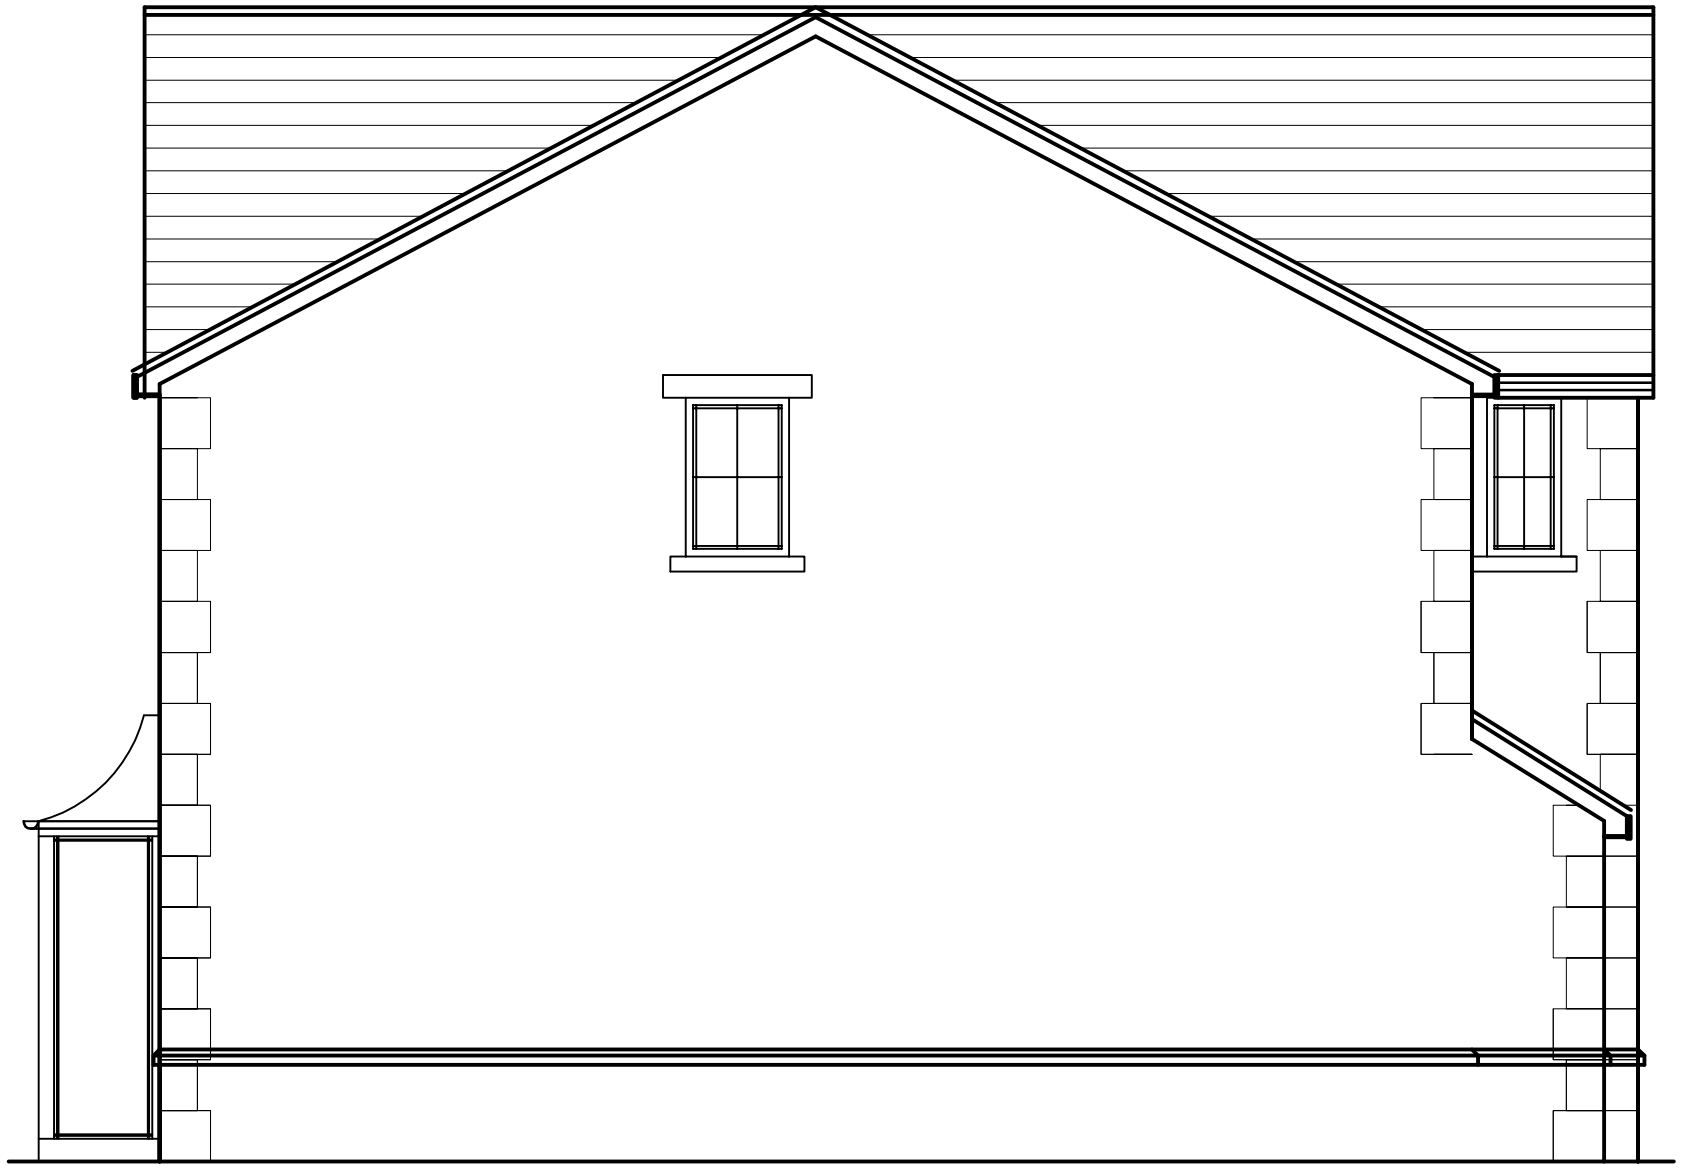

PROPOSED REAR

Project	PROPOSED DWELLING AT RATTEN ROW DODWORTH BARNSLEY	Title	PROPOSED ELEVATIONS	Dwg. No. 150	Rev .
				Scale 1 : 50	Drawn DS
					Date JUNE 11