


0 10 20 30 40 50m
Scale 1:1250

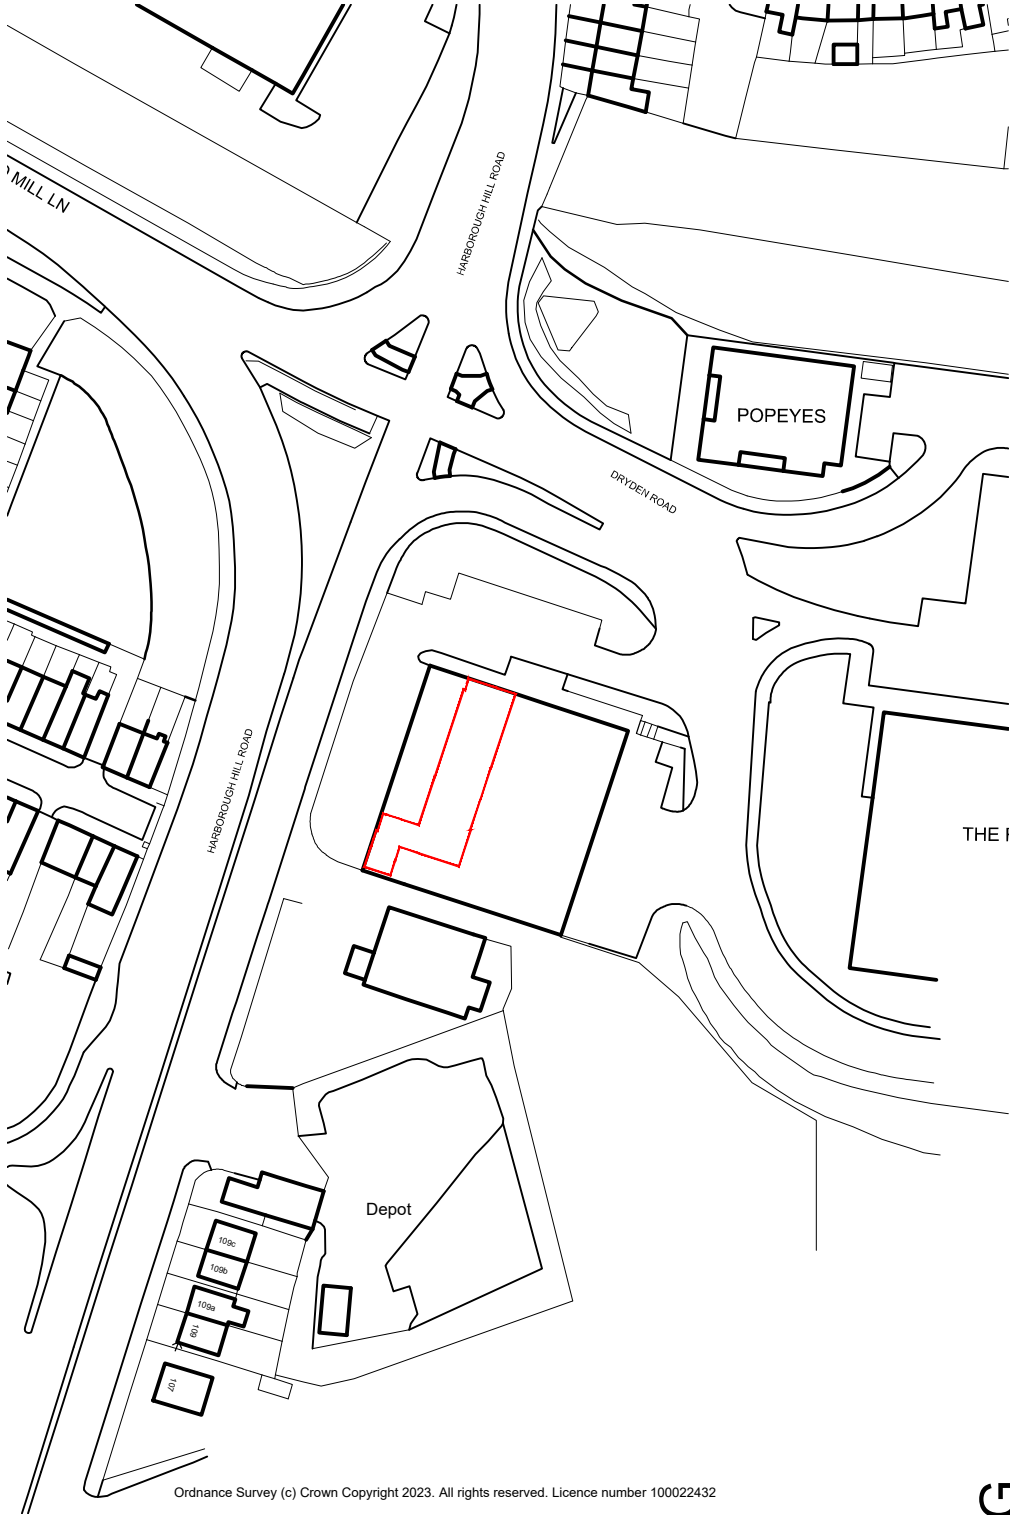

Ordnance Survey (c) Crown Copyright 2023. All rights reserved. Licence number 100022432

NOTES

- All dimensions and levels are to be checked on site.
- Any discrepancies are to be reported to the architect before any work commences.
- This drawing shall not be scaled to ascertain any dimensions. Work to figured dims only.
- This drawing shall not be reproduced without express written permission from AEW.
- Title overlay drawings and ownership boundaries are produced using all reasonable endeavours. AEW cannot be responsible for the accuracy or scale discrepancy of base plans supplied to them.
- All works are to be undertaken in accordance with Building Regulations and the latest British Standards.
- All proprietary materials and products are to be used strictly in accordance with the manufacturers recommendations.

CDM 2015

Client notified of duties: **At Design Workshops**

Principal Designer: **CSS**

Unless noted below, all known hazards have been highlighted on the drawing:

Drawing Based:

OS Promap

Application Boundary Indicated:



A	01/03/2024	LMD	JJS
Application boundary updated			
-	06/02/24	TSS	JJS
Initial Issue			
REV	Date	Drawn by: -	Checked by: -
Status	Purpose of Issue		
S2	For Information		
drawing stage	Planning		
client	McDonald's Restaurants Ltd		

project		store	
Barnsley Retail Park Harborough Hill Road S71 1JE		2558	
drawing title			
Location Plan			
date	06/02/24	drawn	TSS
scale@A4	1:1250	checked	JJS

PLANNING

Location Plan

Rev

A

13694_AEW_2558_0001

Job No

aew architects
0161 214 4370
www.aewarchitects.com

