



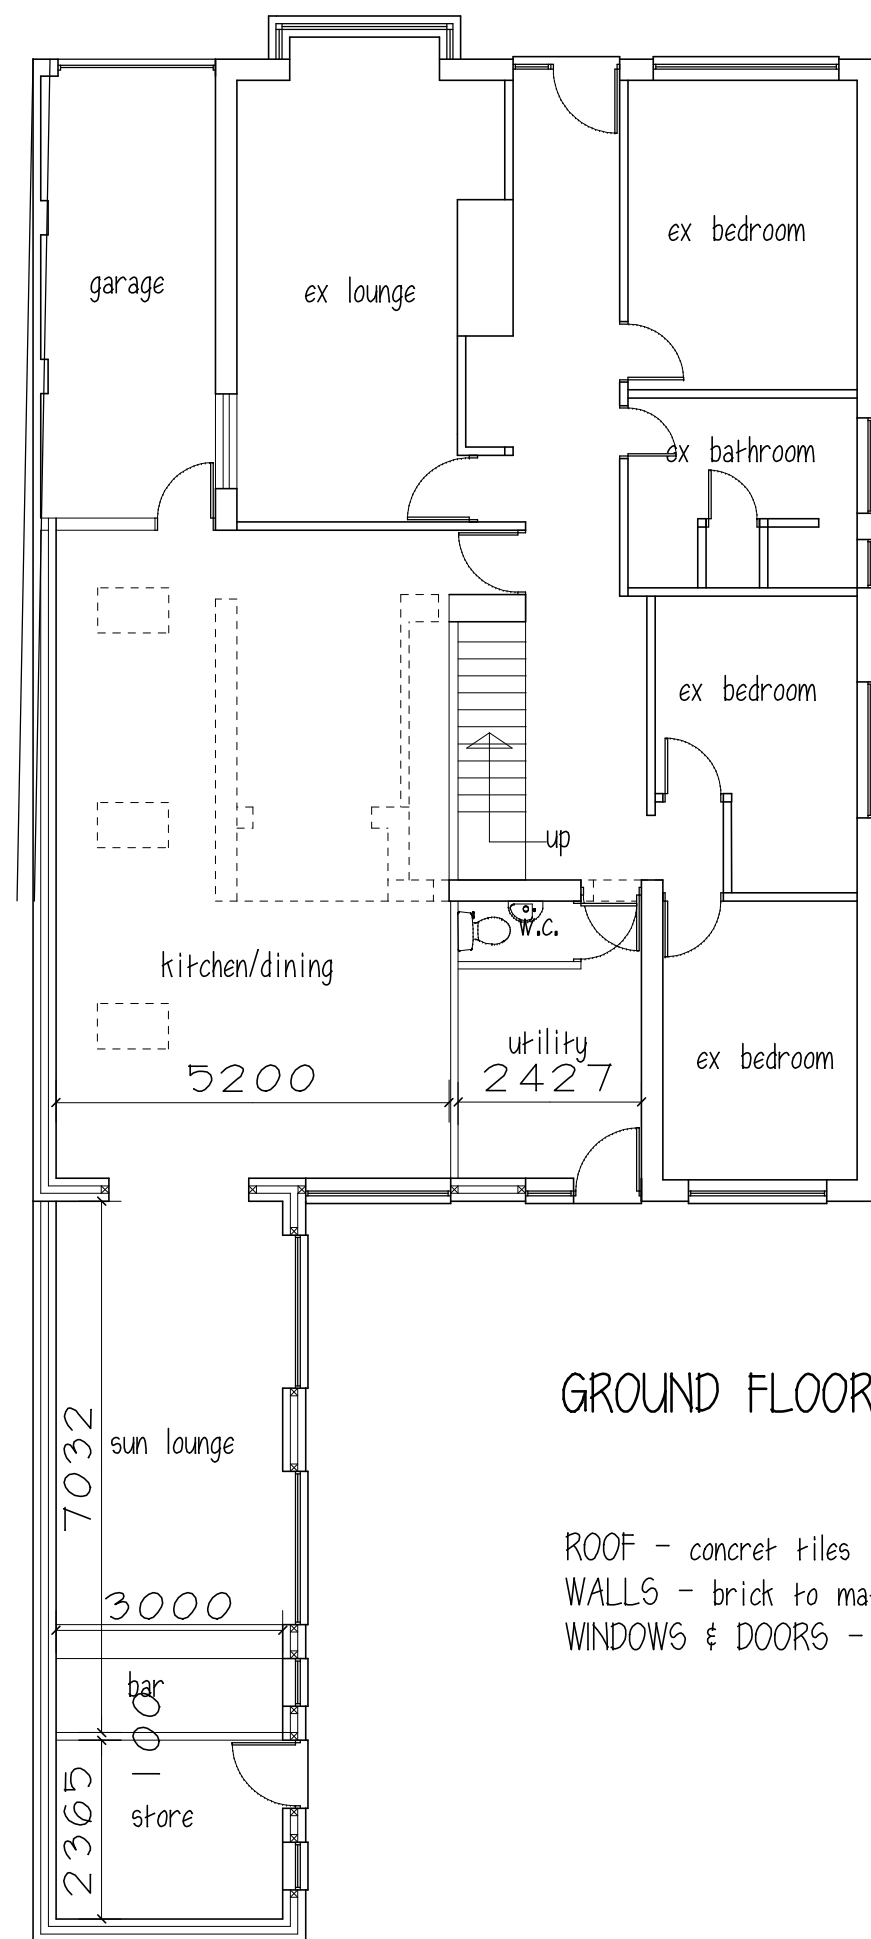


GROUND FLOOR


ROOF - concret tiles
WALLS - brick to match existing
WINDOWS & DOORS - Upvc

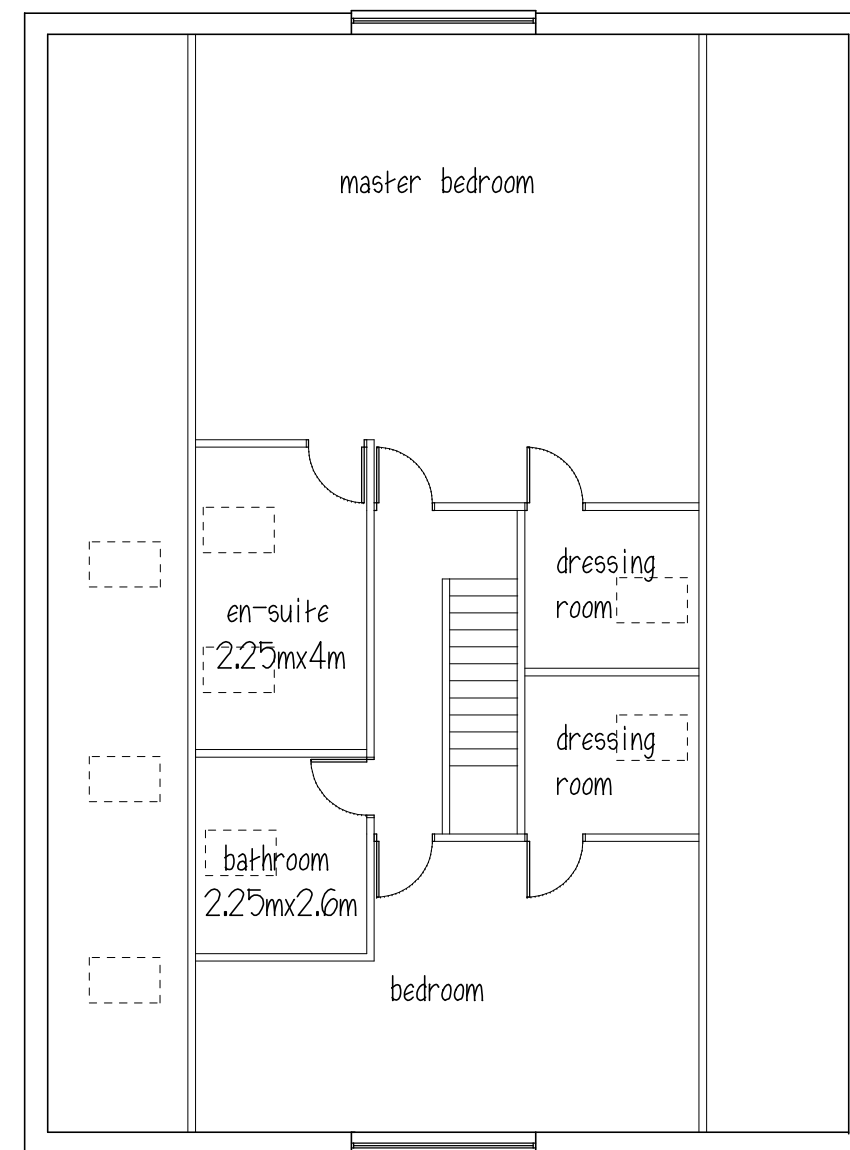


ATTIC

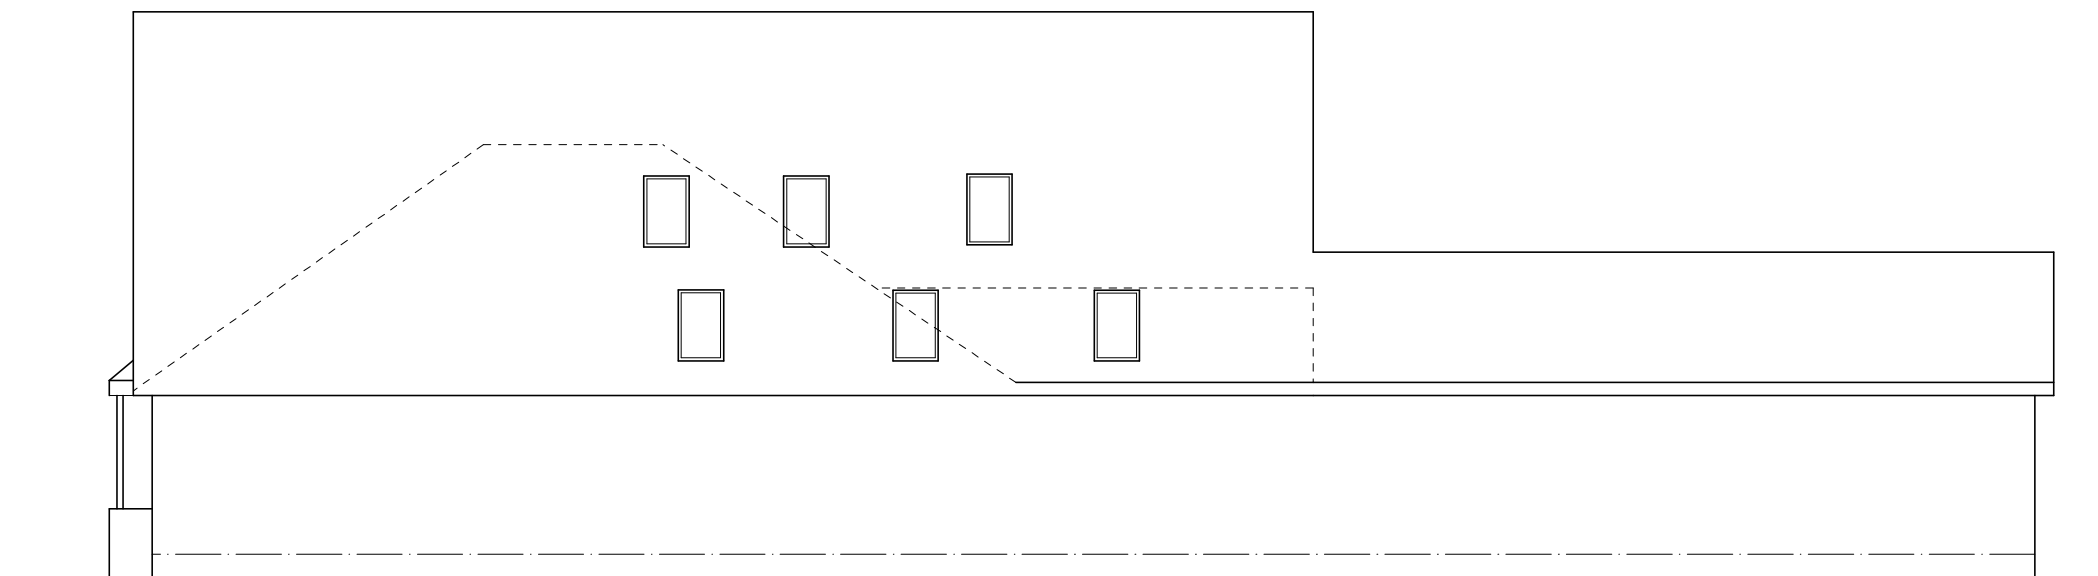


SIDE ELEVATION

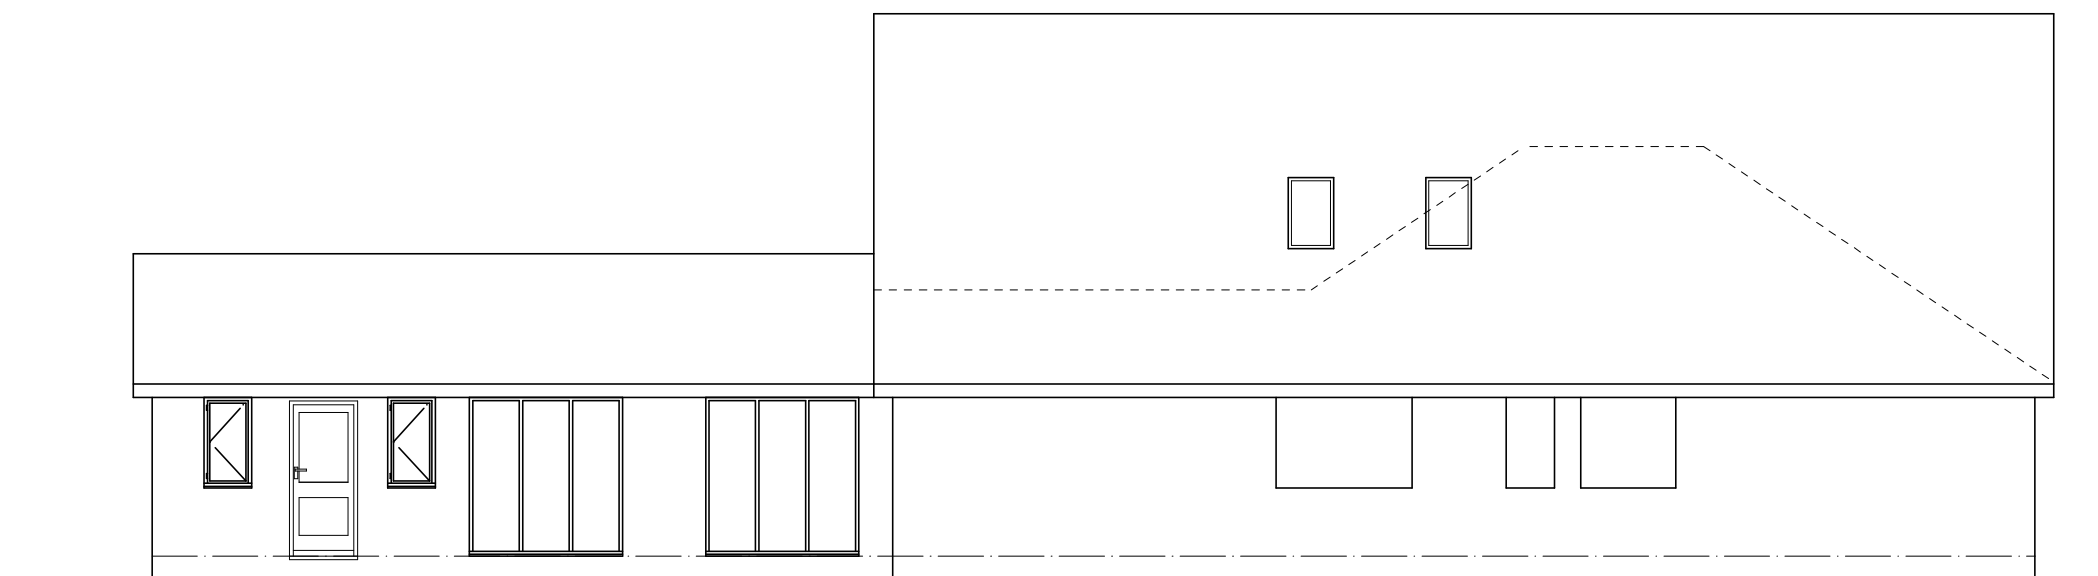


SIDE ELEVATION

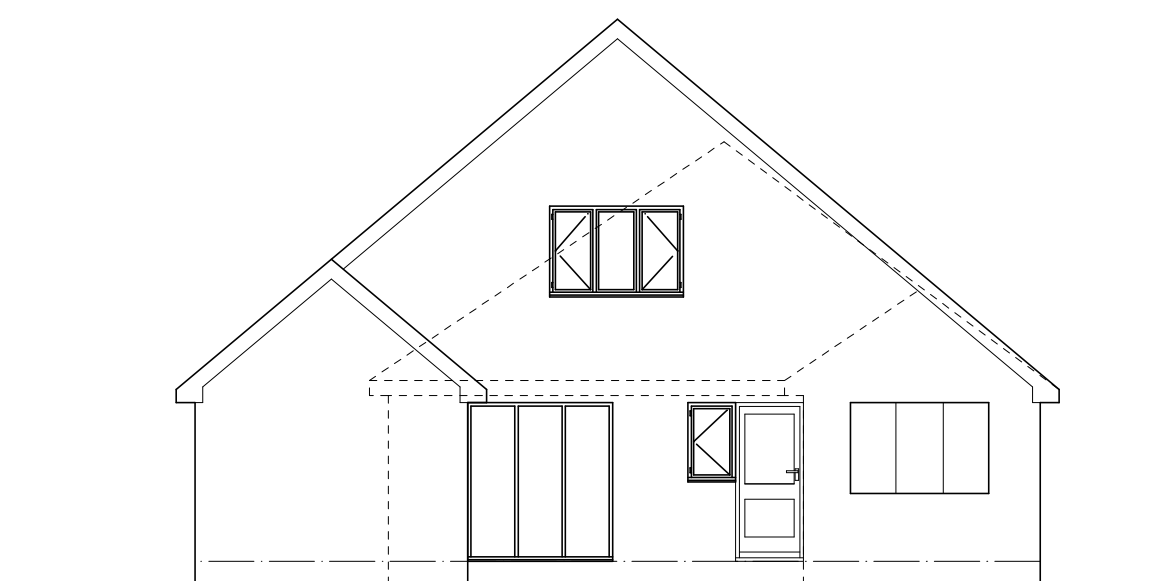

REAR ELEVATION

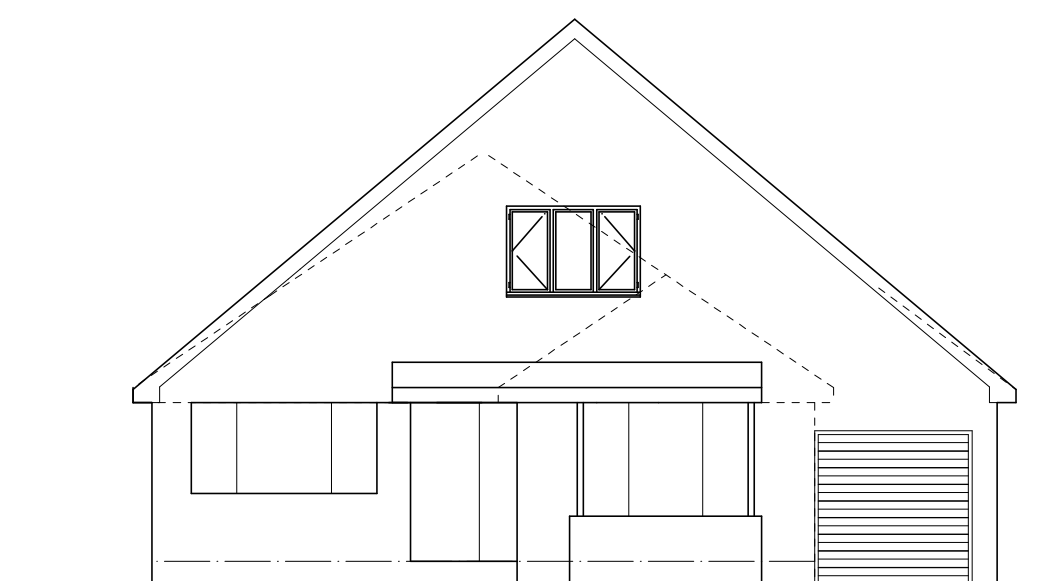

FRONT ELEVATION

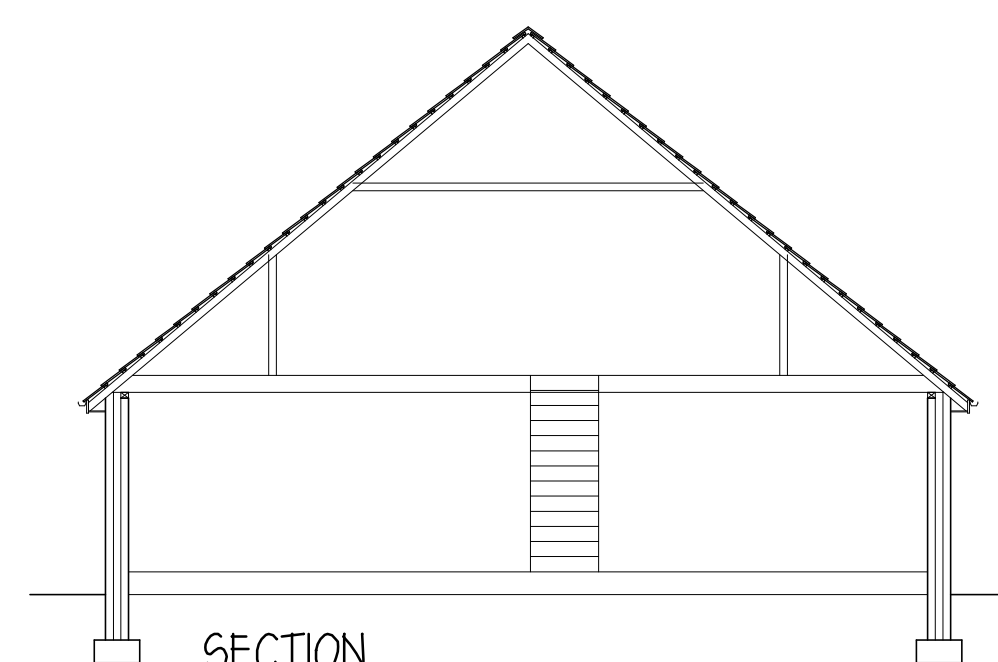

SECTION


Mr & Mrs J UPSON
37 INTAKE LANE
POGMOOR
S75 2HX

PROPOSED PLANS & ELEVATIONS

1:100@A2 SEPT 20 Rev A

Peter Thompson

"Linwood"
Barnsley Road
Dodworth
Barnsley S75 3JR
e-mail peter-thompson@hotmail.co.uk

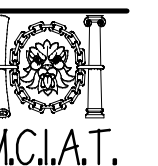

t&f. 01226 201391

m. 07973251730