


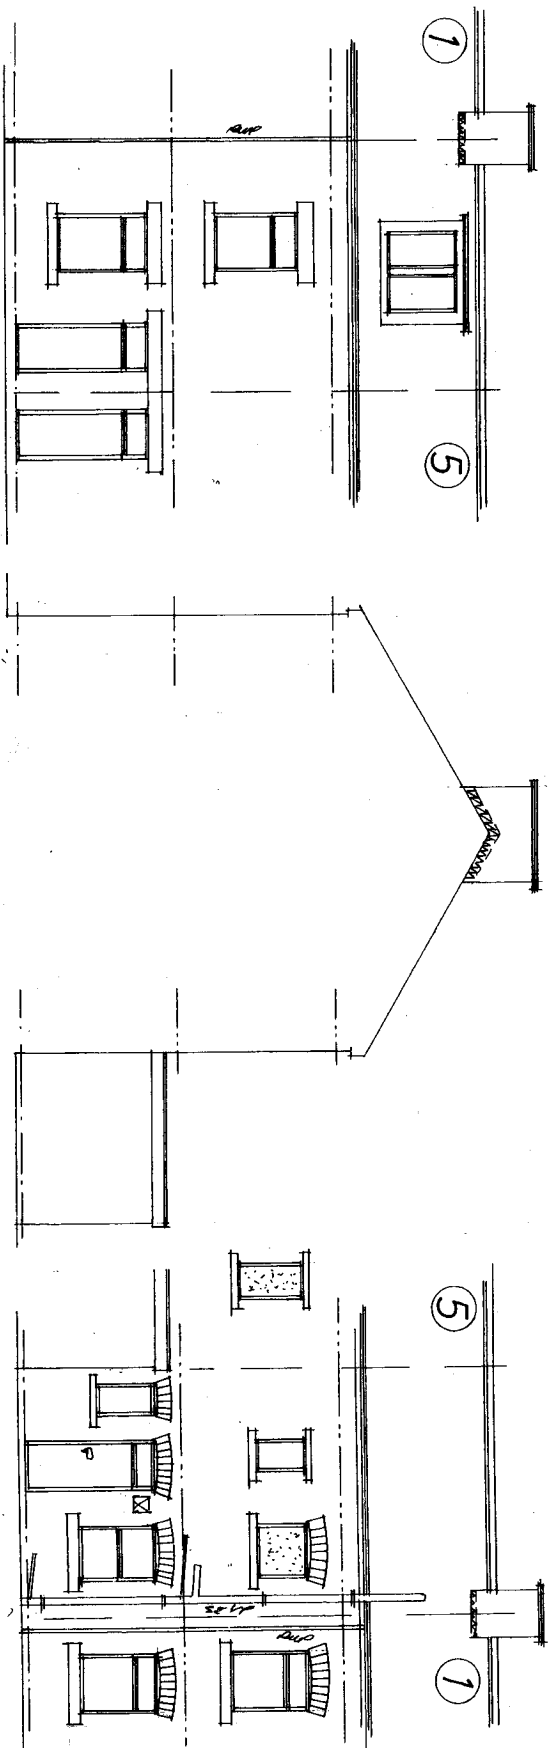

Front

Side


Rear

Side


Rev	Notes	Date

Garry Greetham Associates Residential Design Consultant Westwood House 18 Carr Lane Tankersley Barnsley S75 3BE Tel(01226)746573	
PROJECT	2 Storey Rear Ext.
CLIENT	Mr. & Mrs. A. Mott
TITLE	Elevations as Existing
ADDRESS	3 Lily Terrace, Jump, Barnsley, S74 0JU
DRAWN BY	999
SCALE	1:100
DRAWING No	960-02
DATE	JUN 21
Member of the Chartered Institute of Architectural Technologists	


Ground Floor

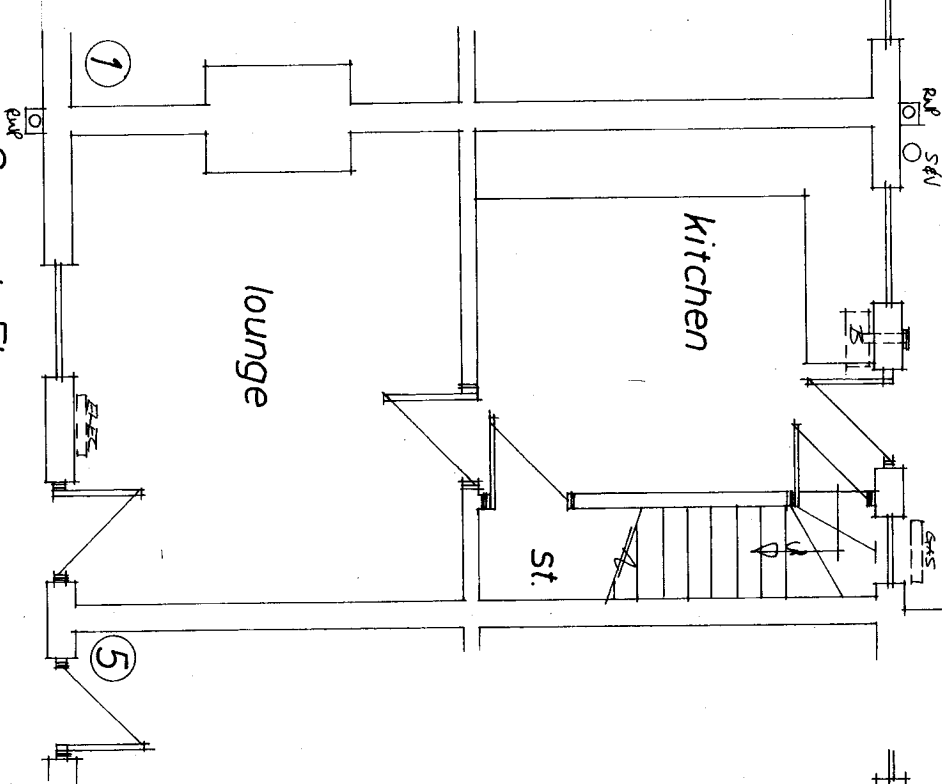

First Floor

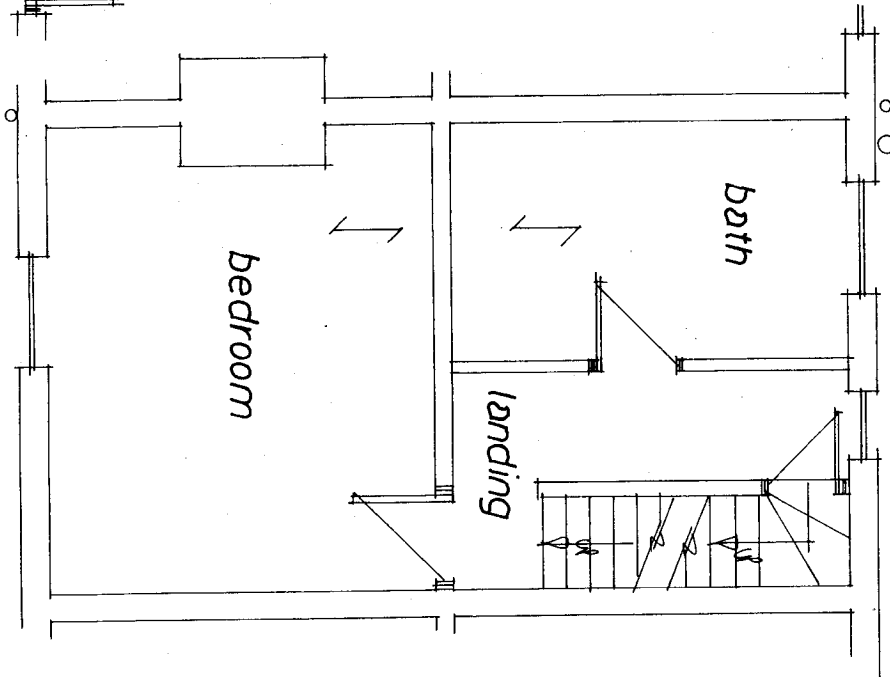

Second Floor

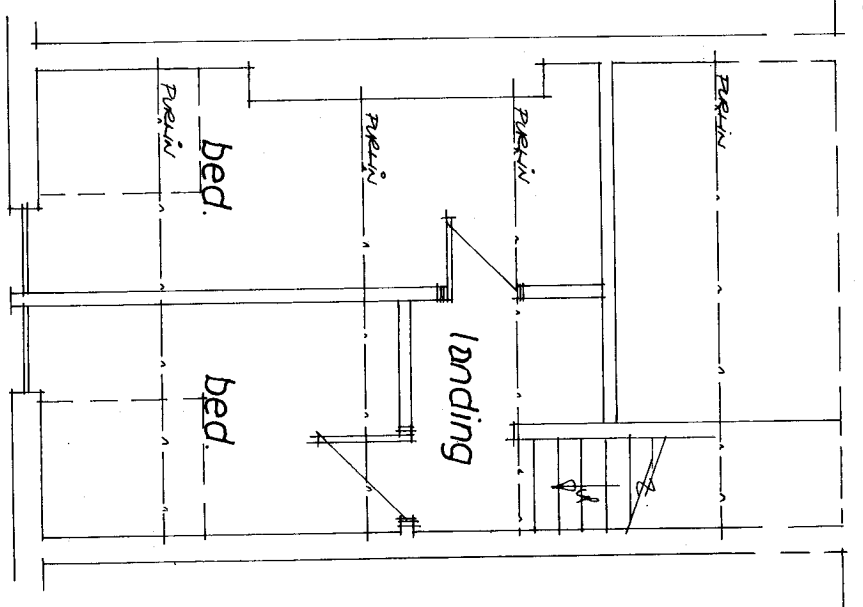


Rev	Notes	Date

Garry Greetham Associates
 Residential Design Consultant
 Westwood House
 18 Carr Lane
 Tankersley
 Barnsley S75 3BE
 Tel(01226)746573

PROJECT	2 Storey Rear Ext.
CLIENT	Mr. & Mrs. A. Mott
TITLE	Floor Layouts as Exist.
ADDRESS	3 Lily Terrace, Jump, Barnsley. S74 0JU
DRAWN BY	999
SCALE	1:50
DATE	Jun 21
DRAWING No	960-03
REV	

Member of the Chartered Institute of Architectural Technologists

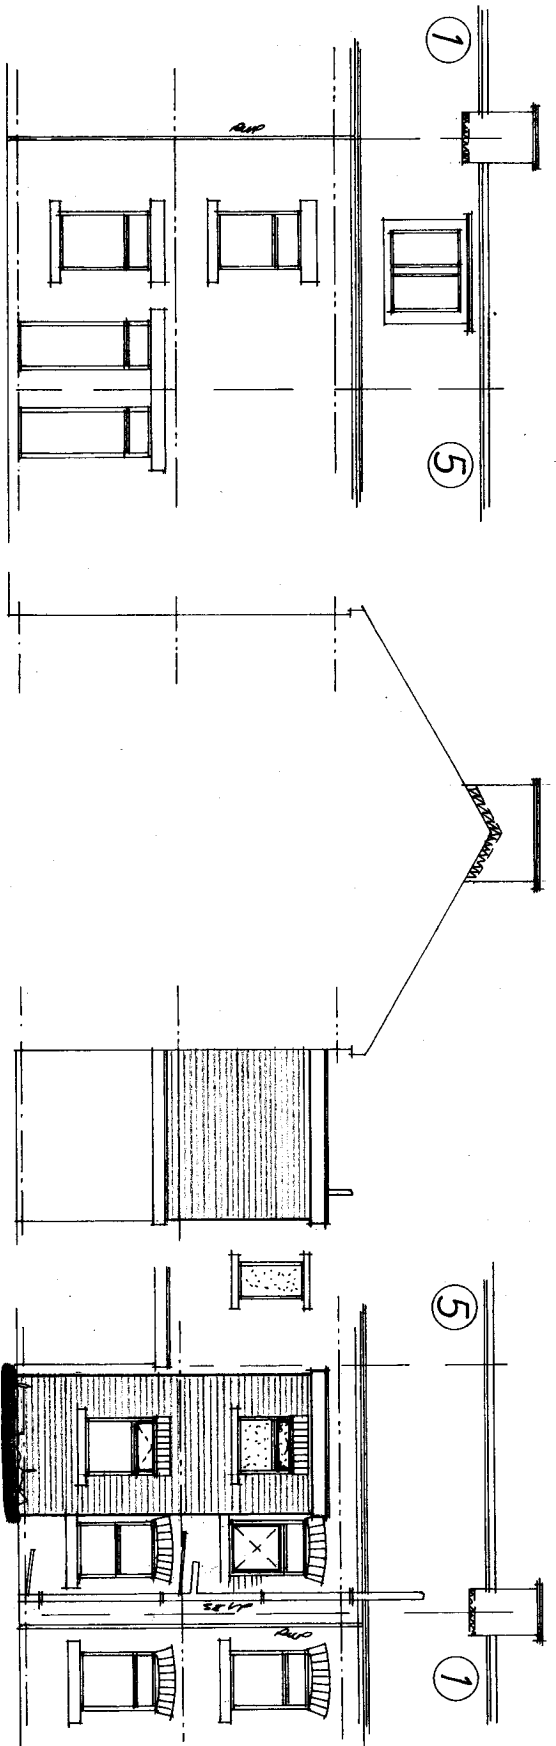

Front

Side


Rear

MATCHING END
BRICKWORK.

Side


Rev	Notes	Date

Garry Greetham Associates Residential Design Consultant Westwood House 18 Carr Lane Tankersley Barnsley S75 3BE Tel(01226)746573	
PROJECT	2 Storey Rear Ext.
CLIENT	Mr. & Mrs. A. Mott
TITLE	Elevations as Proposed
ADDRESS	3 Lily Terrace, Jump, Barnsley, S74 0JU
DRAWN BY	998
SCALE	1:100 DATE Jun 21
DRAWING No.	960-04 REV
Member of the Chartered Institute of Architectural Technicians	

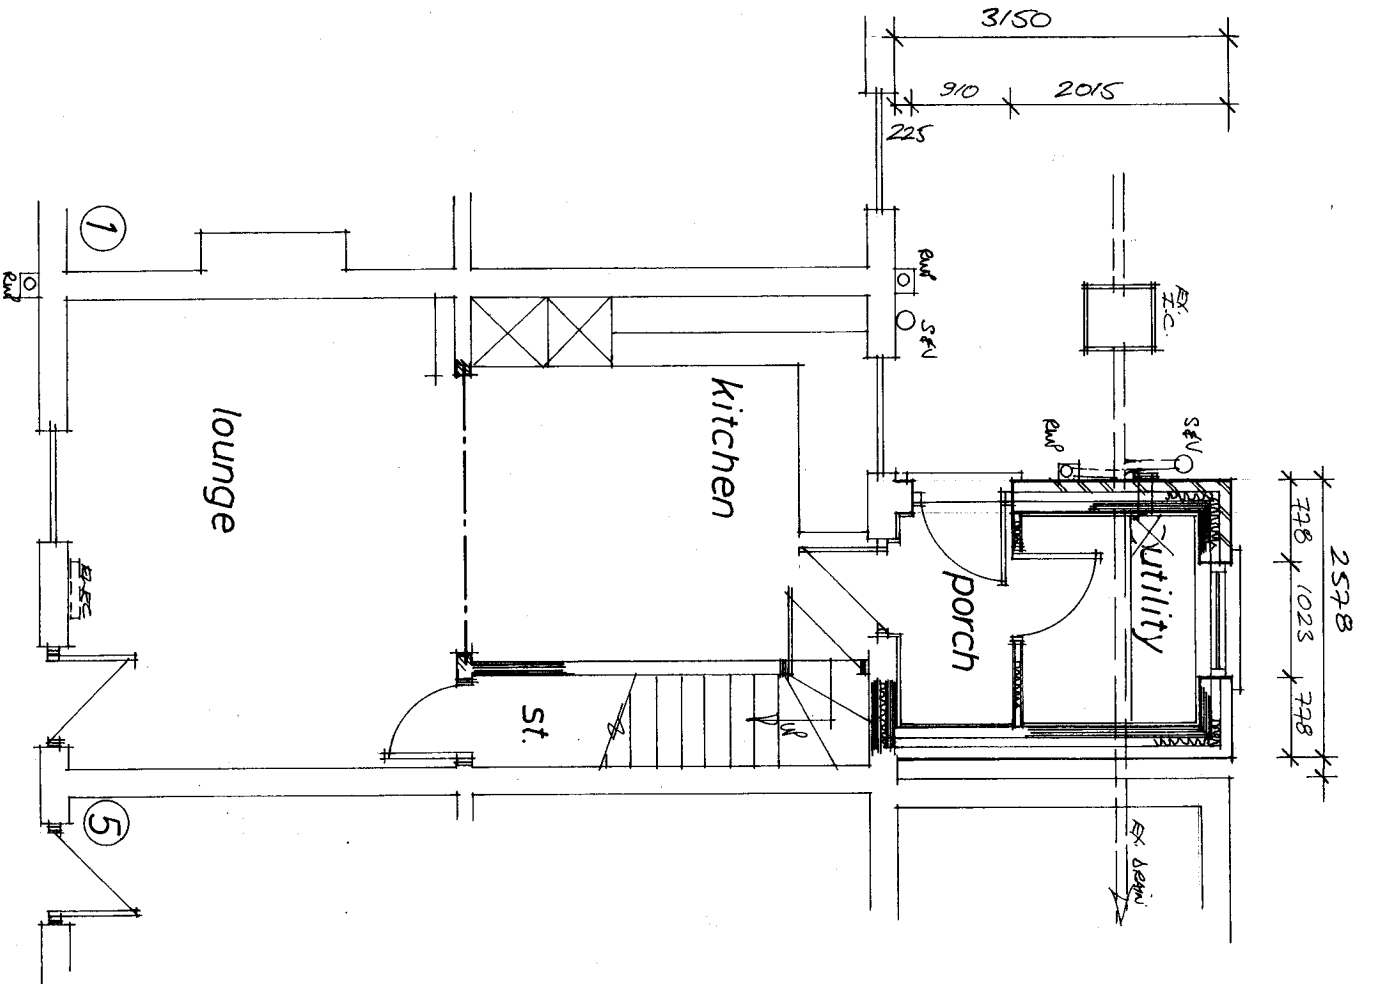


Rev	Notes	Date

Garry Greetham Associates Residential Design Consultant Westwood House 18 Carr Lane Tankersley Barnsley S75 3BE Tel(01226)746573	
PROJECT	2 Storey Rear Ext.
CLIENT	Mr. & Mrs. A. Mott
TITLE	G.F. Layout as Proposed
ADDRESS	3 Lily Terrace, Jump, Barnsley. S74 0JU
DRAWN BY	999
SCALE	1:50
DATE	Jun 21
DRAWING No	960-05
REV	
Member of the Chartered Institute of Architectural Technologists	

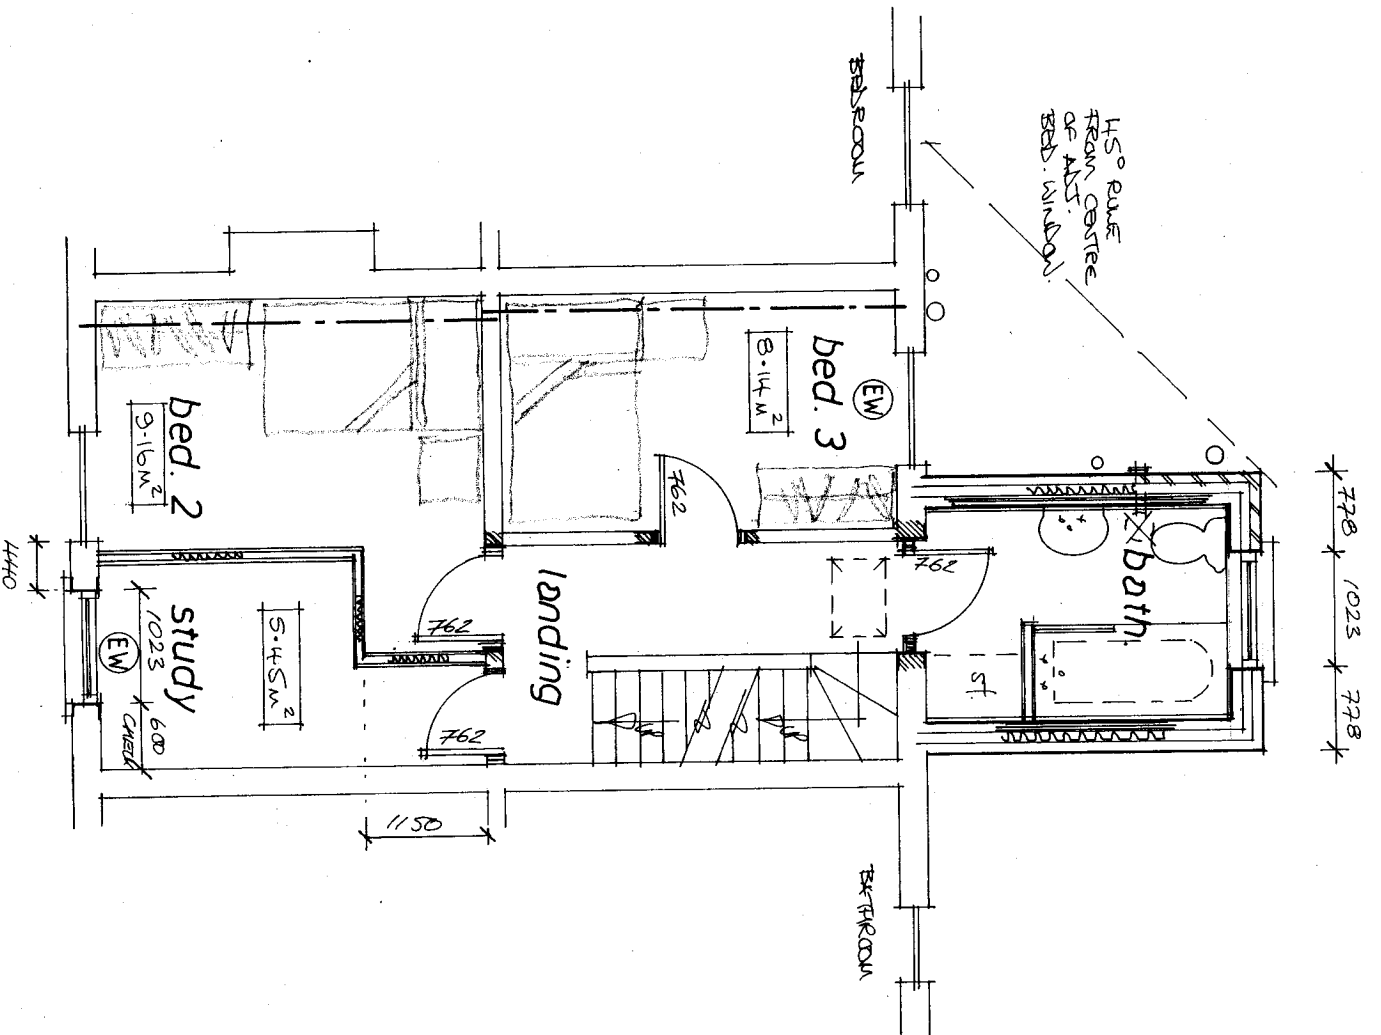

Rev	Notes	Date

Garry Greetham Associates Residential Design Consultant Westwood House 18 Carr Lane Tankersley Barnsley S75 3BE Tel(01226)746573	
PROJECT	2 Storey Rear Ext.
CLIENT	Mr. & Mrs. A. Mott
TITLE	F.F. Layout as Proposed
ADDRESS	3 Lily Terrace, Jump, Barnsley, S74 0JU
DRAWN BY	999
SCALE	1:50
DATE	Jun 21
DRAWING No	960-06
REV	
Member of the Chartered Institute of Architectural Technologists	

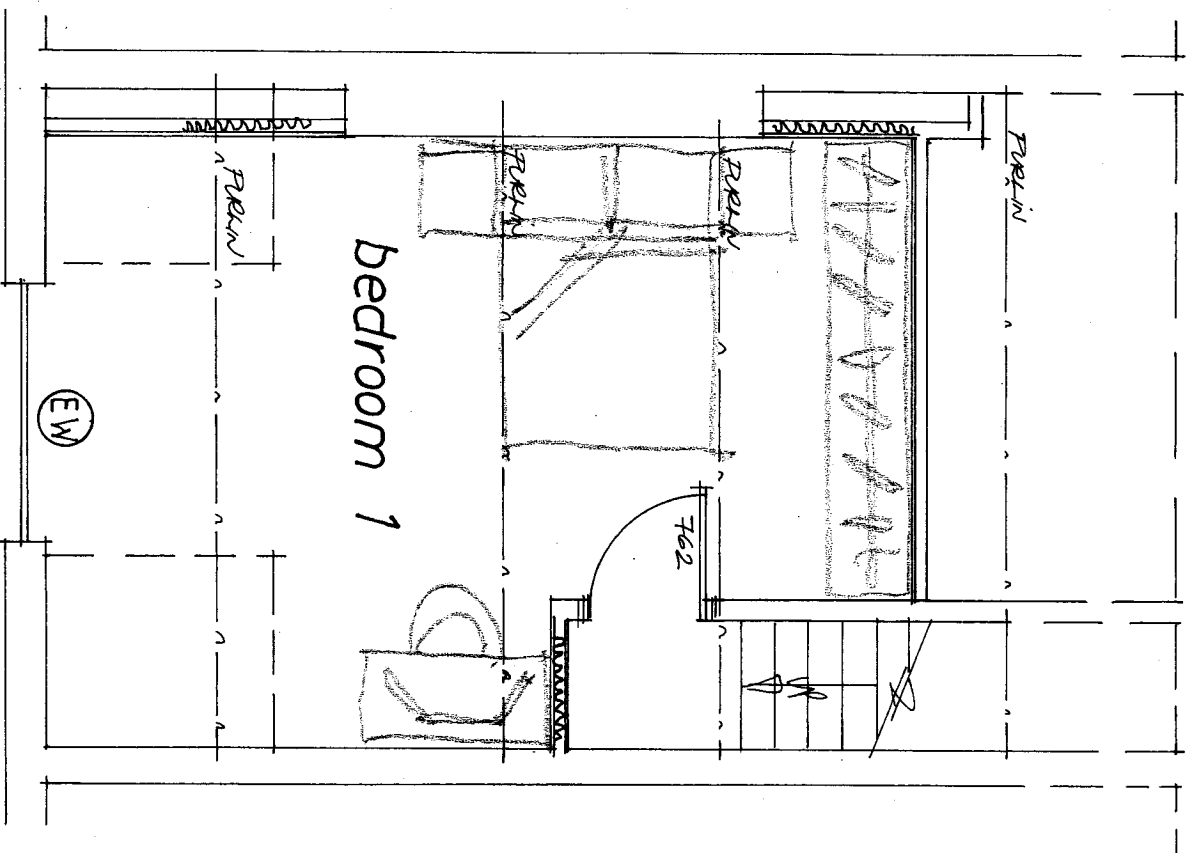

Rev	Notes	Date

Garry Greetham Associates
 Residential Design Consultant
 Westwood House
 18 Carr Lane
 Tankersley
 Barnsley S75 3BE
 Tel(01226)746573

PROJECT 2 Storey Rear Ext.

CLIENT Mr. & Mrs. A. Mott

TITLE 2nd. Floor as Proposed

ADDRESS
 3 Lily Terrace, Jump,
 Barnsley. S74 0JU

DRAWN BY 999

SCALE 1:50 DATE JUN 21

DRAWING No 960-07 REV

Member of the Chartered Institute
 of Architectural Technologists