




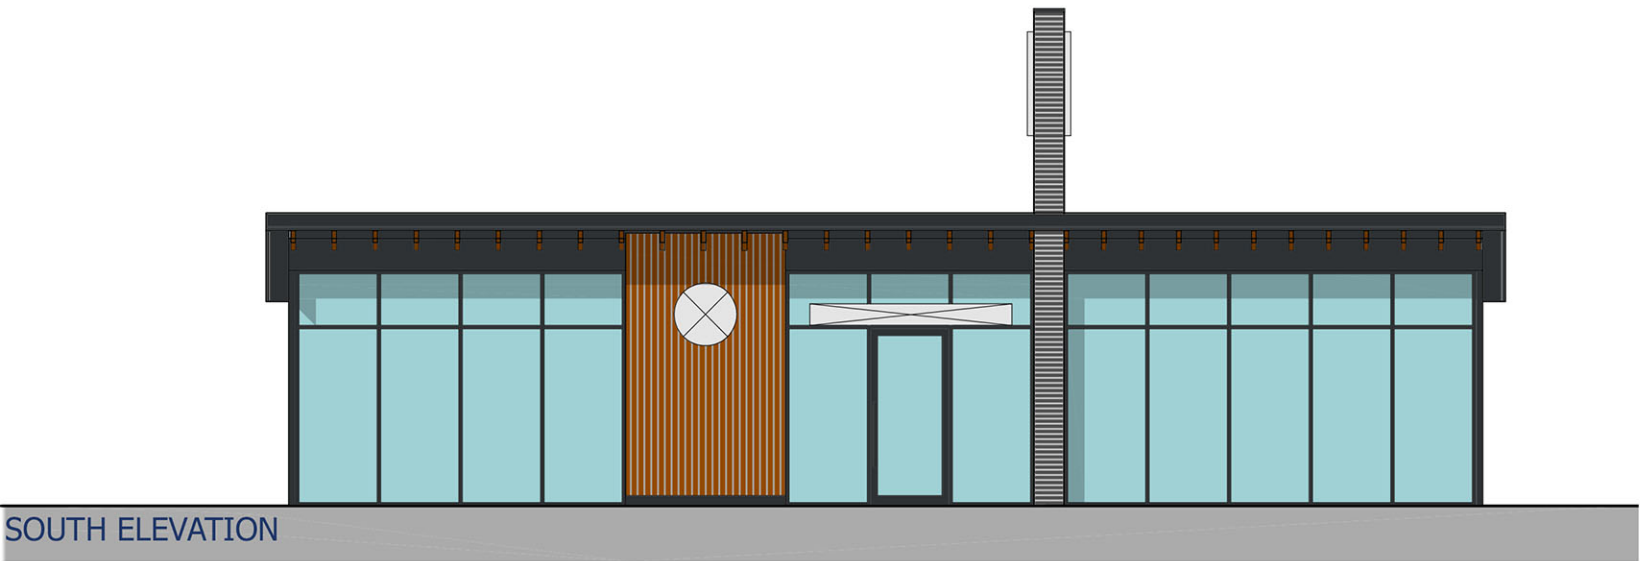

SOUTH ELEVATION

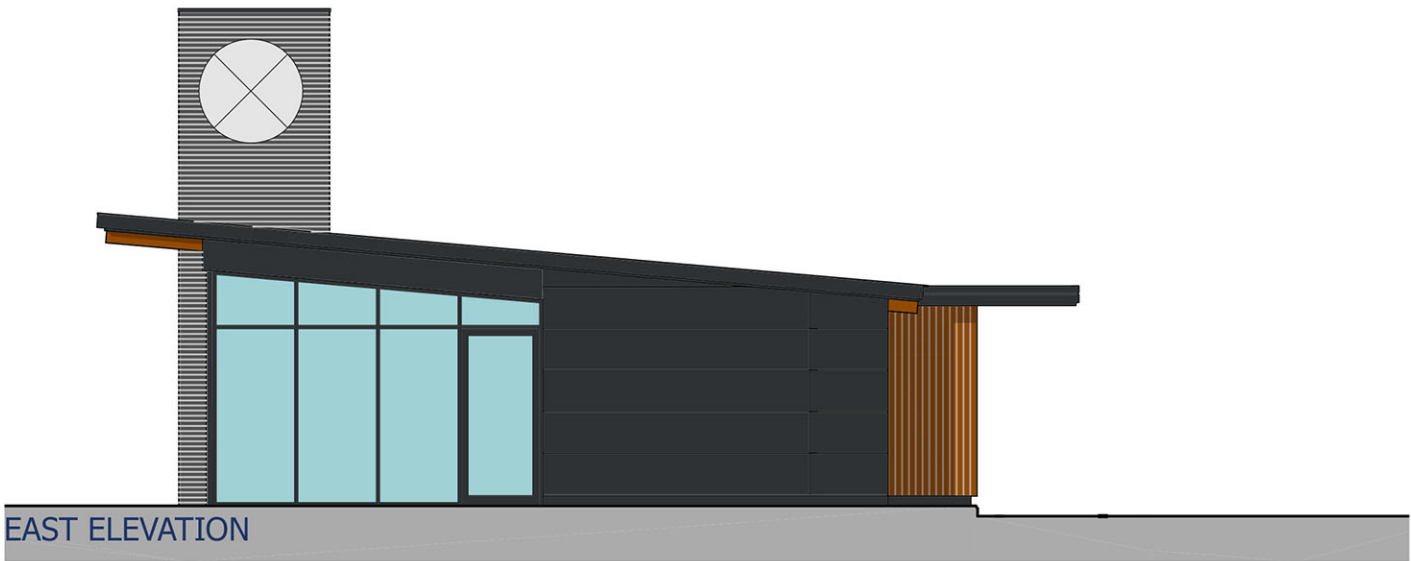

EAST ELEVATION

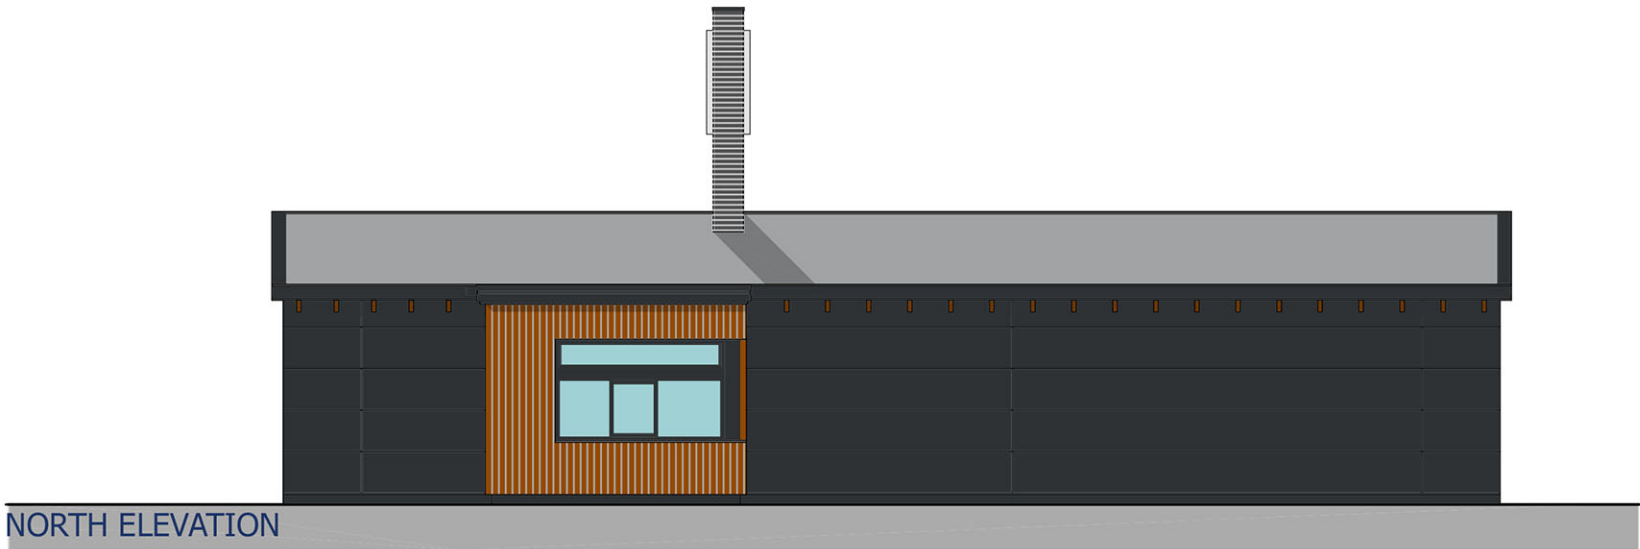

NORTH ELEVATION



WEST ELEVATION

EXTERNAL WALLS:



Ref

Description

Colours

Accoya wall cladding

Profiled acetylated vertical boards

Natural



Ref

Description

Colours

Wall composite cladding

600mm Kingspan cladding panels

Anthracite Grey RAL 7016



Ref

Description

Colours

Facing brick slips

WIENERBERGER Corium System

Blue brick with natural mortar

DOORS & WINDOWS:



Ref

Description

Finish

Colours

Doors & Windows

Doubled glazed aluminium frames

Powder-coated

Black Grey RAL 7021



Ref

Description

Finish

Colours

Drive-thru' window

Doubled glazed aluminium frames

Powder-coated

Black Grey RAL 7021



Ref

Description

Finish

Colours


Kitchen door and frame

Ply flush solid core

Clad with mild steel sheet

Black Grey RAL 7021

ROOF:

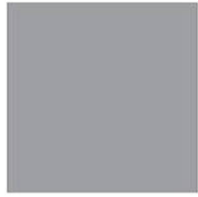

Ref

Description

Colours

Roof Membrane

Single ply laminated membrane

Cool Grey



Ref

Description

Finish

Colours

Main roof, eaves, verge, fascia

Rigid 3mm aluminum profiles

Powder-coated

Anthracite Grey RAL 7016



Ref

Description

Finish

Colours

Roof

Timber rafters

'Aquafire' clear coating

Natural

MH1124 Proposed External Materials